



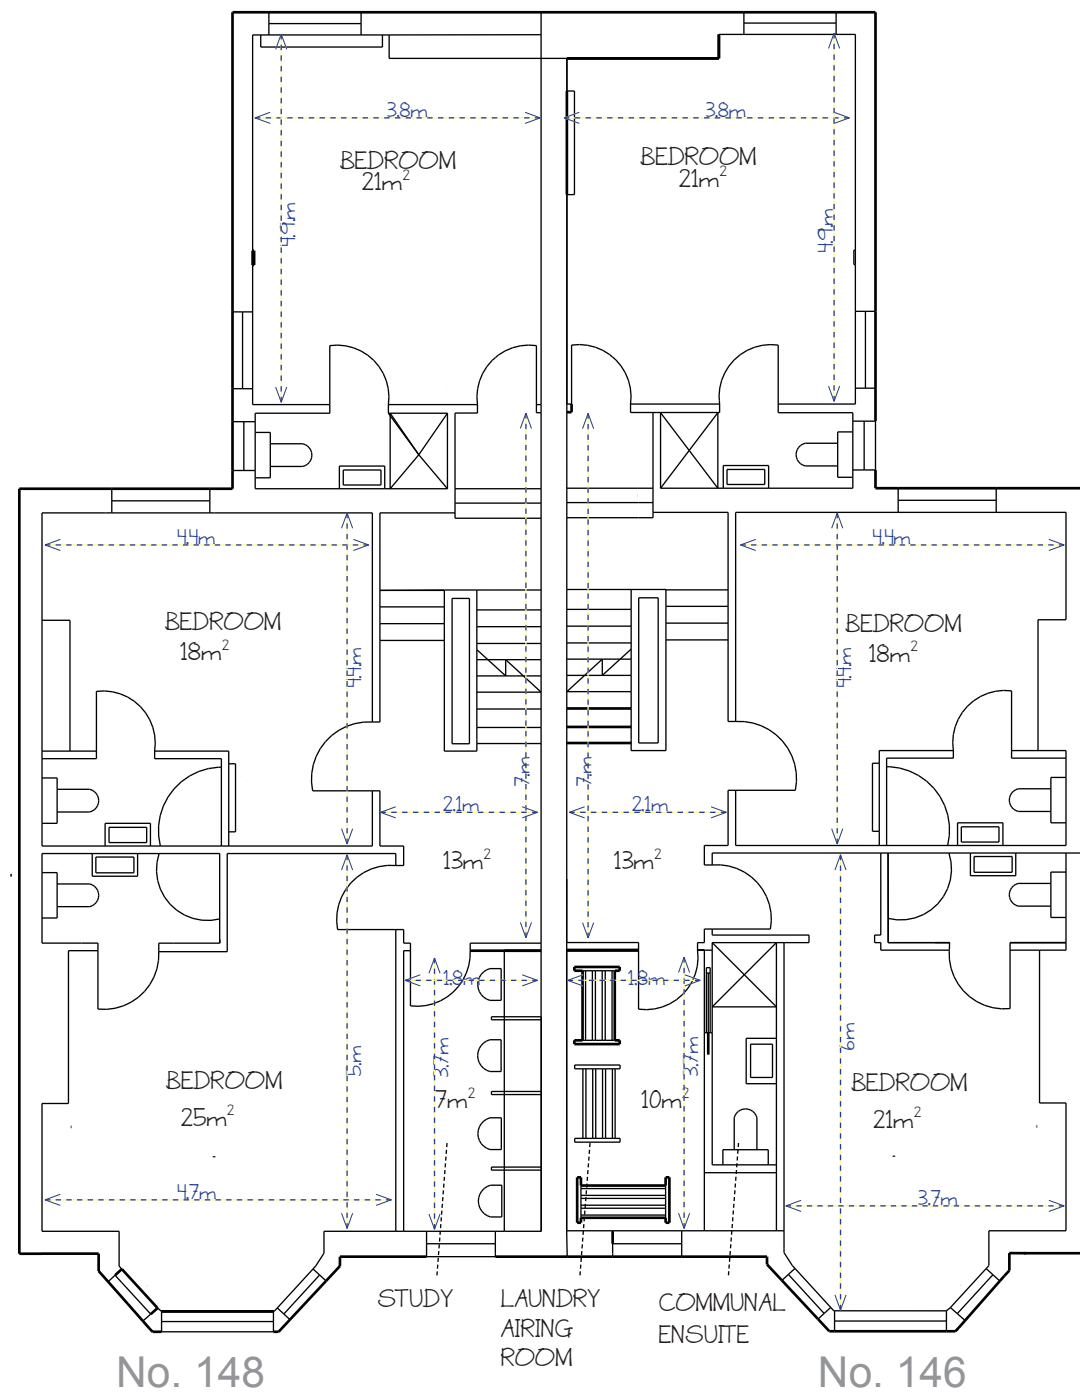

1 **FIRST FLOOR**
1:100 EXISTING (NO CHANGE)

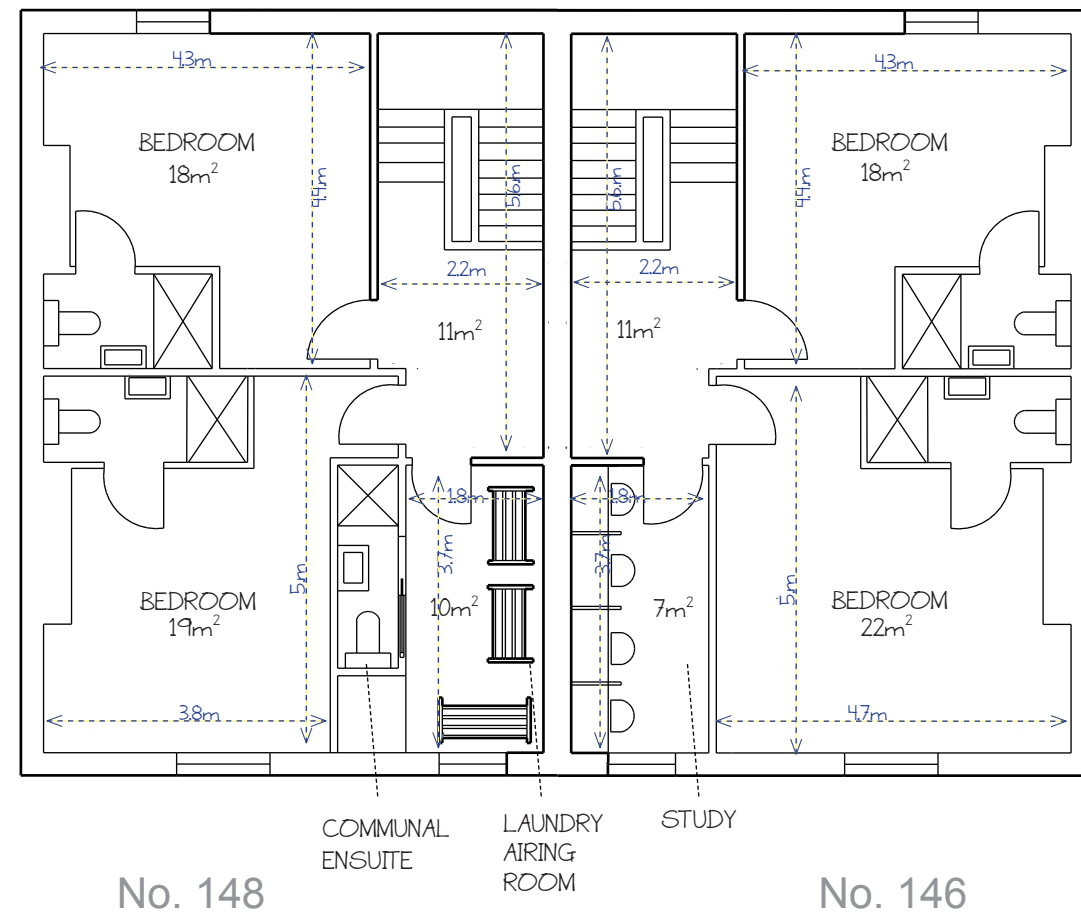

2 **SECOND FLOOR**
1:100 EXISTING (NO CHANGE)

* FLOORAREAS HAVE BEEN ROUNDED TO THE NEAREST METRE
* DIMENSIONS HAVE BEEN ROUNDED TO ONE DECIMAL POINT

PROJECT ADDRESS 146 & 148 MANCHESTER ROAD, BURY, BL9 0TL		
TITLE FF & 2F FLOORPLANS - EXISTING (NO CHANGE)		
PROJECT NO. FF2F	DRAWING NO. 01	REV v.1
SCALE SCALE @A3	DATE 15/01/25	DRAWN BY LC
© COPYRIGHT. ALL RIGHTS RESERVED. THIS DRAWING MUST NOT BE REPRODUCED WITHOUT PERMISSION. ALL DIMENSIONS RELATIVE TO THIS DRAWING TO BE CHECKED ON SITE. DESIGNER TO BE NOTIFIED OF ANY DISCREPANCIES. SWERE INVERT LEVELS MUST BE VERIFIED BEFORE WORK COMMENCES. THIS DRAWING MUST BE CHECKED AGAINST ANY OTHER STRUCTURAL/SPECIALIST DRAWINGS PROVIDED. THIS DRAWING MUST NOT BE USED FOR CONSTRUCTION UNLESS IS USED FOR CONSTRUCTION. ALL DIMENSIONS ON THIS DRAWING ARE IN MILLIMETRES (UNLESS OTHERWISE STATED).		
10 0 10 20 30 40 50 SCALE 1:1250 m		
5 0 5 10 15 20 25 SCALE 1:500 m		