



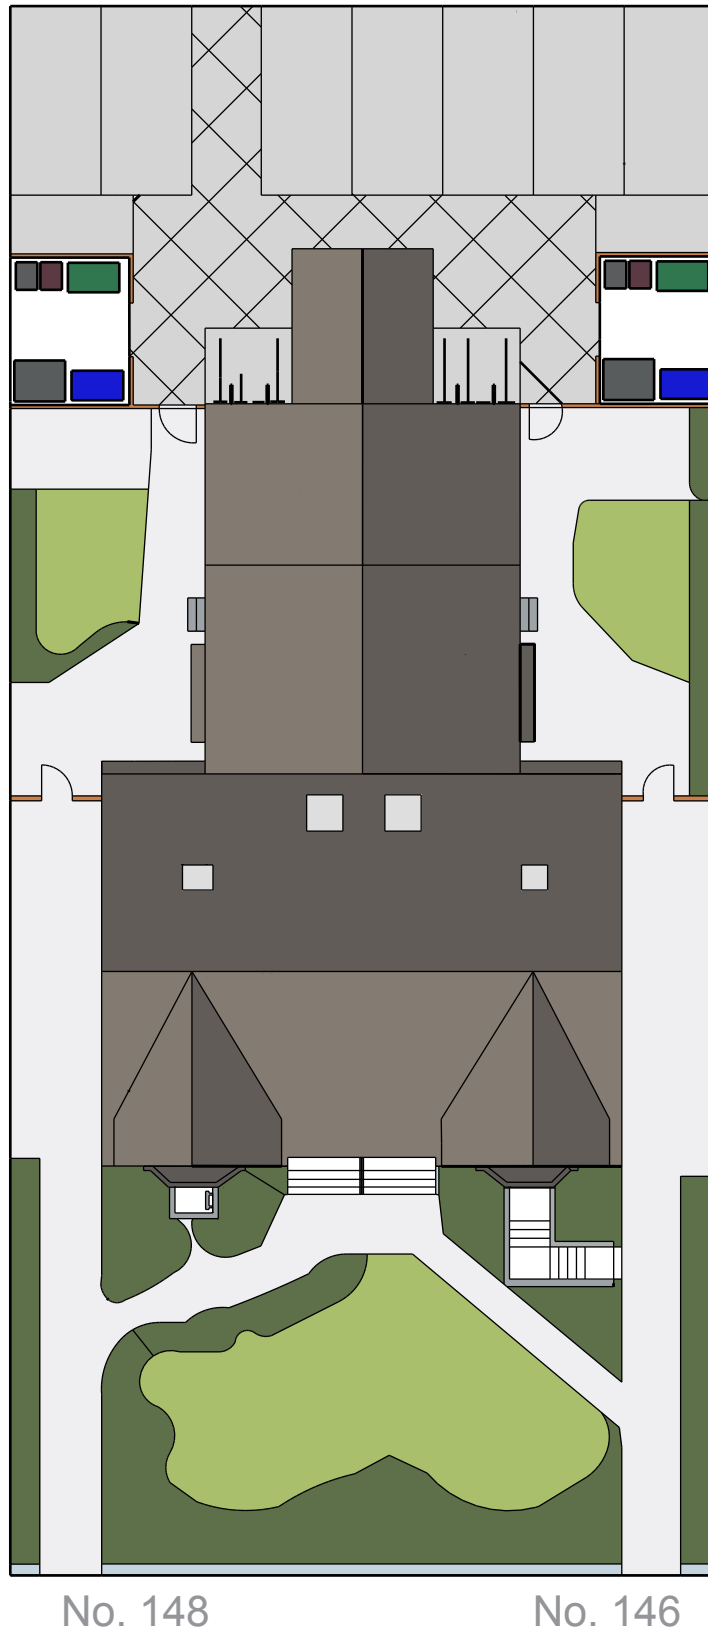

1 EXISTING  
1:200

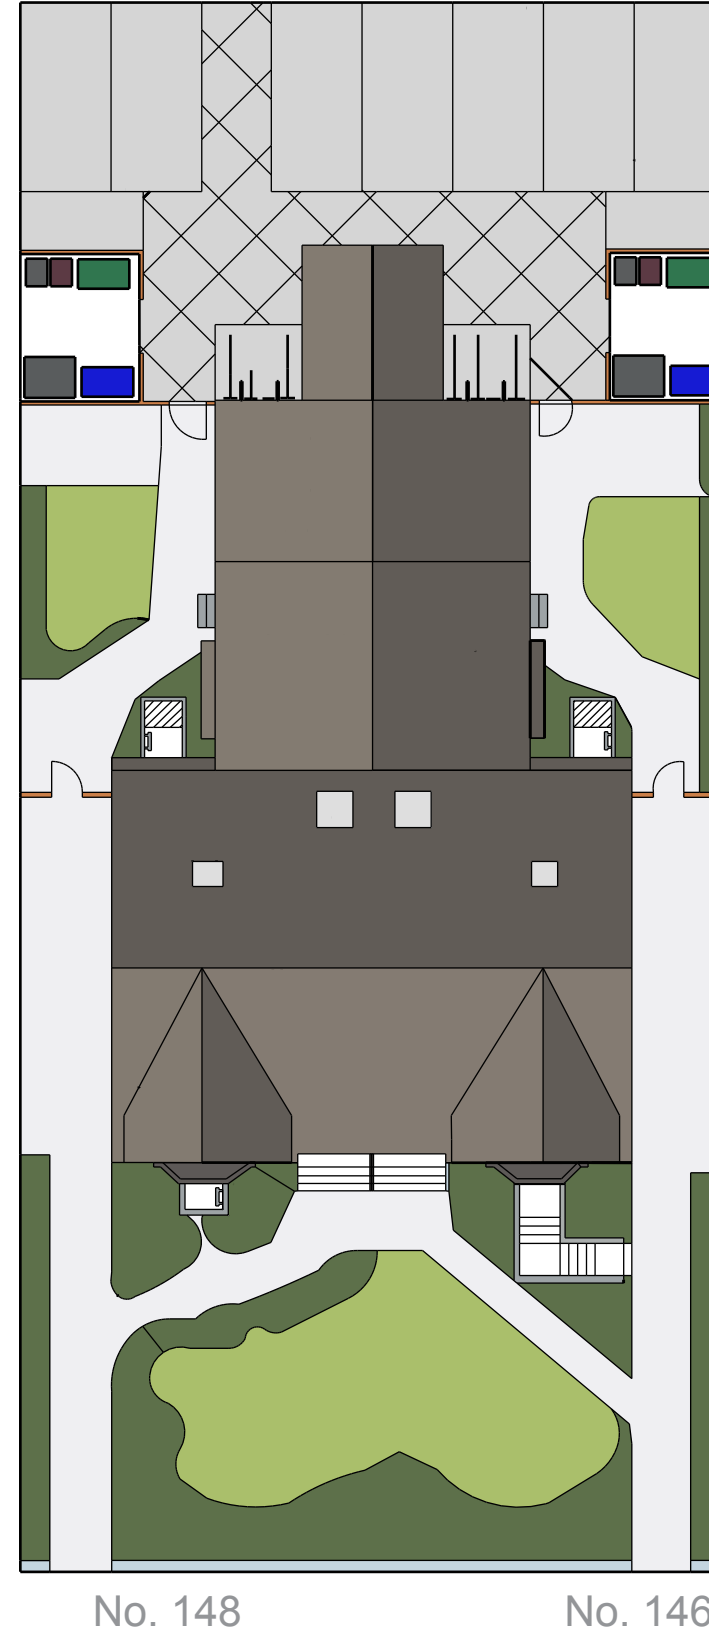

2 PROPOSED  
1:200

|   |             |          |
|---|-------------|----------|
| PROJECT ADDRESS   |             |          |
| 146 & 148 MANCHESTER ROAD, BURY, BL9 0TL   |             |          |
| TITLE   |             |          |
| LANDSCAPING PLAN   |             |          |
| PROJECT NO.   | DRAWING NO. | REV      |
| LP   | 01          | v.2      |
| SCALE   | DATE        | DRAWN BY |
| SCALE @ A3   | 30/01/25    | LC       |
| © COPYRIGHT. ALL RIGHTS RESERVED. THIS DRAWING MUST NOT BE REPRODUCED WITHOUT PERMISSION. ALL DIMENSIONS RELATIVE TO THIS DRAWING TO BE CHECKED ON SITE. DESIGNER TO BE NOTIFIED OF ANY DISCREPANCIES. SWERE INVERT LEVELS MUST BE VERIFIED BEFORE WORK COMMENCES. THIS DRAWING MUST BE CHECKED AGAINST ANY OTHER STRUCTURAL/ SPECIALIST DRAWINGS PROVIDED. THIS DRAWING MUST NOT BE USED FOR CONSTRUCTION UNLESS IS USED FOR CONSTRUCTION. ALL DIMENSIONS ON THIS DRAWING ARE IN MILLIMETRES (UNLESS OTHERWISE STATED). |             |          |
| <div>100 0 100 200 300 400 500</div> <div>SCALE 1:1250 m</div>   |             |          |
| <div>50 0 50 100 150 200 250</div> <div>SCALE 1:500 m</div>   |             |          |