



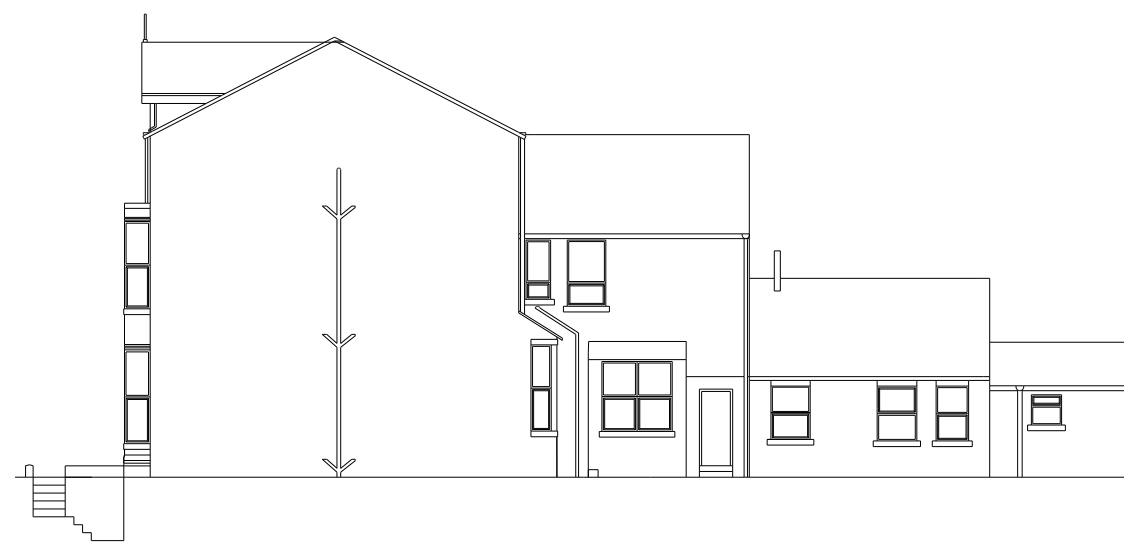


1 SIDE ELEVATION @ No. 148
1:200 EXISTING

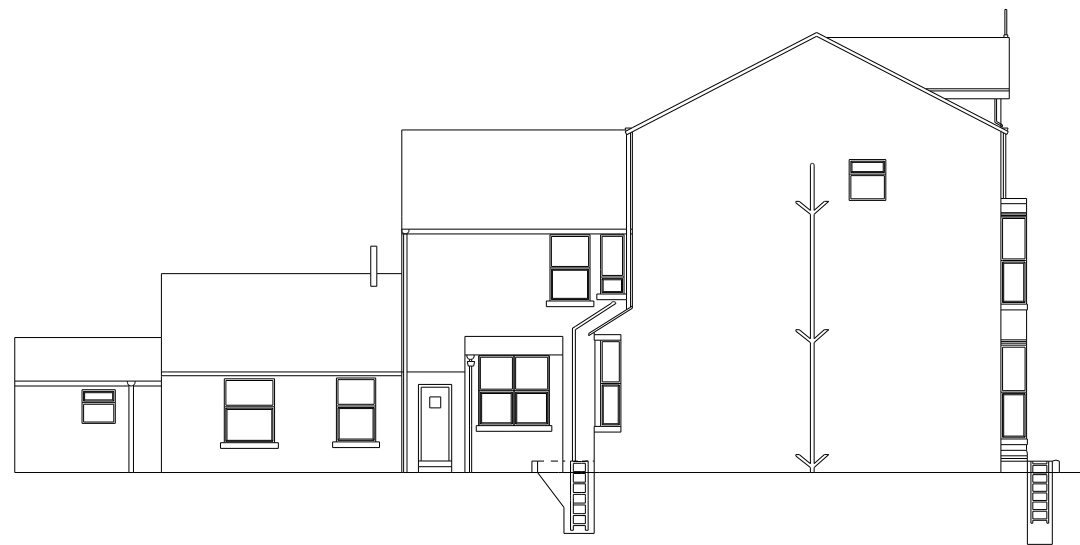

3 SIDE ELEVATION @ No. 146
1:200 EXISTING



2 SIDE ELEVATION @ No. 148
1:200 PROPOSED

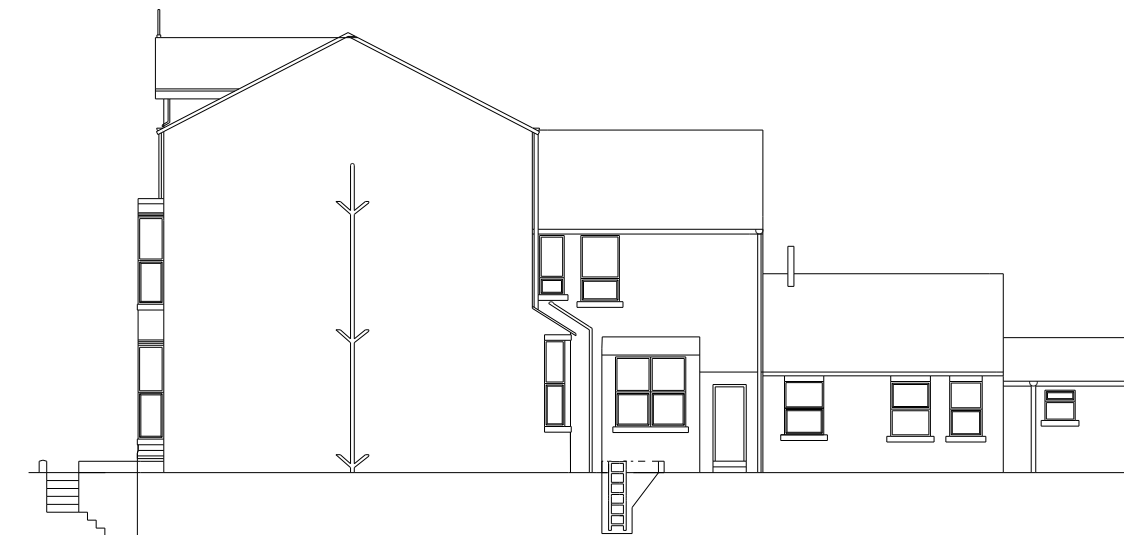

4 SIDE ELEVATION @ No. 146
1:200 PROPOSED

PROJECT ADDRESS 146 & 148 MANCHESTER ROAD, BURY, BL9 0TL		
TITLE SIDE ELEVATIONS - 146 & 148 MANCHESTER RD		
PROJECT NO. SE	DRAWING NO. 01	REV v.2
SCALE SCALE @ A3	DATE 30/01/25	DRAWN BY LC
© COPYRIGHT: ALL RIGHTS RESERVED. THIS DRAWING MUST NOT BE REPRODUCED WITHOUT PERMISSION. ALL DIMENSIONS RELATIVE TO THIS DRAWING TO BE CHECKED ON SITE. DESIGNER TO BE NOTIFIED OF ANY DISCREPANCIES. SWERE INVERT LEVELS MUST BE VERIFIED BEFORE WORK COMMENCES. THIS DRAWING MUST BE CHECKED AGAINST ANY OTHER STRUCTURAL/ SPECIALIST DRAWINGS PROVIDED. THIS DRAWING MUST NOT BE USED FOR CONSTRUCTION UNLESS IS USED FOR CONSTRUCTION. ALL DIMENSIONS ON THIS DRAWING ARE IN MILLIMETRES (UNLESS OTHERWISE STATED).		
10 0 10 20 30 40 50 SCALE 1:1250 m		
5 0 5 10 15 20 25 SCALE 1:500 m		