
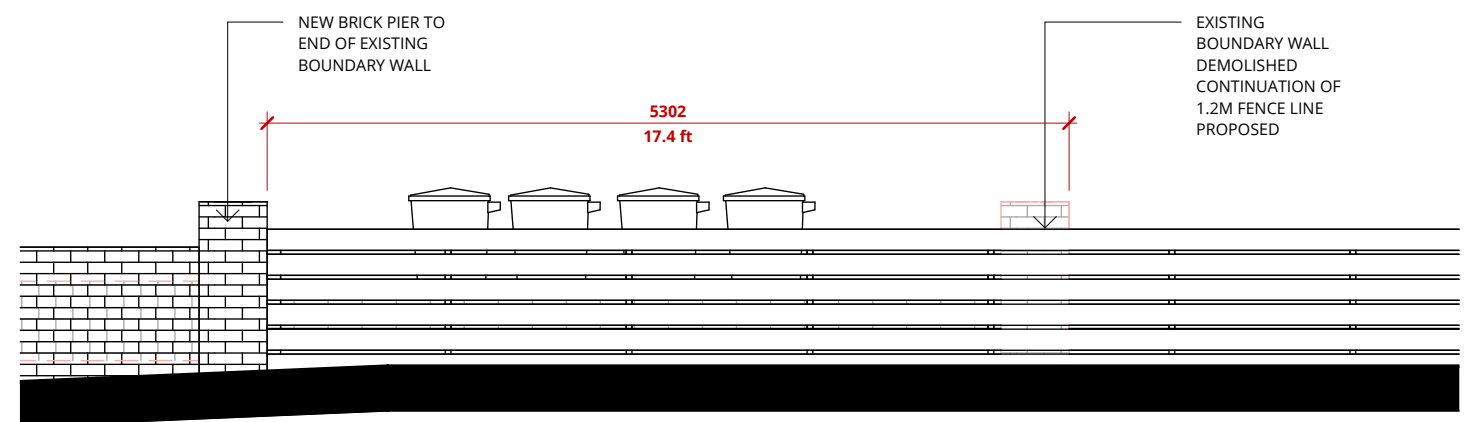
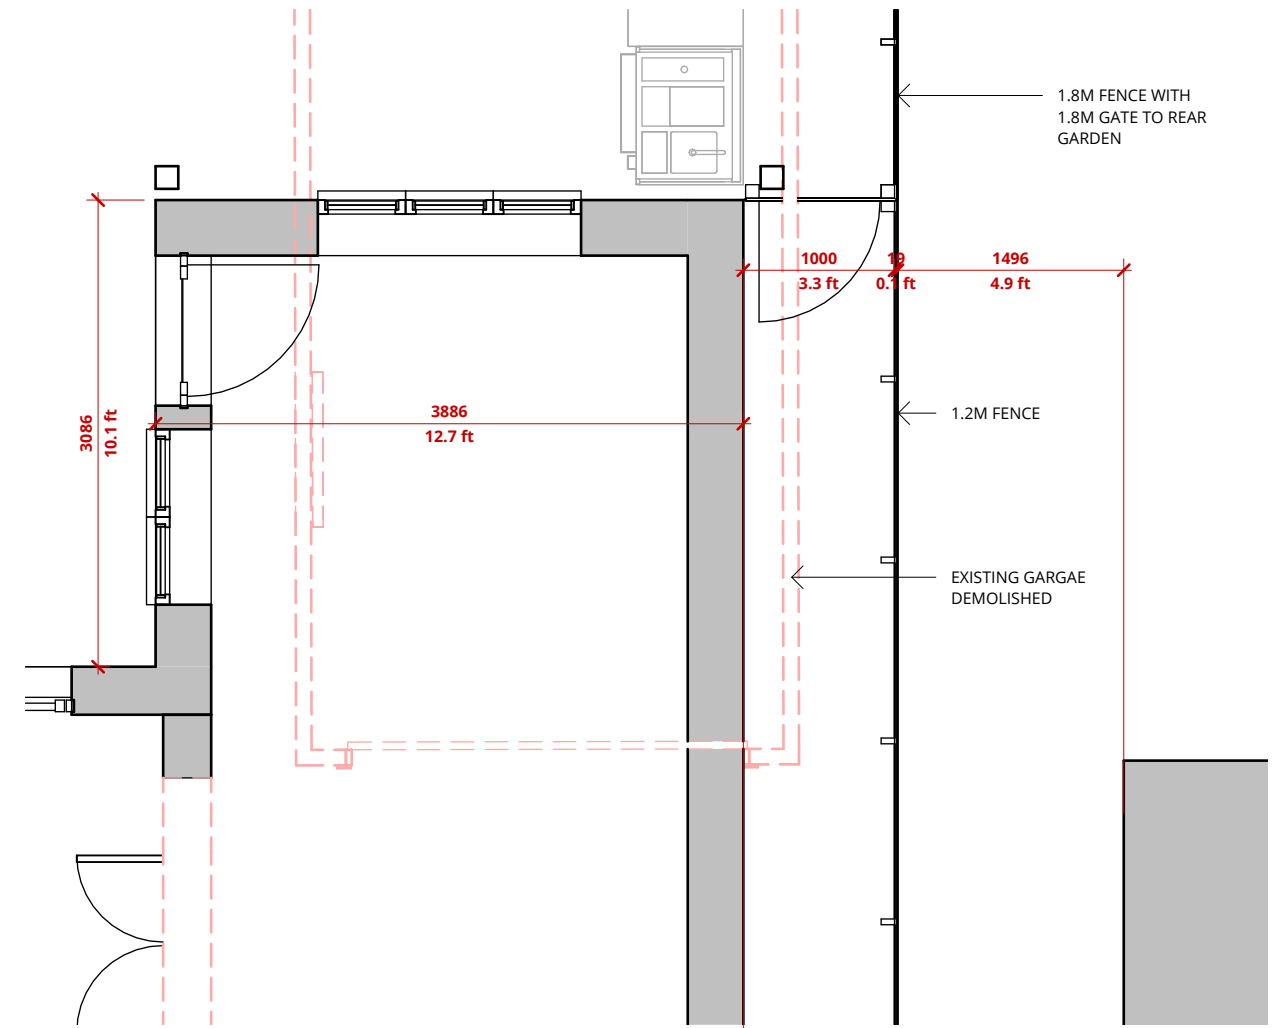


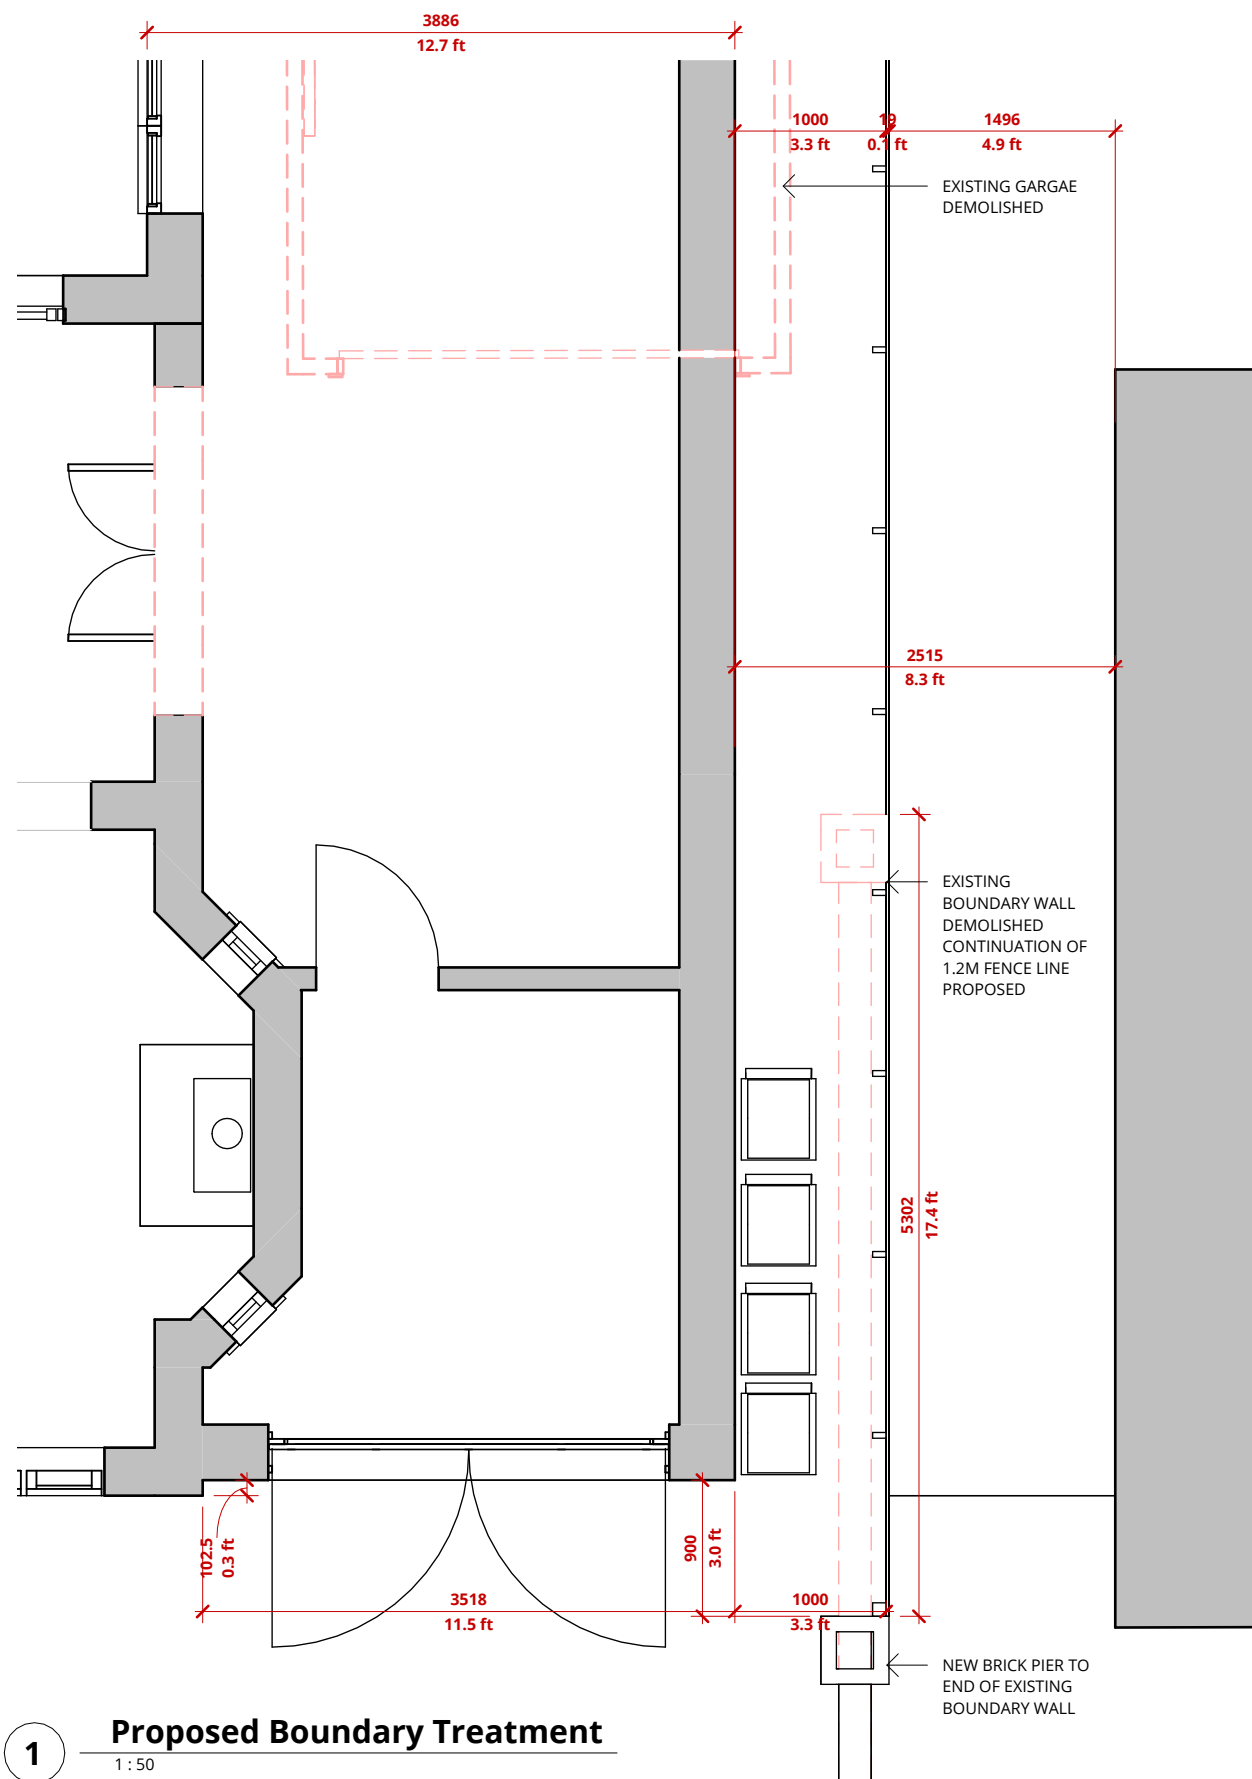

RALA SHALL HAVE NO RESPONSIBILITY FOR ANY USE MADE OF THIS DOCUMENT OTHER THAN FOR THAT WHICH IT WAS PREPARED AND ISSUED. ALL DIMENSIONS SHOULD BE CHECKED ON SITE. DO NOT SCALE FROM THIS DRAWING

ANY DRAWING ERRORS OR DIVERGENCIES SHOULD BE BROUGHT TO THE ATTENTION OF RALA AT THE ADDRESS SHOWN BELOW.

DRAWINGS SHALL BE READ IN CONJUNCTION WITH THE FOLLOWING BEFORE
WORK COMMENCES:

- THE CDM DESIGN ISSUES REGISTER
- THE RALA RISK SERIES OF DRAWINGS
- THE PROJECT CDM RISK REGISTER

NOTES

P00	First Issue	RB	RB	25/03/25
-----	-------------	----	----	----------

REVISION	DESCRIPTION	DRAWN	CHECKED	DATE	REVISION	DESCRIPTION	DRAWN	CHECKED	DATE
----------	-------------	-------	---------	------	----------	-------------	-------	---------	------

	CLIENT
--	--------

11 Hackford Close,
Brandlesholme,
Bury,
Greater Manchester,
BL8 1XP
United Kingdom

T +44 [0]7564 361 972

Rachel Ann Lucy



PROJECT TITLE	506 Bolton Road West
---------------	----------------------

BDP JOB NUMBER
P0061

ISO 27001 CLASSIFICATION

Planning

DRAWING TITLE

Boundary Alterations

SCALE @ A3

1 : 50

DATE FIRST ISSUED
03/24/25

DRAWING No.
BRW-RALA-XX-XX-DR-A-(PL)-0005

P00