


Dimensioning

Figured dimensions only to be taken from these designs and drawings. Work to annotated dimensions only. All dimensions to be checked on site. Architectural designers to be informed immediately of any discrepancies before work proceeds. Drawings are to be read in conjunction with relevant specifications, structural engineers and service engineers' drawings.

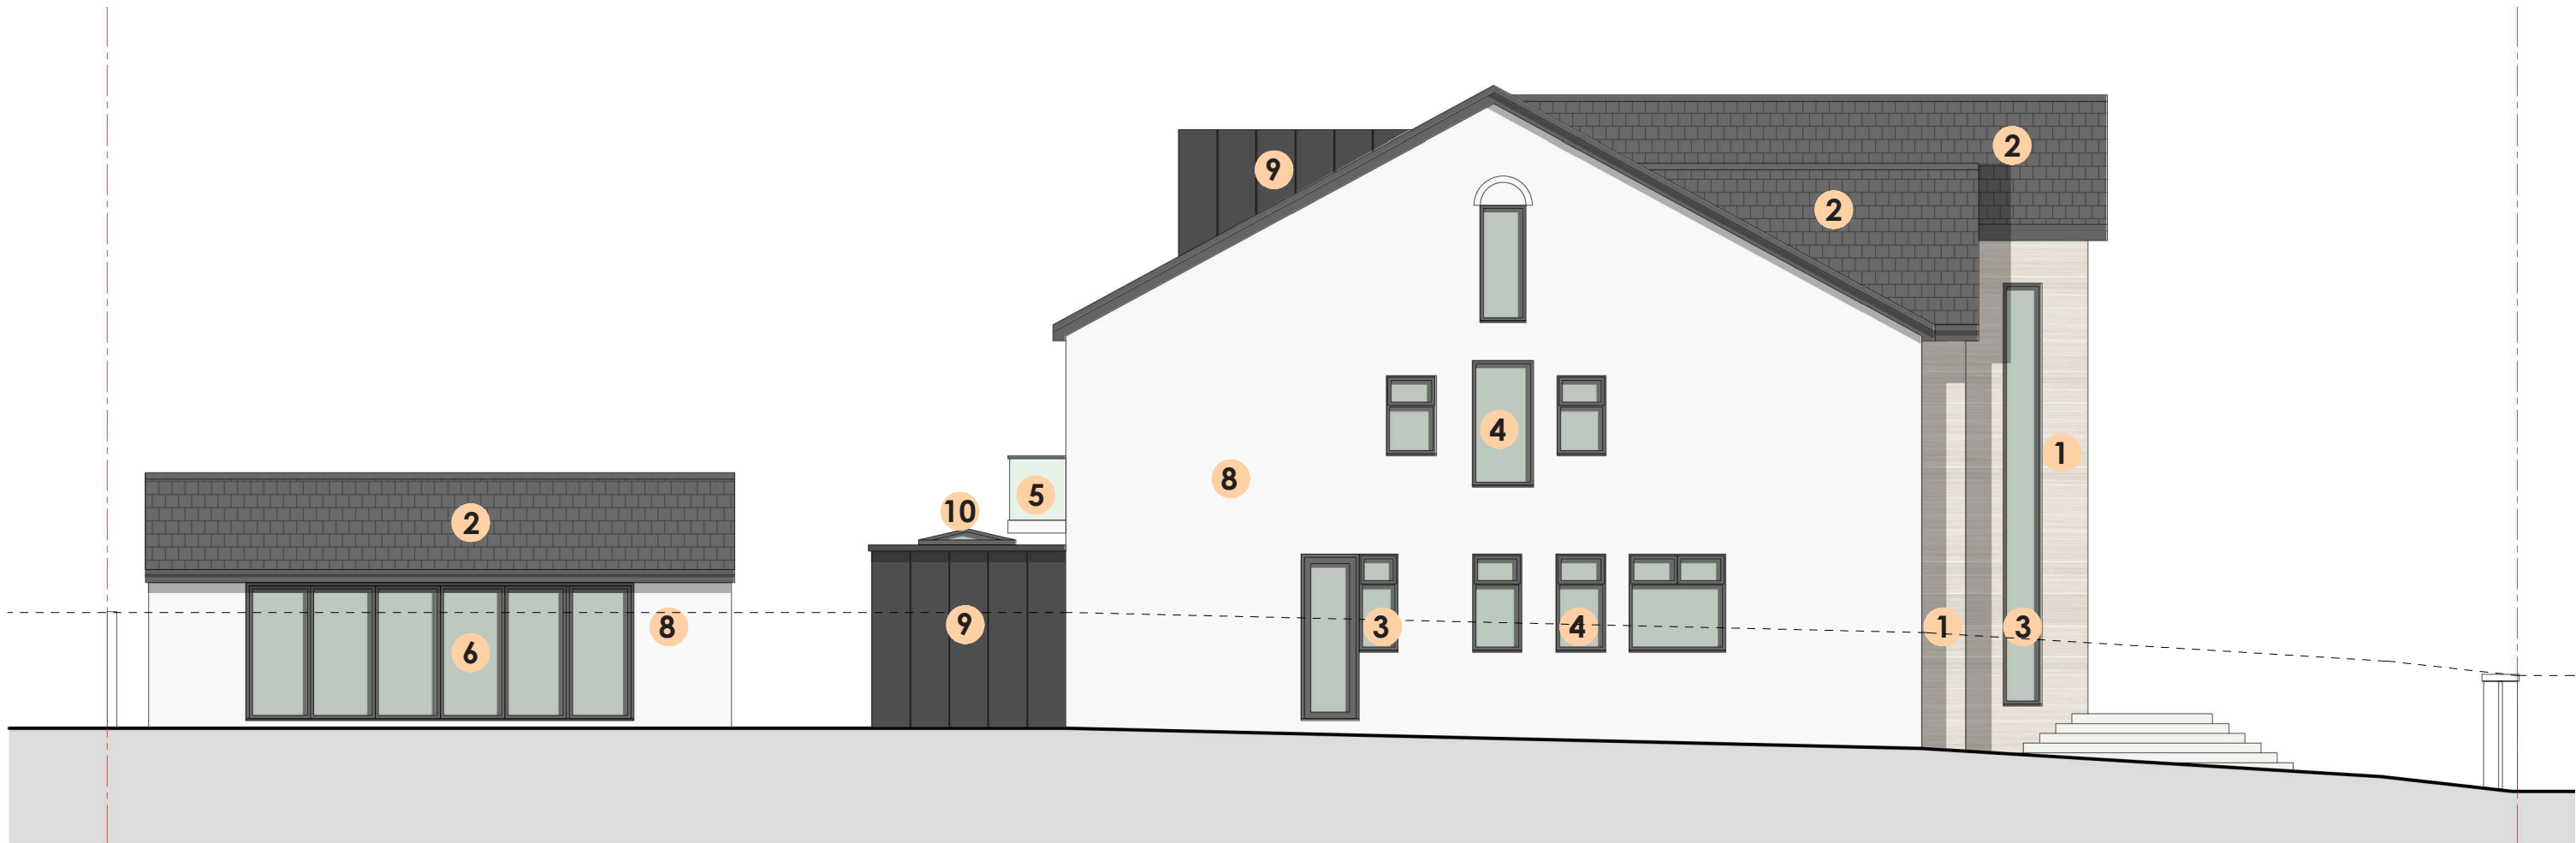


PROPOSED SIDE ELEVATION

1:100 @ A2



Key

- | | | | |
|---|--|----|-----------------------------|
| 1 | Stoneworks | 6 | Glazed Bifold Door |
| 2 | Roof Tiles to match existing | 7 | Composite Door |
| 3 | PVC Window to match existing (Obscure Glazing) | 8 | Rendering to match existing |
| 4 | PVC Window to match existing (Obscure Glazing) | 9 | Zinc Cladding |
| 5 | Glass Railing | 10 | Roof Lantern |

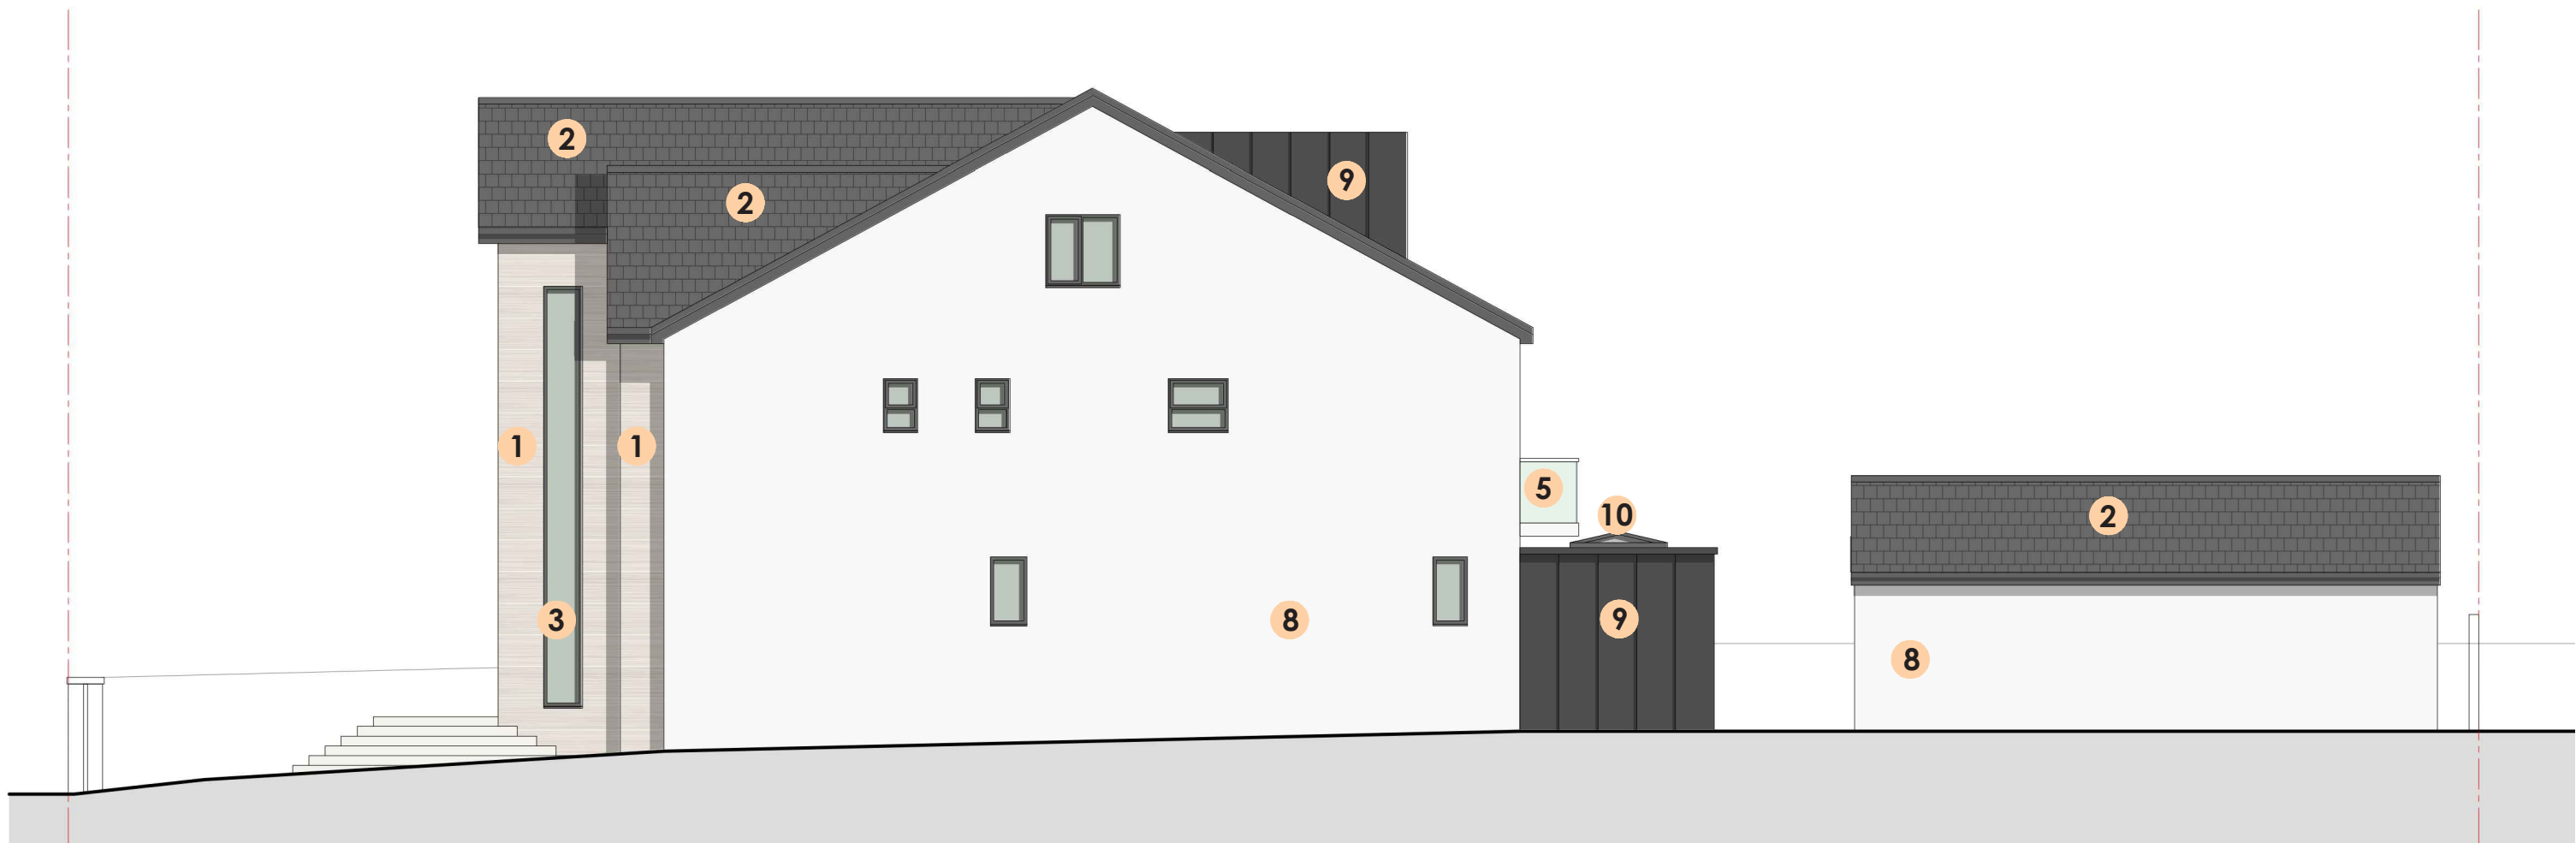

PROPOSED SIDE ELEVATION

1:100 @ A2

Rev	Date	Description
-	27/03/25	Issued to client for comments



S A L E E M
ARCHITECTS

Architecture | Masterplanning | Graphics

CLIENT:
Homeowner

PROJECT:
121 Park Road
Prestwich
M25 0DU

TITLE:
Proposed Elevations

SCALE:
1:100 @ A2

DRAWING NO.
Sheet 12

REV:

DATE:

March 2025