




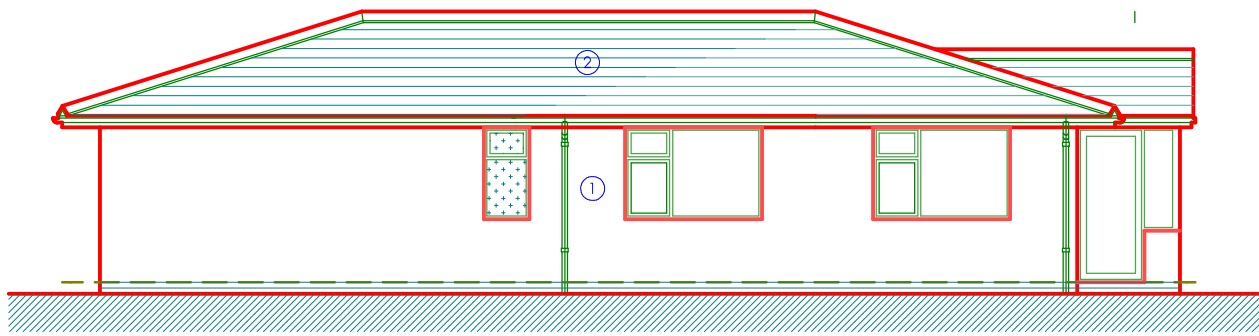


SIDE

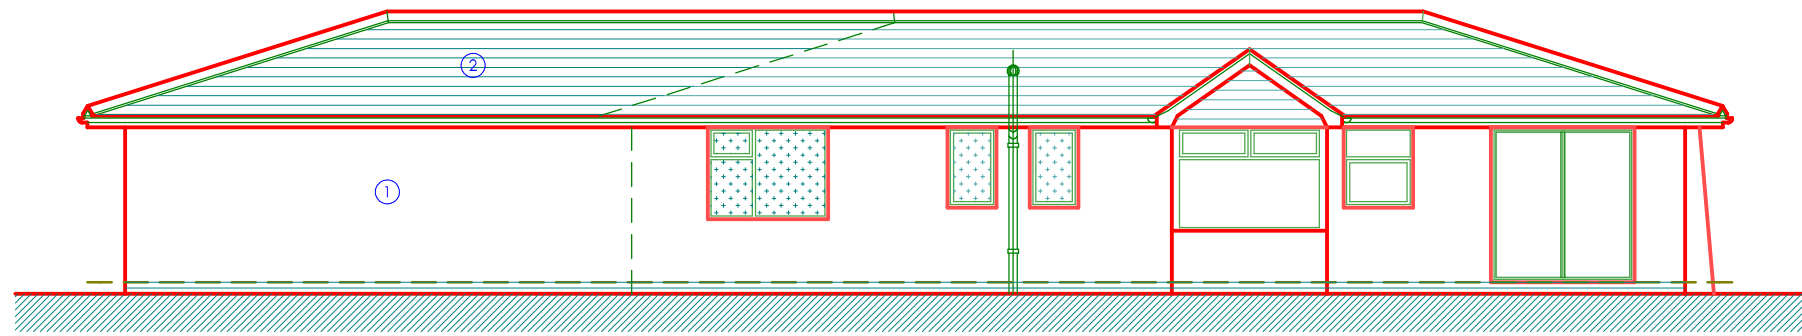


FRONT

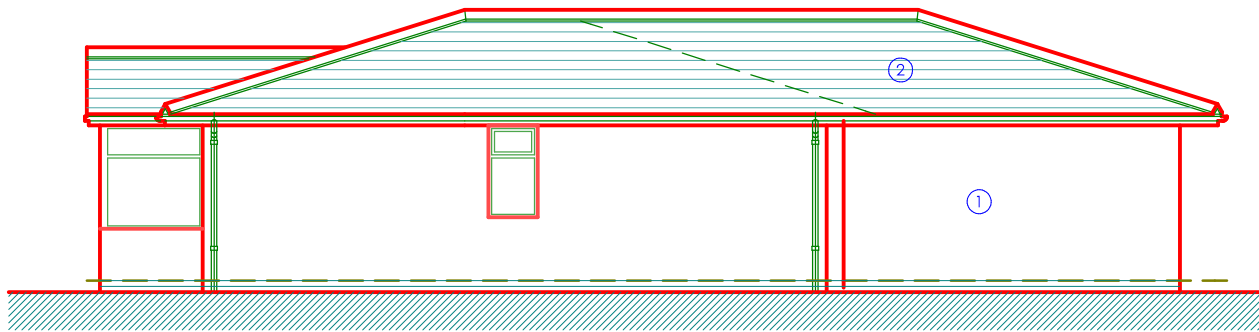

SIDE

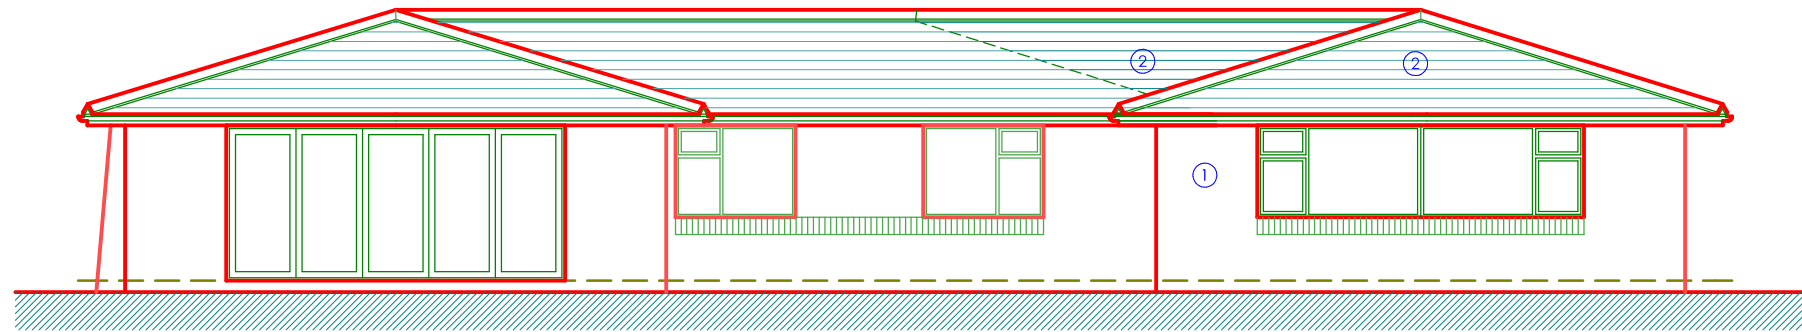


REAR

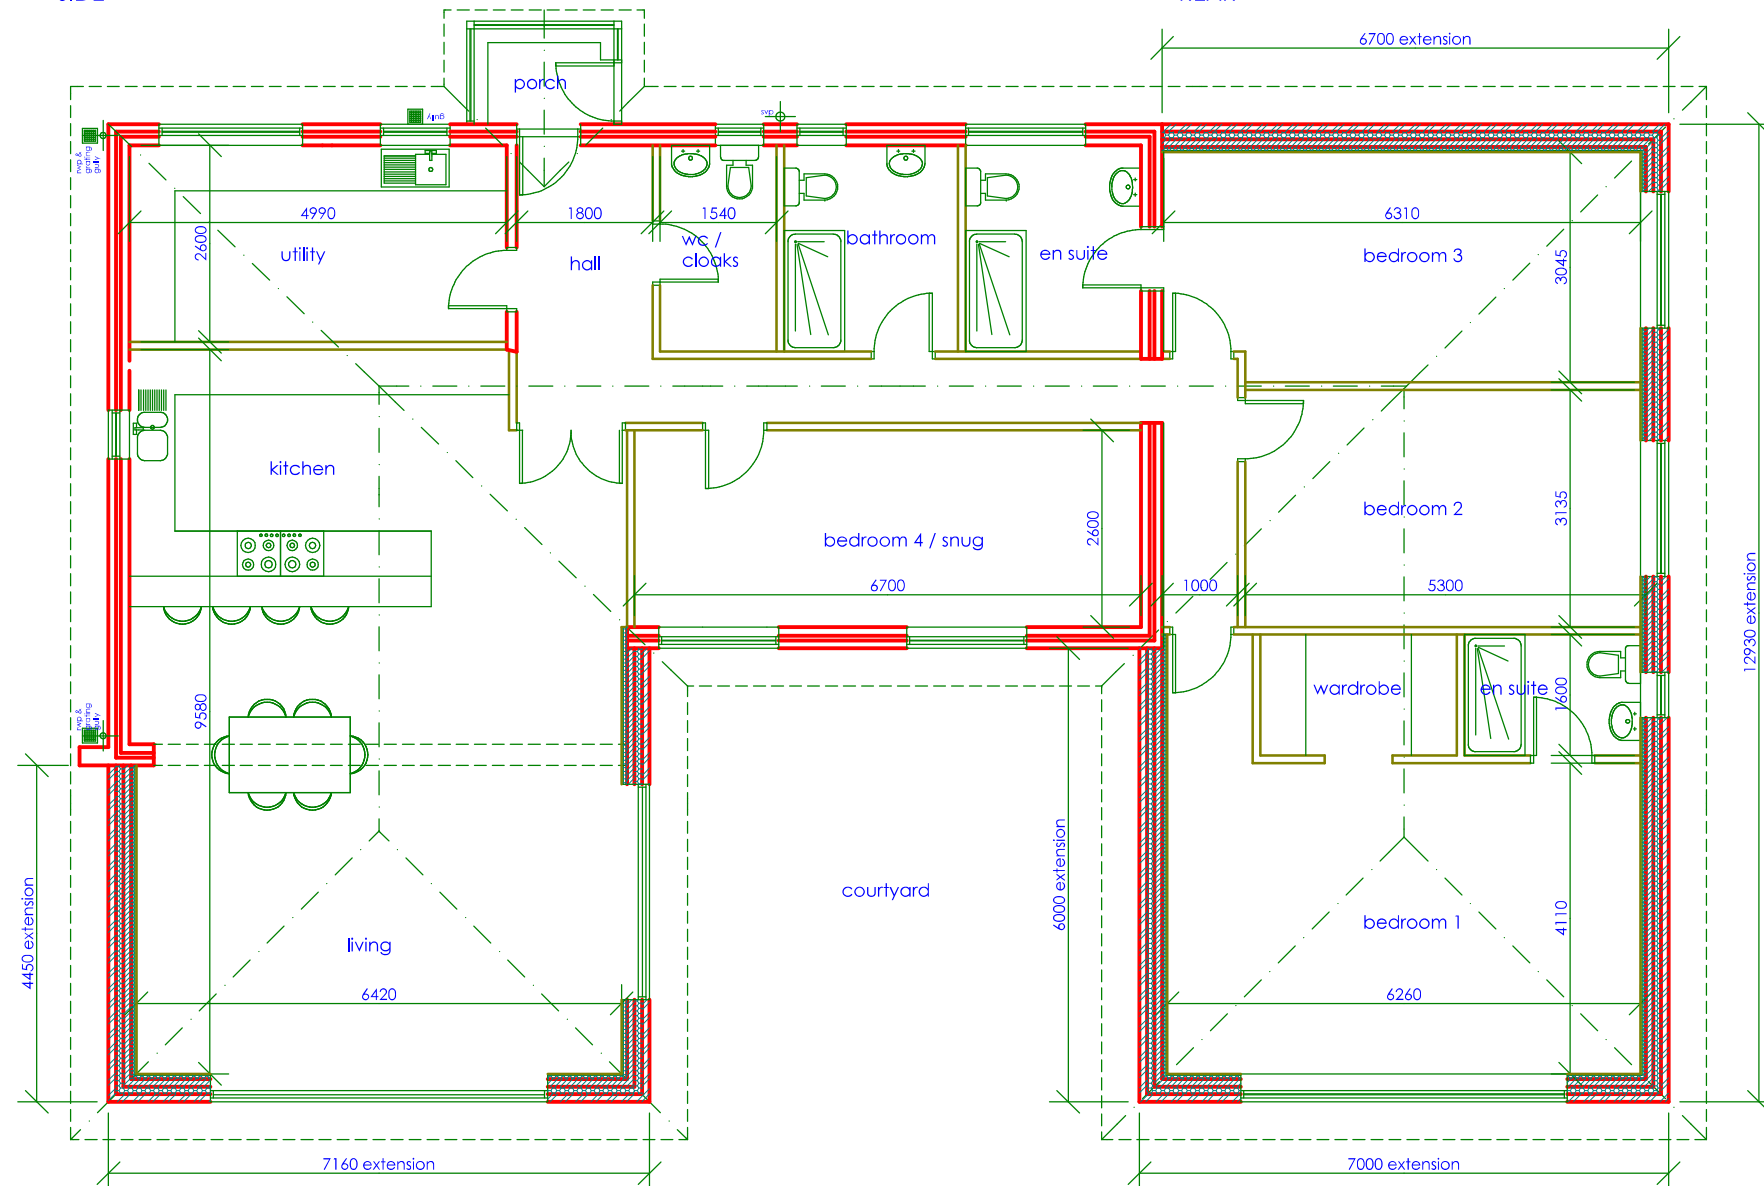

- MATERIALS KEY:**
- ① K-Rend colour white to match existing
 - ② concrete roof tiles to match existing
 - ③ upvc framed windows colour: grey

The contractor(s) are responsible for checking all dimensions and existing features on site prior to fabrication, manufacture or construction of the works

DAVID YOUNG ARCHITECT
 37 TEMPLE DRIVE : SWINTON : MANCHESTER : M27 4EA
 davidyoung.architect@gmail.com MOBILE 07774 181 336

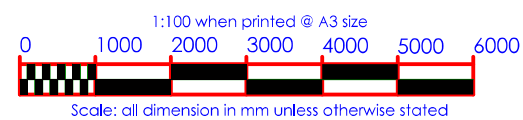

PROPOSED FLOOR PLAN & ELEVATIONS DWG : 03
 44 CROSSLANDS PRESTWICH MANCHESTER M25 8QT JUNE 2024
 REV