




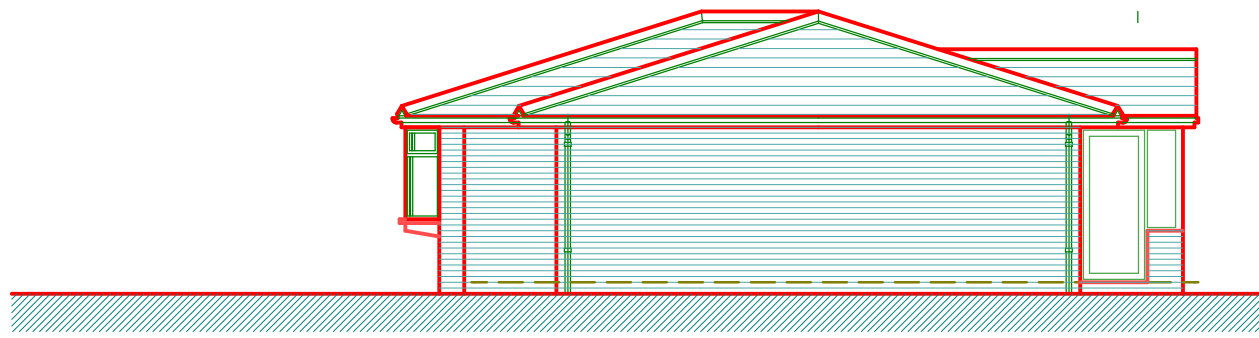


SIDE

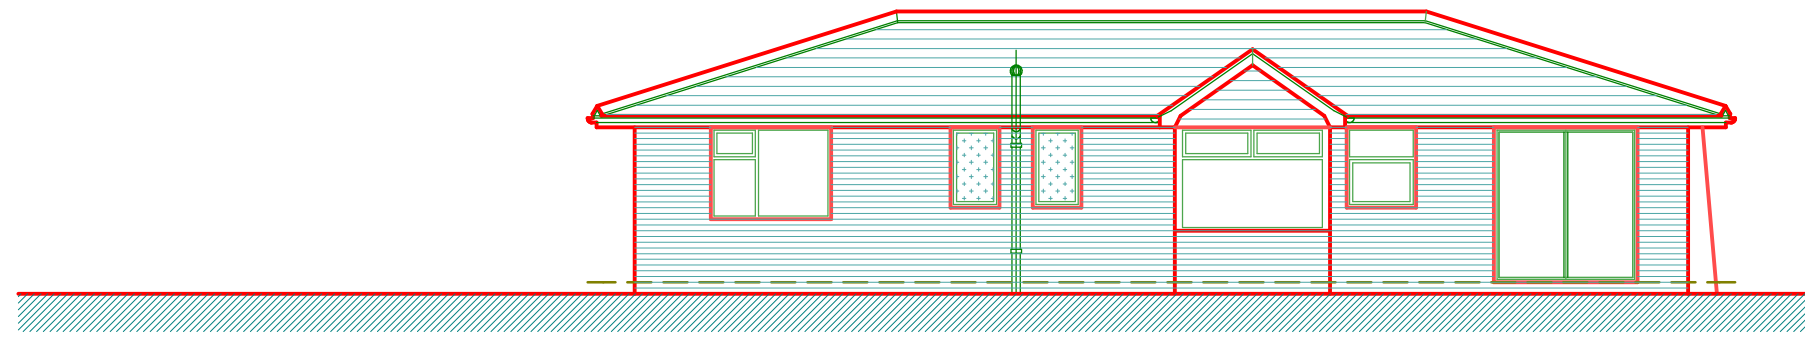


FRONT

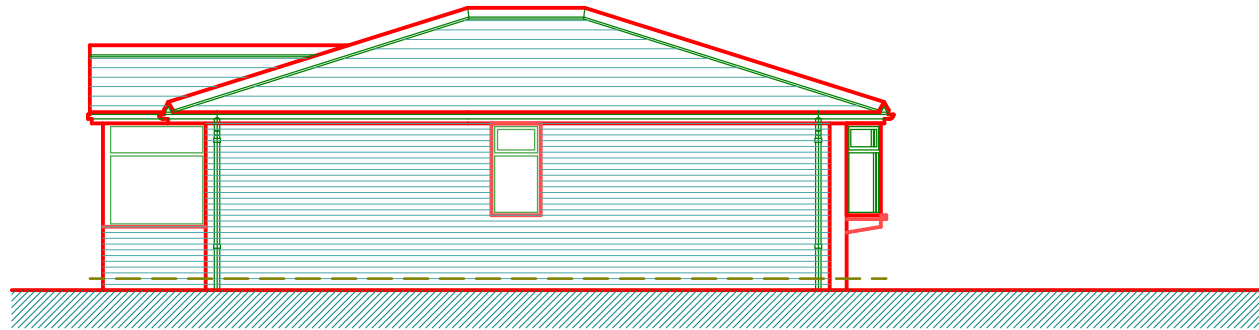

SIDE

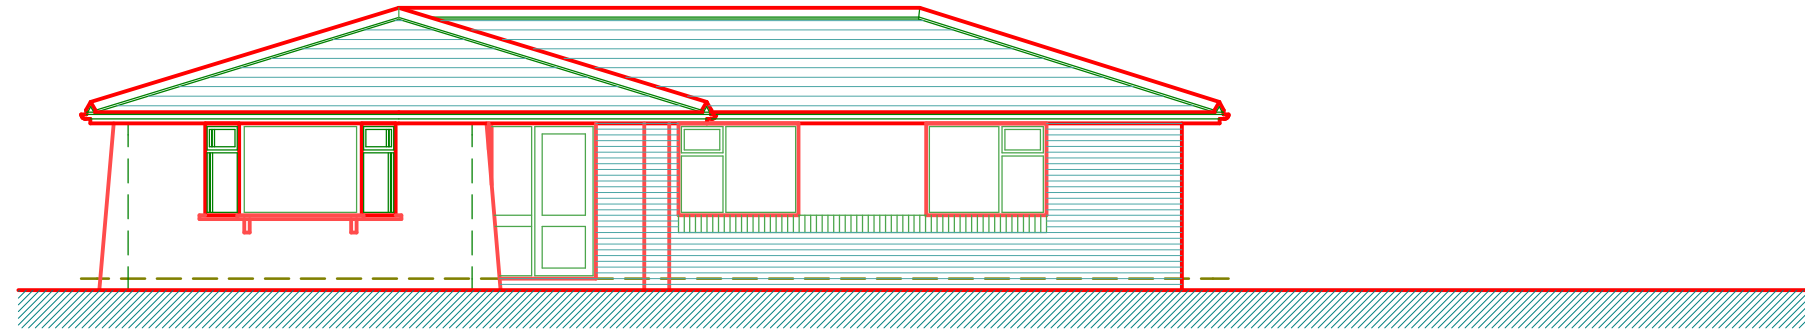


REAR

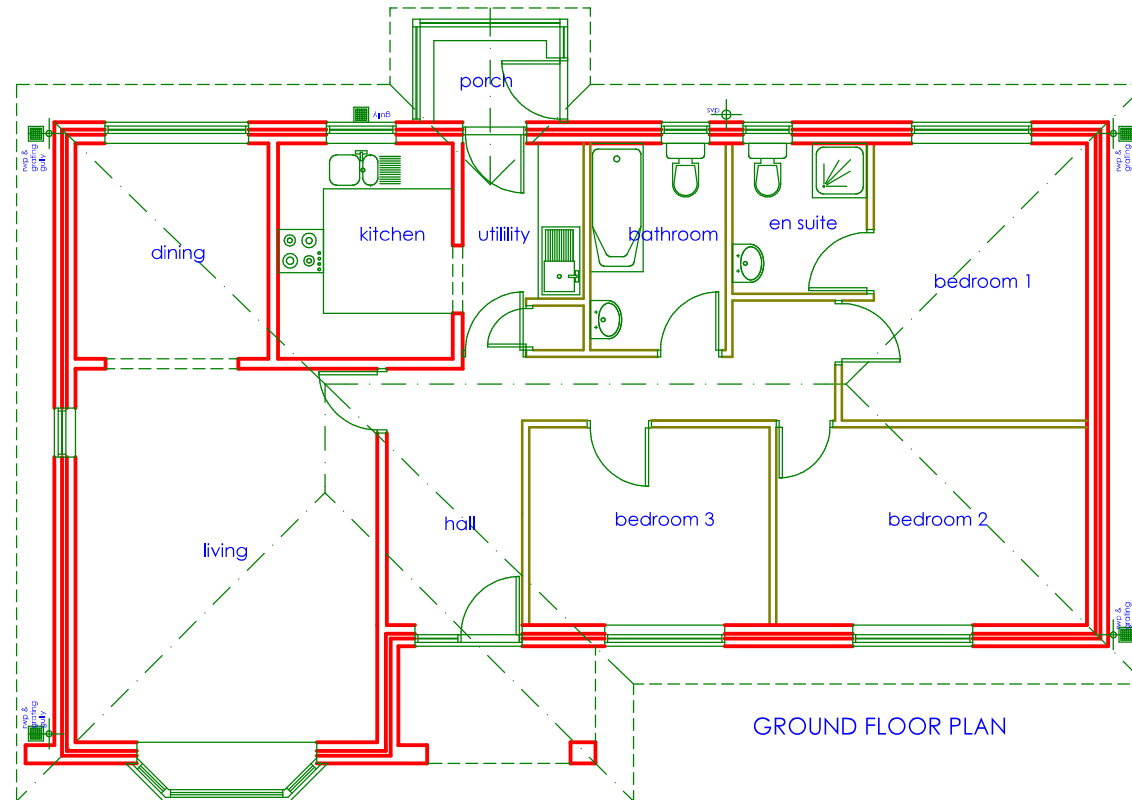

The contractor(s) are responsible for checking all dimensions and existing features on site prior to fabrication, manufacture or construction of the works

DAVID YOUNG ARCHITECT
 37 TEMPLE DRIVE : SWINTON : MANCHESTER : M27 4EA
 davidyoung.architect@gmail.com MOBILE 07774 181 336

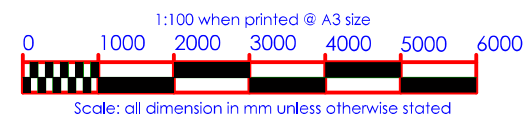

EXISTING FLOOR PLAN & ELEVATIONS DWG : 04
 44 CROSSLANDS PRESTWICH MANCHESTER M25 8QT JUNE 2024
 REV