


Standards:
All work to be in accord with British Standards
& manufacturer's recommendations:
BS 4 Sections
BS 729 Galvanising
BS 5315 Arc Welding

Materials:
All steel to be grade 43 unless otherwise stated.

Workmanship:
Metal fence system factory prefabricated with
all joints welded and weld splatter removed;
unless otherwise stated all parts are to be
hot dip galvanised after fabrication and then
colour powder coated;


Finish:
Factory finished in polyester powder coated paint
Colour RAL 6005 (Green).

Approved Manufacturer:
CLD Fencing Systems
PO Box 97
172 Sydney street
Crewe
CW1 5AU
01270 585732

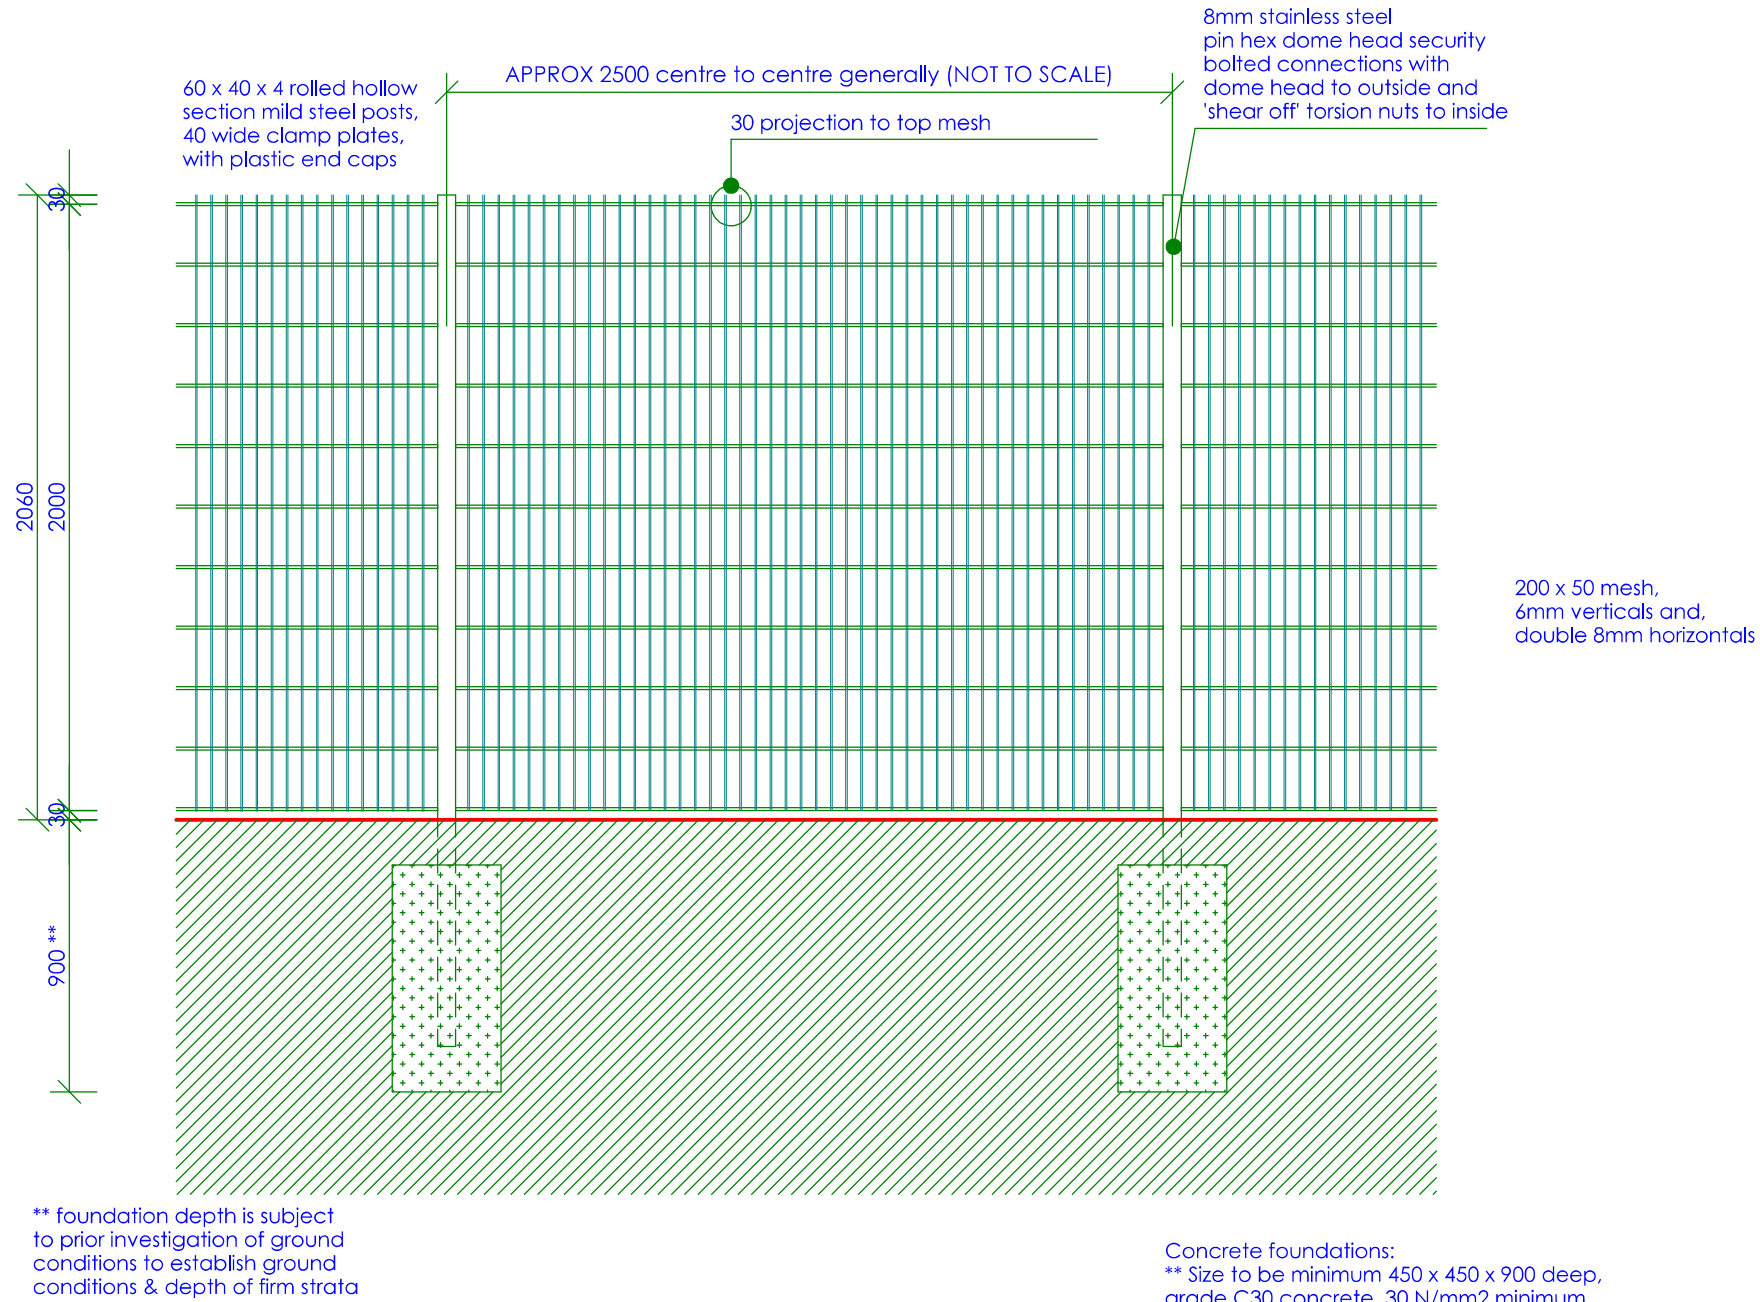

DAVID YOUNG ARCHITECT

37 TEMPLE DRIVE : SWINTON : MANCHESTER : M27 4EA
TEL 0161 793 0737 : MOBILE 07774 181 336

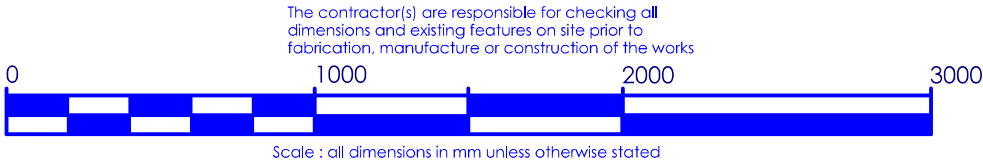

2060 HIGH MESH FENCE DWG : 05

44 CROSSLANDS PRESTWICH MANCHESTER M25 8QT JUNE 2024

REV: