



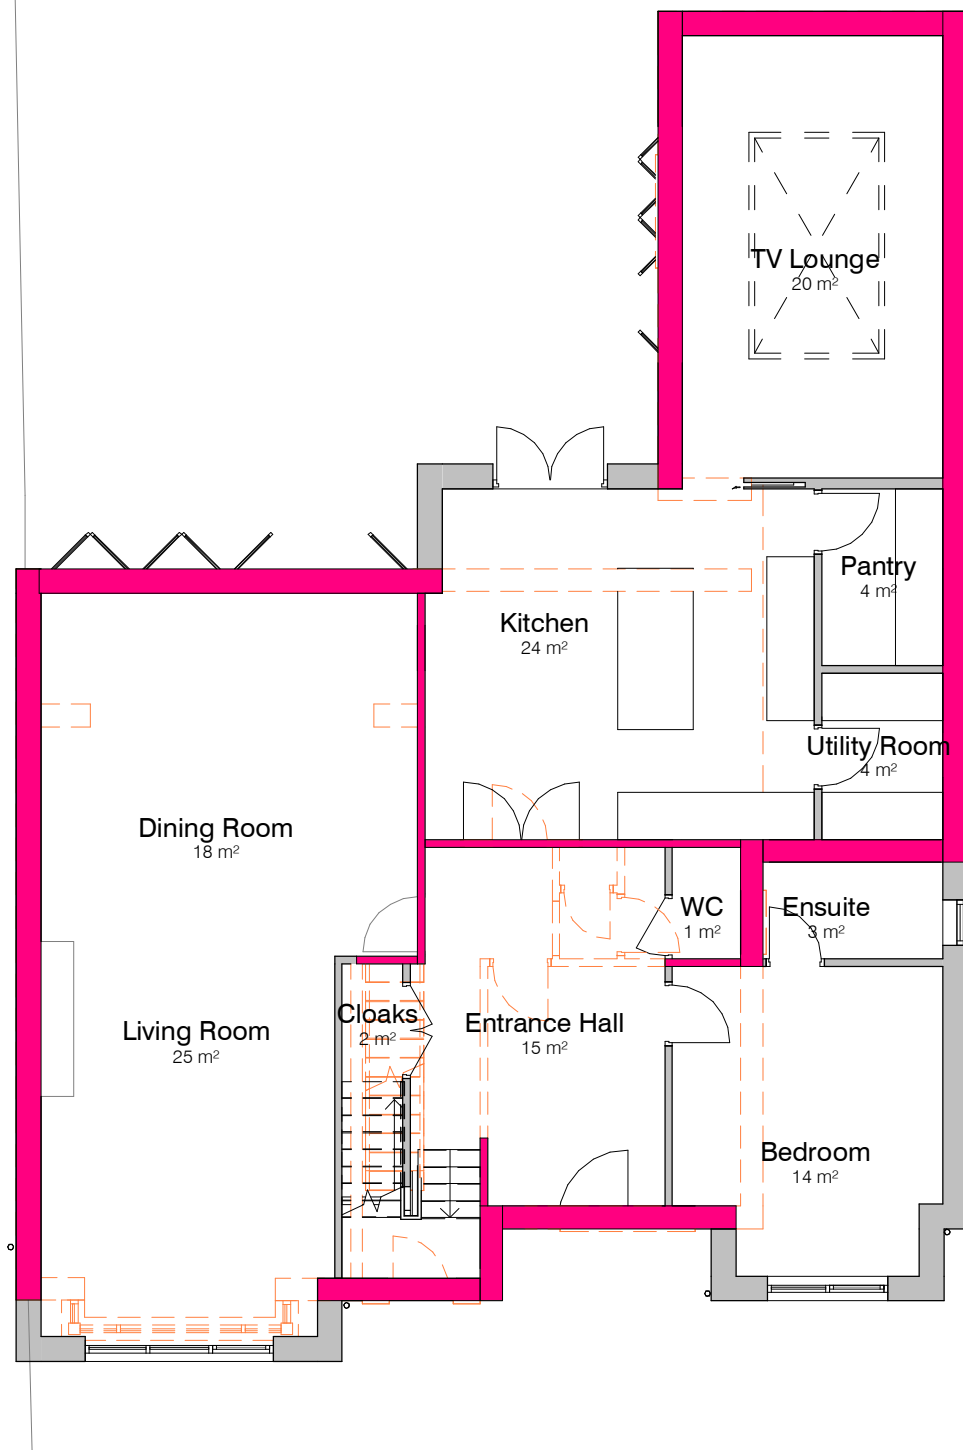

1. Level 0 - GA Proposed with demolitions
1 : 100

Existing walls to be retained

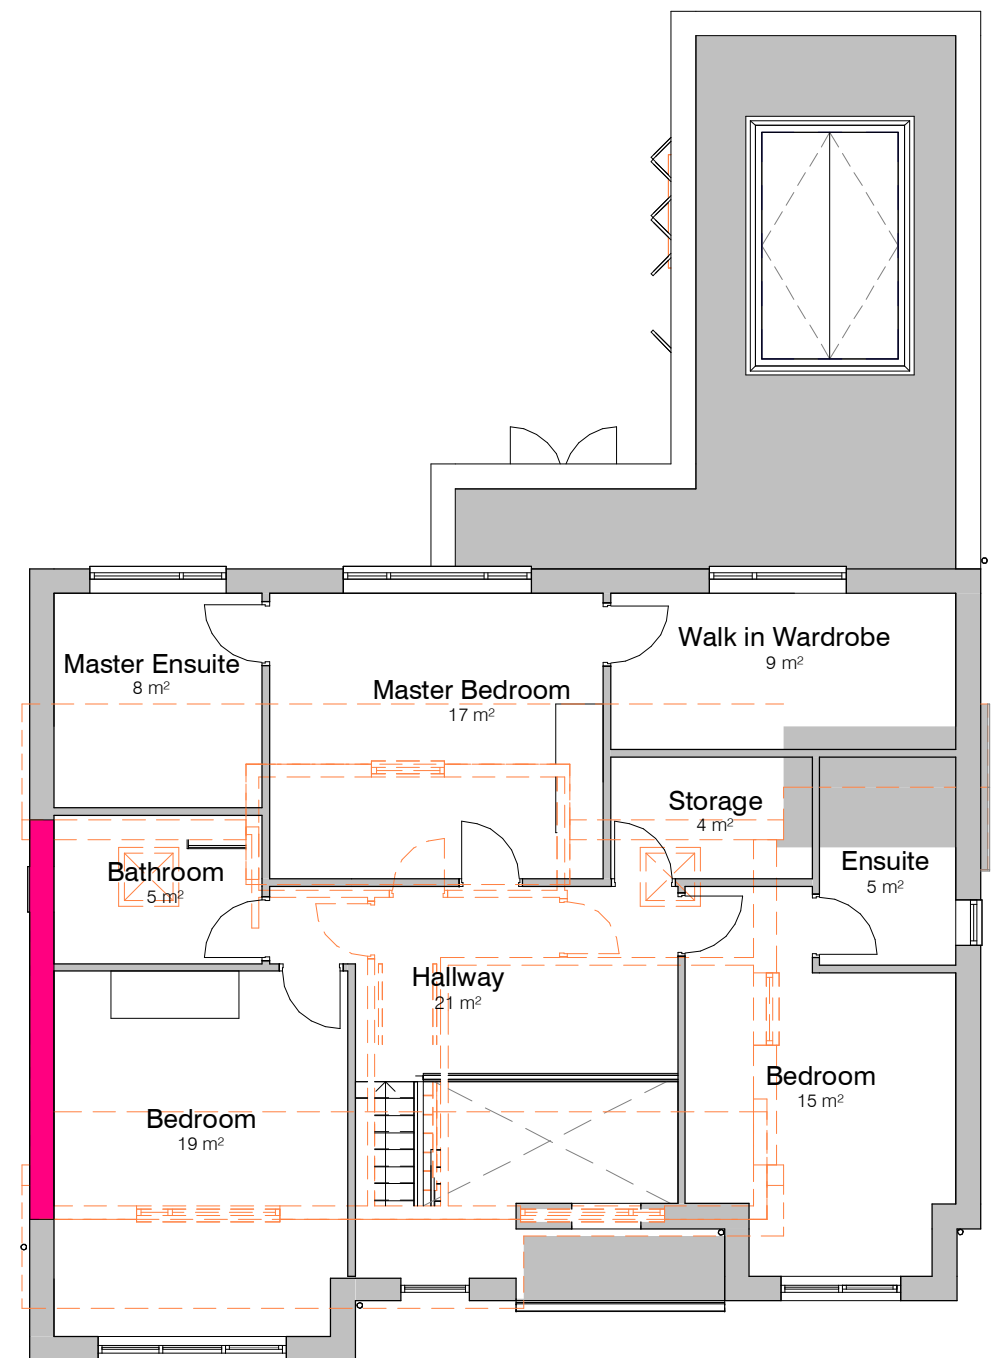

2. Level 1-P - GA Proposed with demolitions
1 : 100

1		Revised Demolition	ET	10/03/22
REV	DESCRIPTION	BY	DATE	
PROJECT	29 Ferndale Avenue	SCALE @ A3	DATE	DRAWN BY
		1 : 100	09 March 2022	ET
CLIENT	Mr Zahir Nabi	STATUS	PLANNING	
TITLE	Proposed Plans with Demolitions	PROJECT NO.	DRAWING NO.	REV.
		DA22005.	206.	1
NOTES		© COPYRIGHT : ALL RIGHTS RESERVED. THIS DRAWING MUST NOT BE REPRODUCED WITHOUT PRIOR WRITTEN CONSENT. DRAWING TO BE USED FOR THE STATUS INDICATED ONLY. ALL DIMENSIONS AND SETTING OUT SHALL BE CHECKED AND CONFIRMED ON SITE. ANY DISCREPANCIES TO BE REPORTED TO THE DESIGNER PRIOR TO THE COMMENCEMENT OF ANY WORK. ALL WORK AND MATERIALS TO BE IN ACCORDANCE WITH CURRENT STATUTORY LEGISLATION, RELEVANT CODES OF PRACTICE AND BRITISH STANDARDS. ALL DIMENSIONS ON THIS DRAWING ARE IN MILLIMETRES (UNLESS OTHERWISE STATED).		
				