



OPTION 02

NOTE: This drawing is the copyright of the company and must not be reproduced or used without permission. Annotated dimensions are to be taken in preference to scaled dimensions and site dimensions must be checked before work commences.

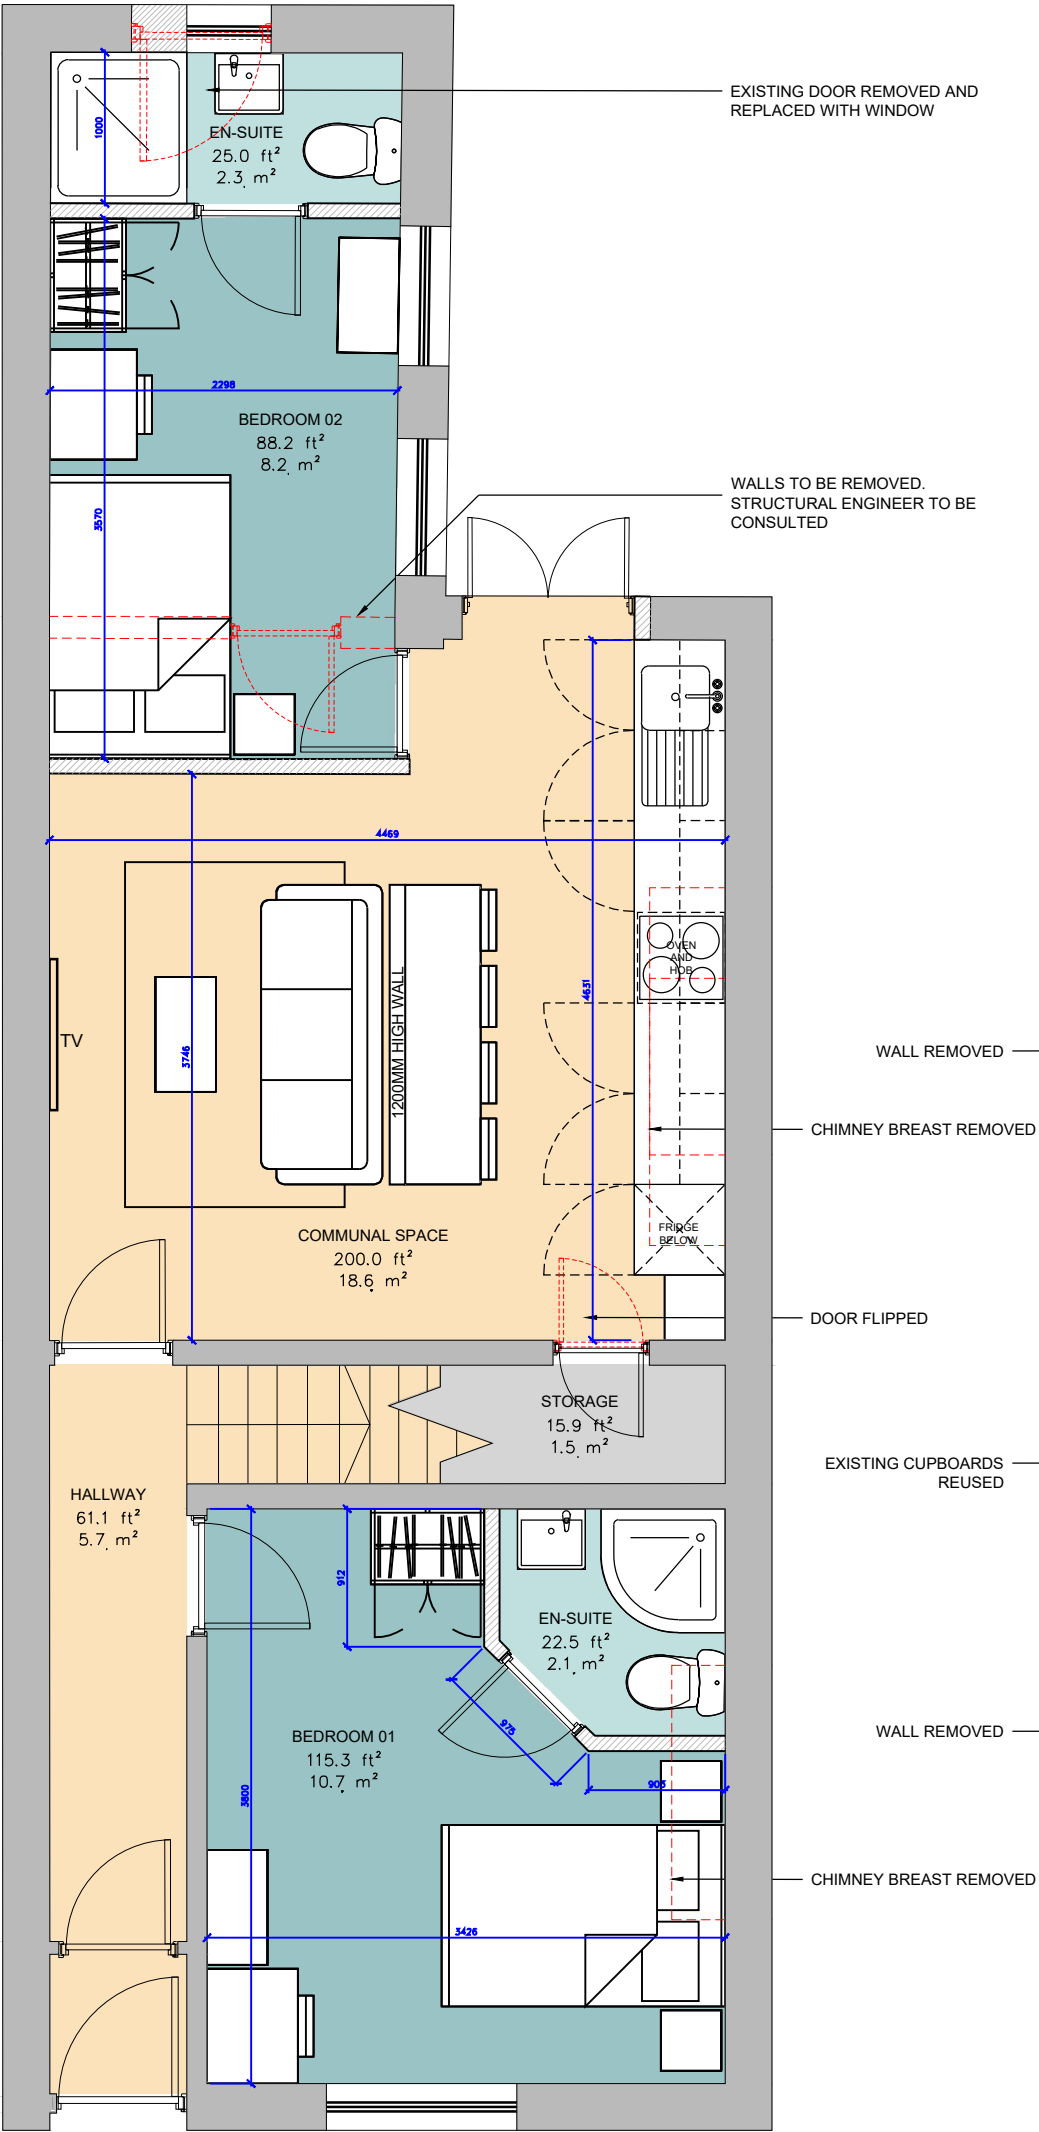

GROUND FLOOR PLAN

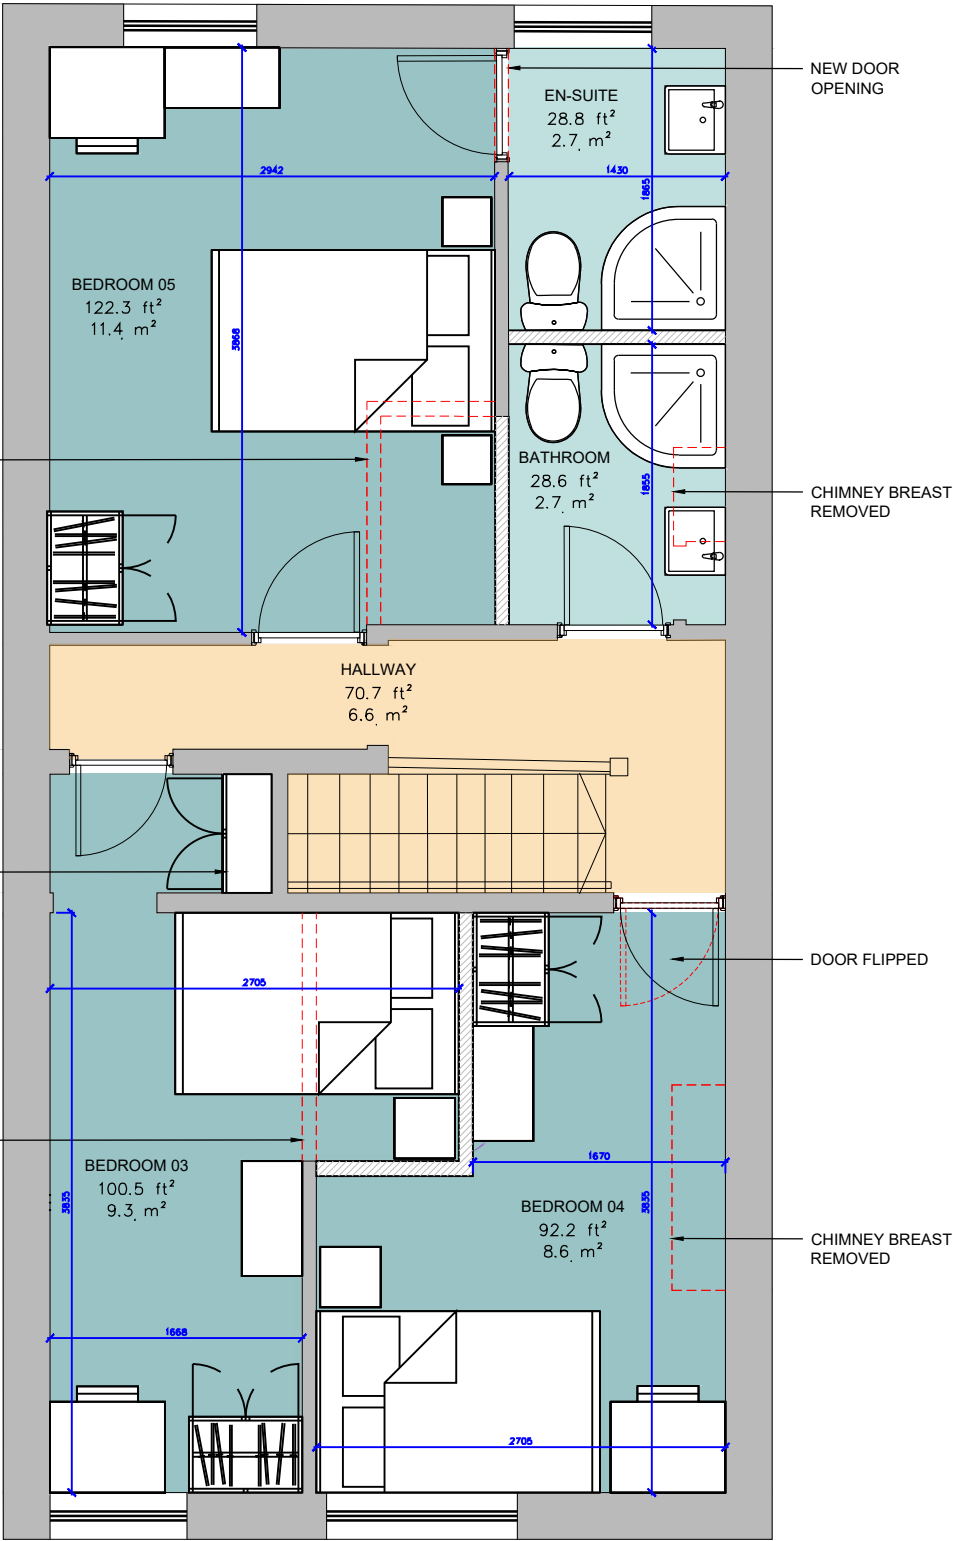

FIRST FLOOR PLAN