




4 Front - Existing
1 : 100


5 Left Side - Existing
1 : 100

6 Rear - Existing
1 : 100


7 Right Side - Existing
1 : 100

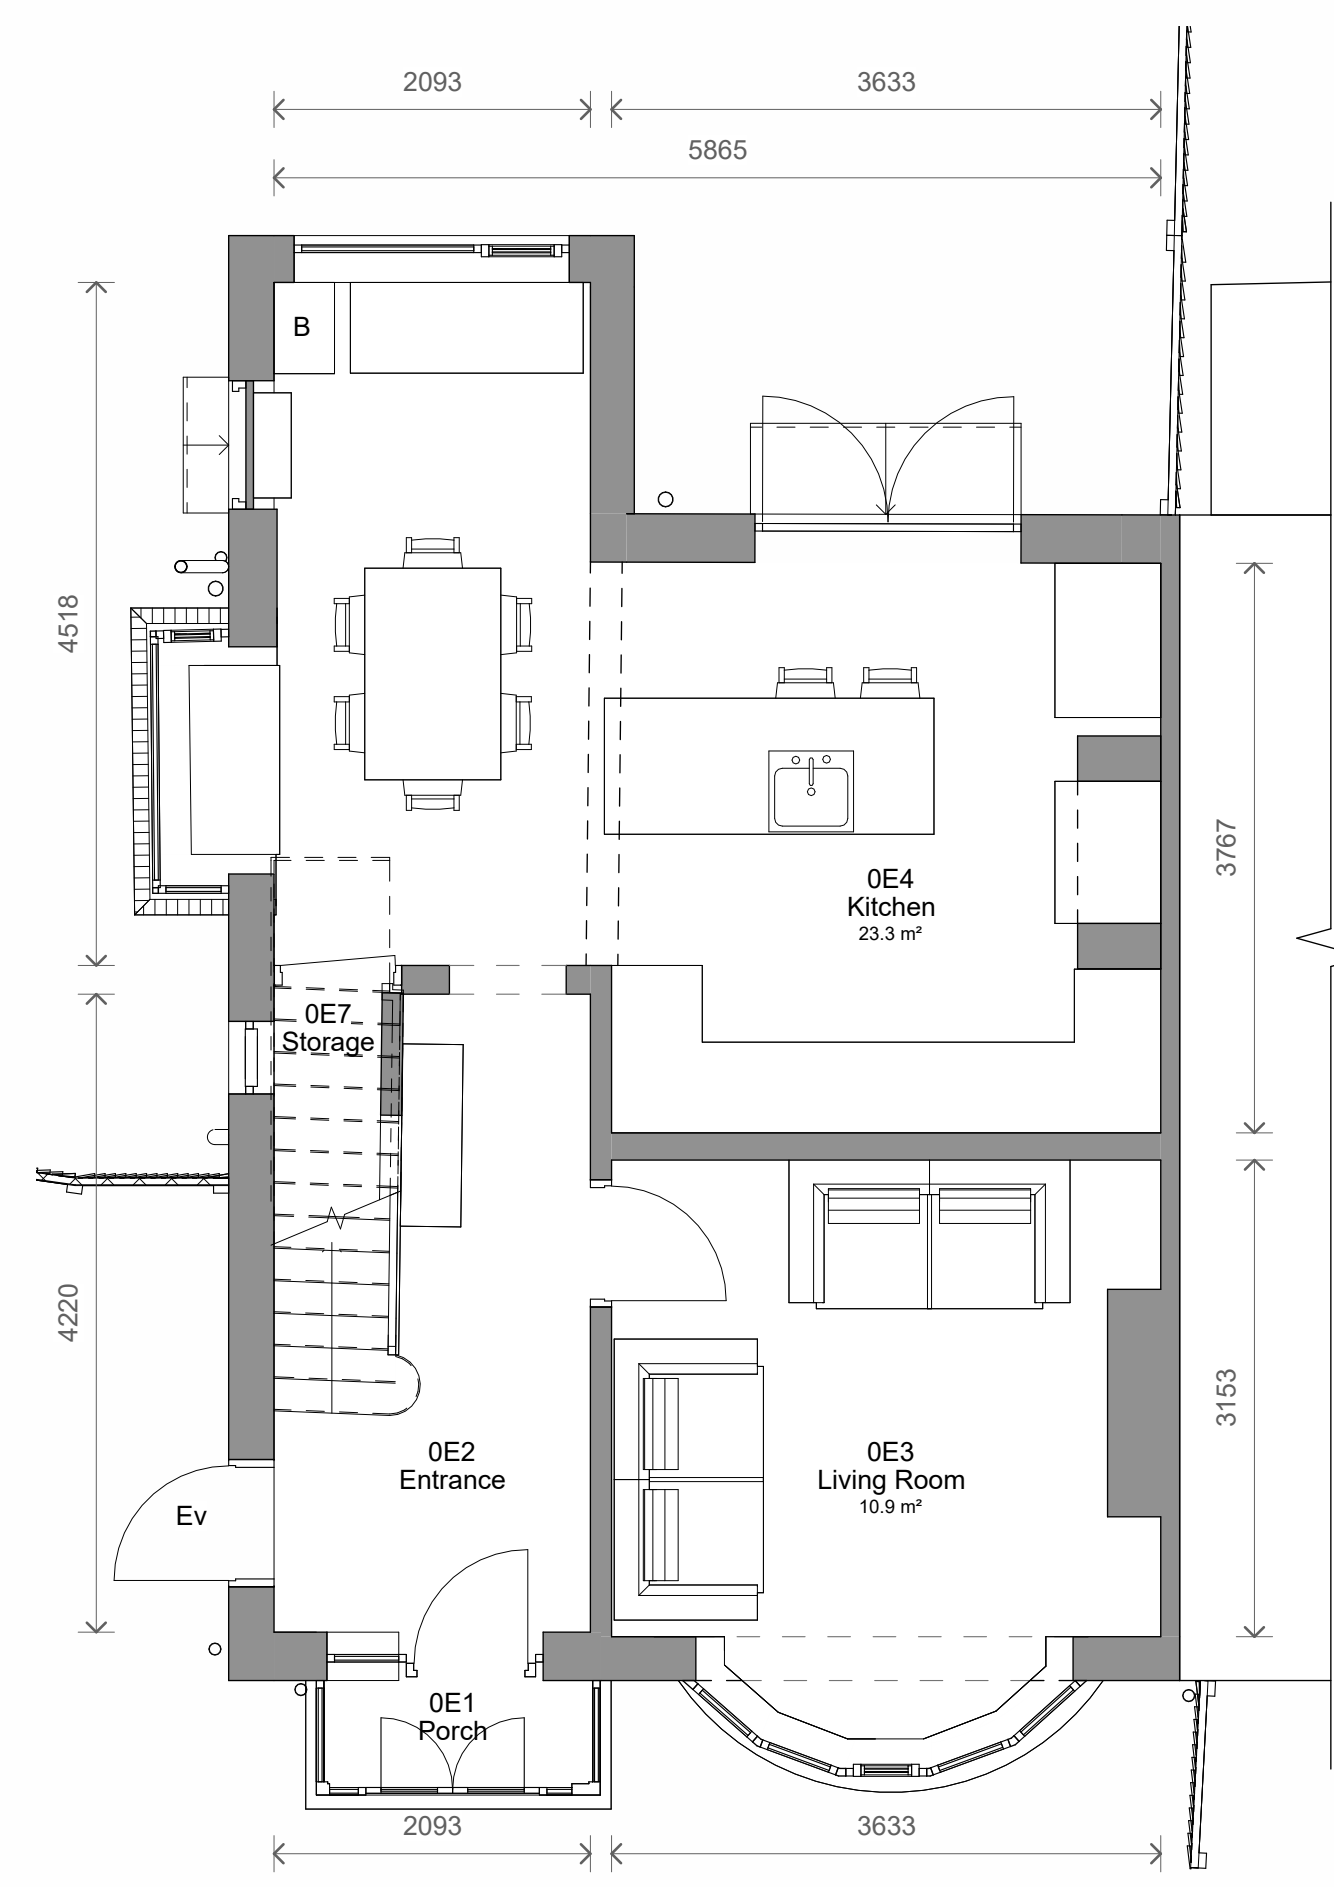


1 Level 0 - Existing
1 : 50

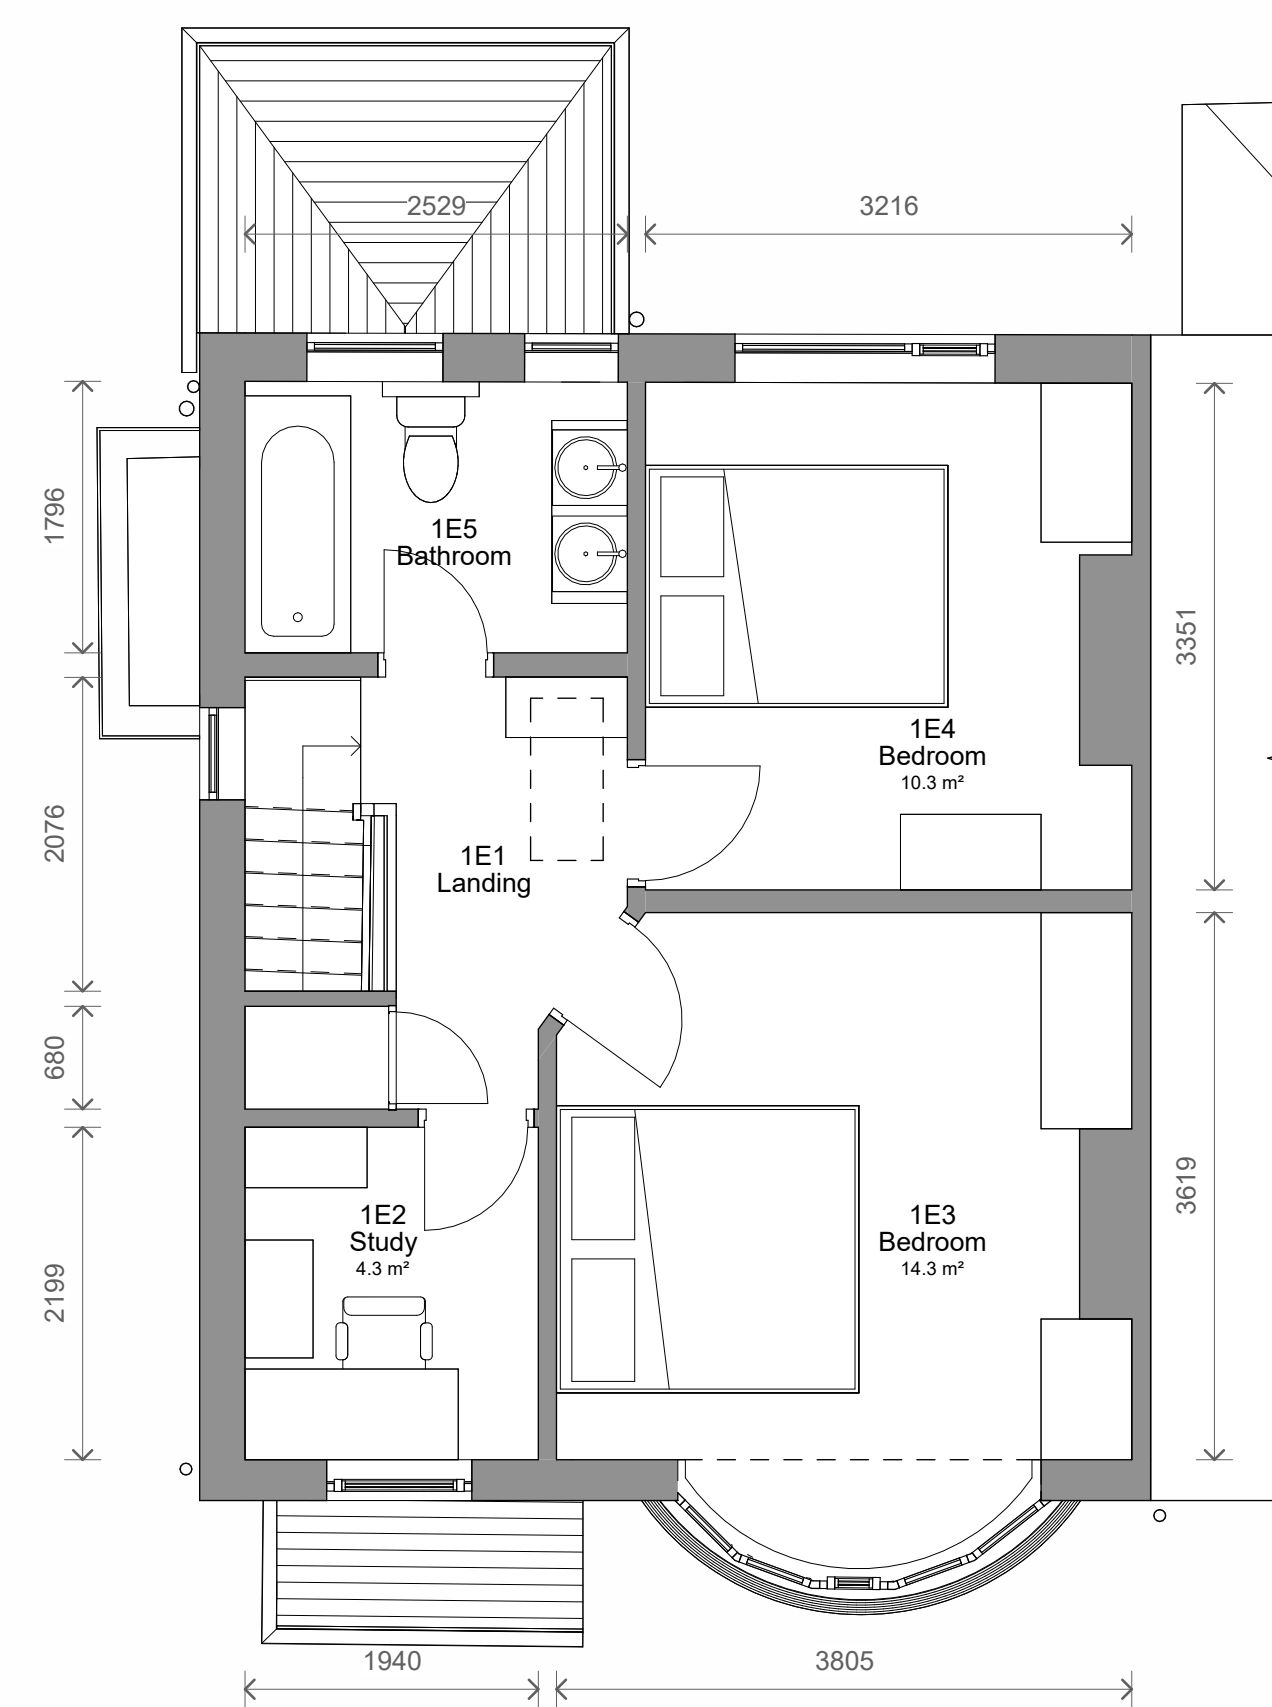

2 Level 1 - Existing
1 : 50

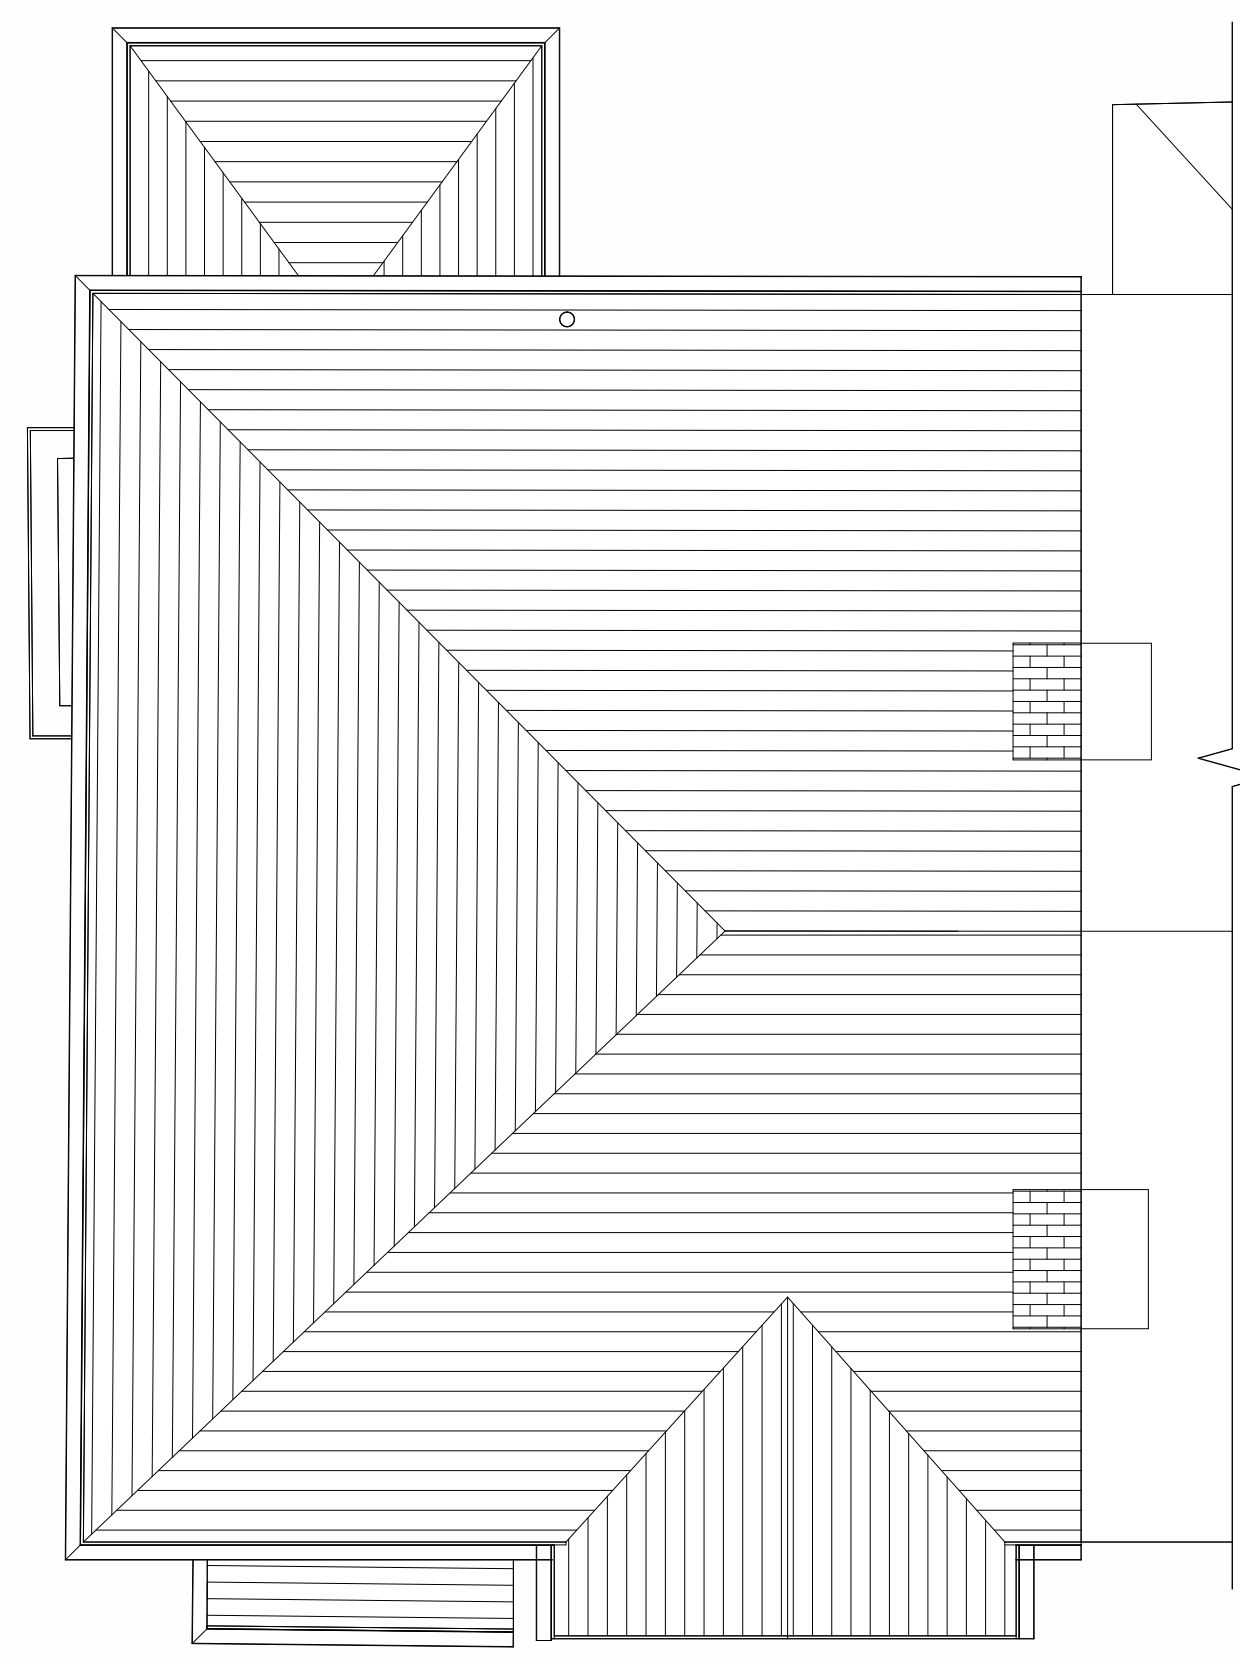

3 Level Roof - Existing
1 : 50

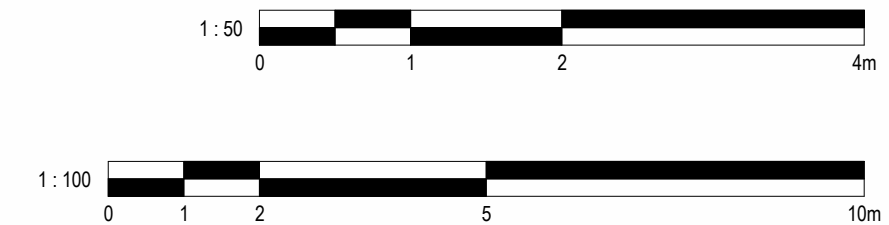

No. Description		Date	Initial
PROJECT			
4 Hillside Avenue			
TITLE			
Existing Plans and Elevations			
STATUS			
DESIGN			
DRAWN BY	DATE	SCALE (@ A1)	
RH	10/03/2026	As indicated	
PROJECT NUMBER	DRAWING NUMBER	REV	
GSS26014	0E1		
GOLD SKETCH			
S T U D I O S			
www.goldsketch.co.uk		info@goldsketch.co.uk	0161 792 9595
NOTES			
© COPYRIGHT - ALL RIGHTS RESERVED.			
THIS DRAWING SHALL NOT BE REPRODUCED WITHOUT PRIOR WRITTEN CONSENT.			
DRAWING TO BE USED FOR THE STATUS INDICATED ONLY.			
ALL DIMENSIONS AND SETTING OUT SHALL BE CHECKED AND CONFIRMED ON SITE. ANY DISCREPANCIES TO BE REPORTED TO THE ARCHITECT IMMEDIATELY.			
THE ARCHITECT SHALL BE RESPONSIBLE FOR THE ACCURACY OF THE INFORMATION PROVIDED TO THE CONSULTANT.			
ALL DIMENSIONS ON THIS DRAWING ARE IN MILLIMETRES UNLESS OTHERWISE STATED.			