



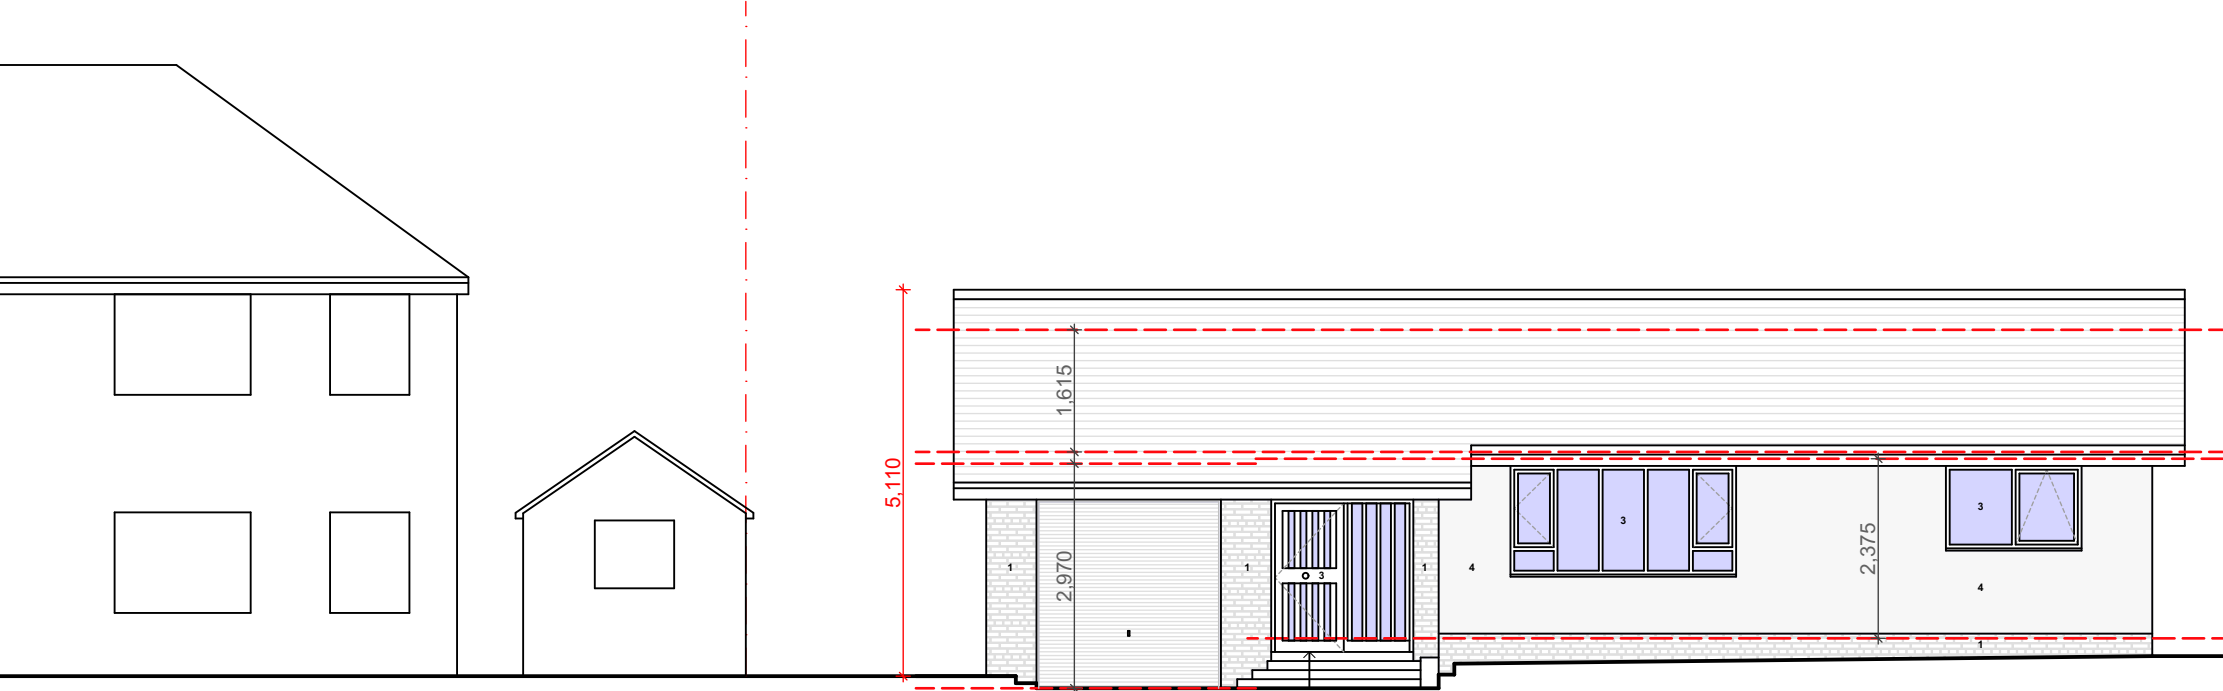

EXISTING STREET SCENE ELEVATION

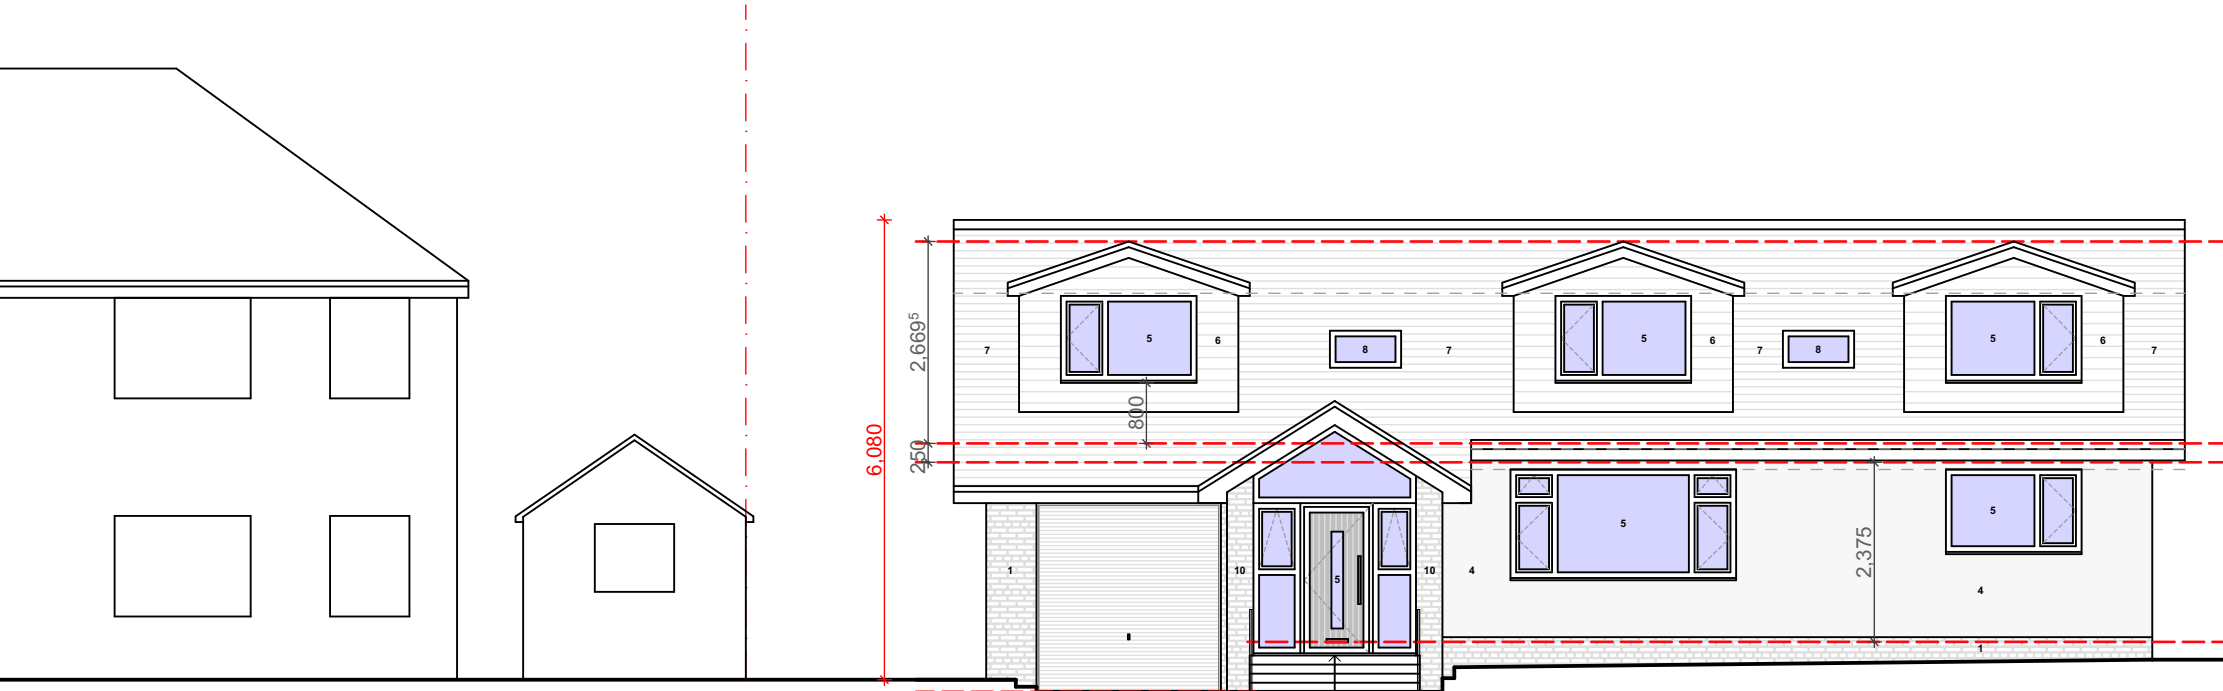

PROPOSED STREET SCENE ELEVATION


notes

This drawing is subject to a detailed building and site survey, therefore no guarantee of its accuracy can be given. This drawing has been draughted in accordance with the clients design requirements. All areas are approximate and are subject to a detailed building and site survey and further design development. All dimensions should be checked prior to commencement of construction on site.

All dimensions shown are in millimetres (mm).

Text Key

1. Existing facing brickwork
2. Existing slate roof tiles
3. Existing timber door/window
4. Existing render
5. Proposed uPVC window
6. Proposed vertically hung tiles
7. Proposed slate roof tiles
8. Proposed velux window
9. Proposed render

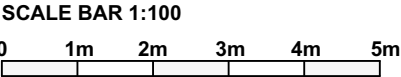

PL0 Planning Issue 22.04.26

revisions

NADA Architects Ltd
169 Kingsway
Burnage
Manchester
M19 2ND
Mob: 07974 735527
E: ahmed@nadaarchitects.com
W: www.nadaarchitects.com

D - design PL - planning PT - pre-tender
T - tender P - preliminary
C - construction R - record

ARSHAD MAHMOOD

LOFT CONVERSION
21 MIZPAH GROVE, BURY,
BL8 2SD

EXISTING & PROPOSED
STREET SCENE ELEVATIONS

scale	date	drawn	checked
1:100 @ A3	22.04.26	MH	AC

job no	(category) dwg no	revision
--------	-------------------	----------

26-1450 (05)001 PL0

Verify all dims prior to construction. Immediately report any discrepancies on this drawing to Architect. This drawing shall be read in conjunction with associated specifications and related consultant's documents.