



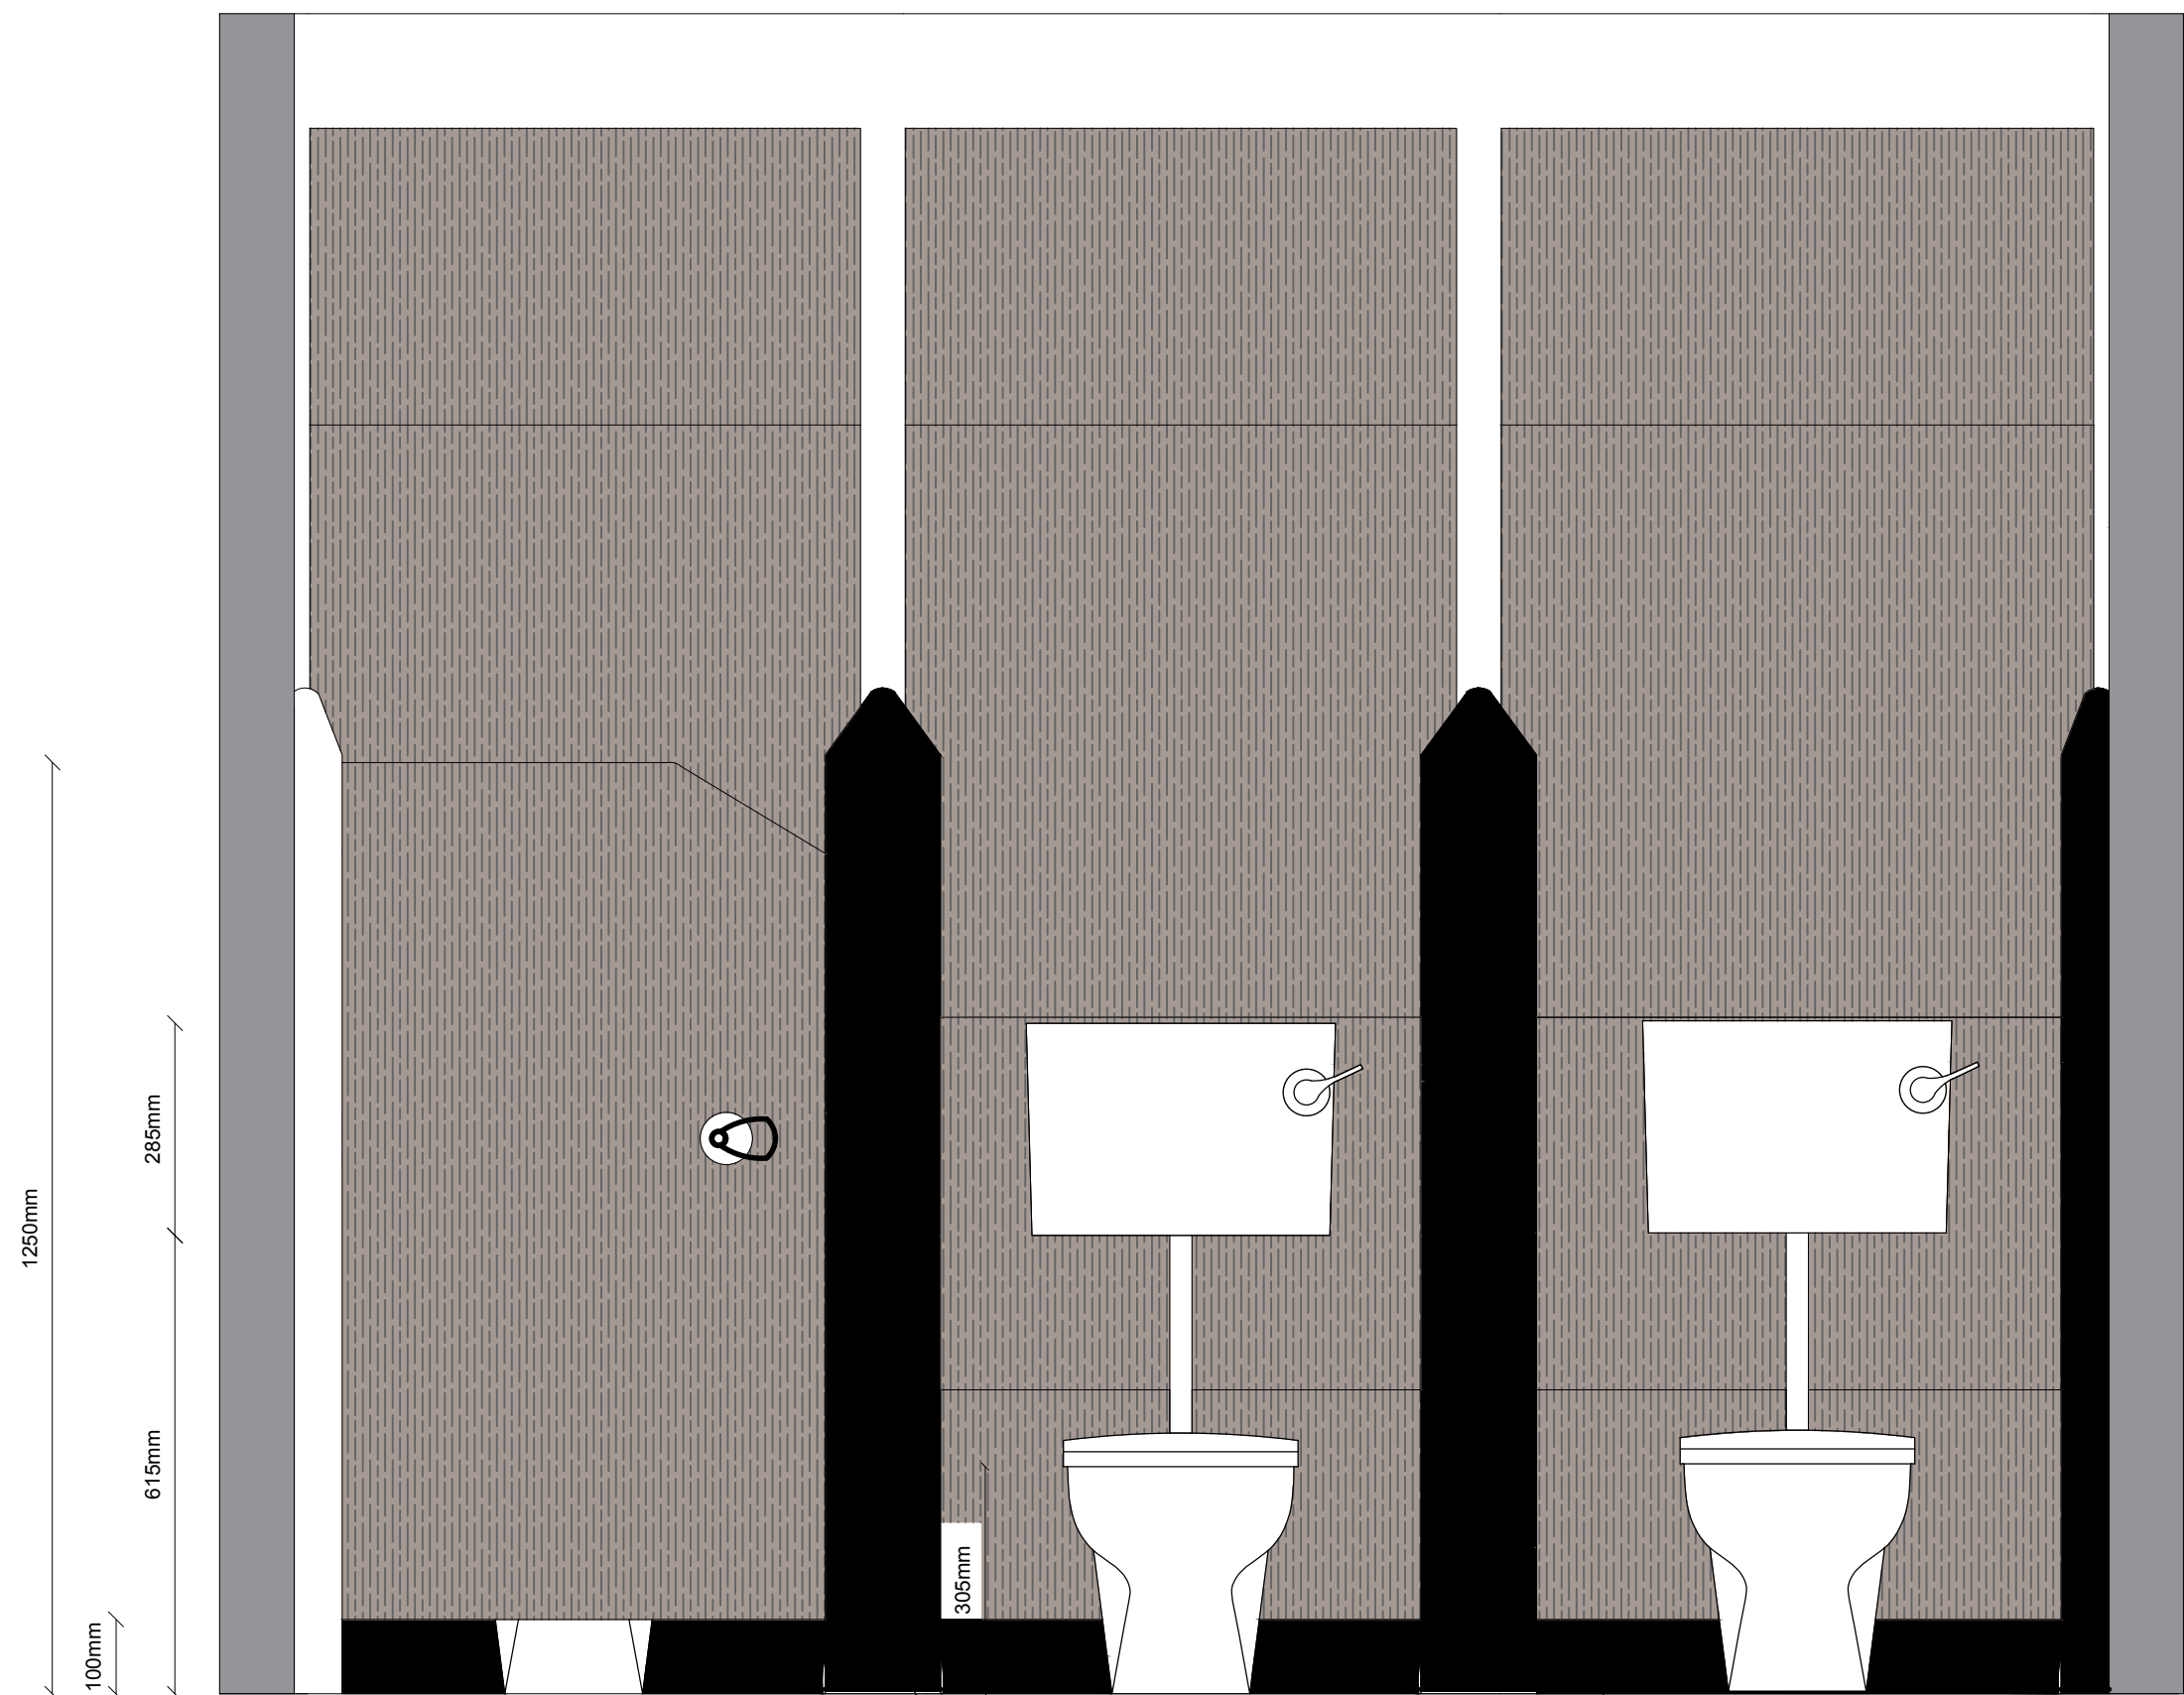

Elevation A-A

Colour: Black BB337


Polyflor MC-18 skirting in Black 9510

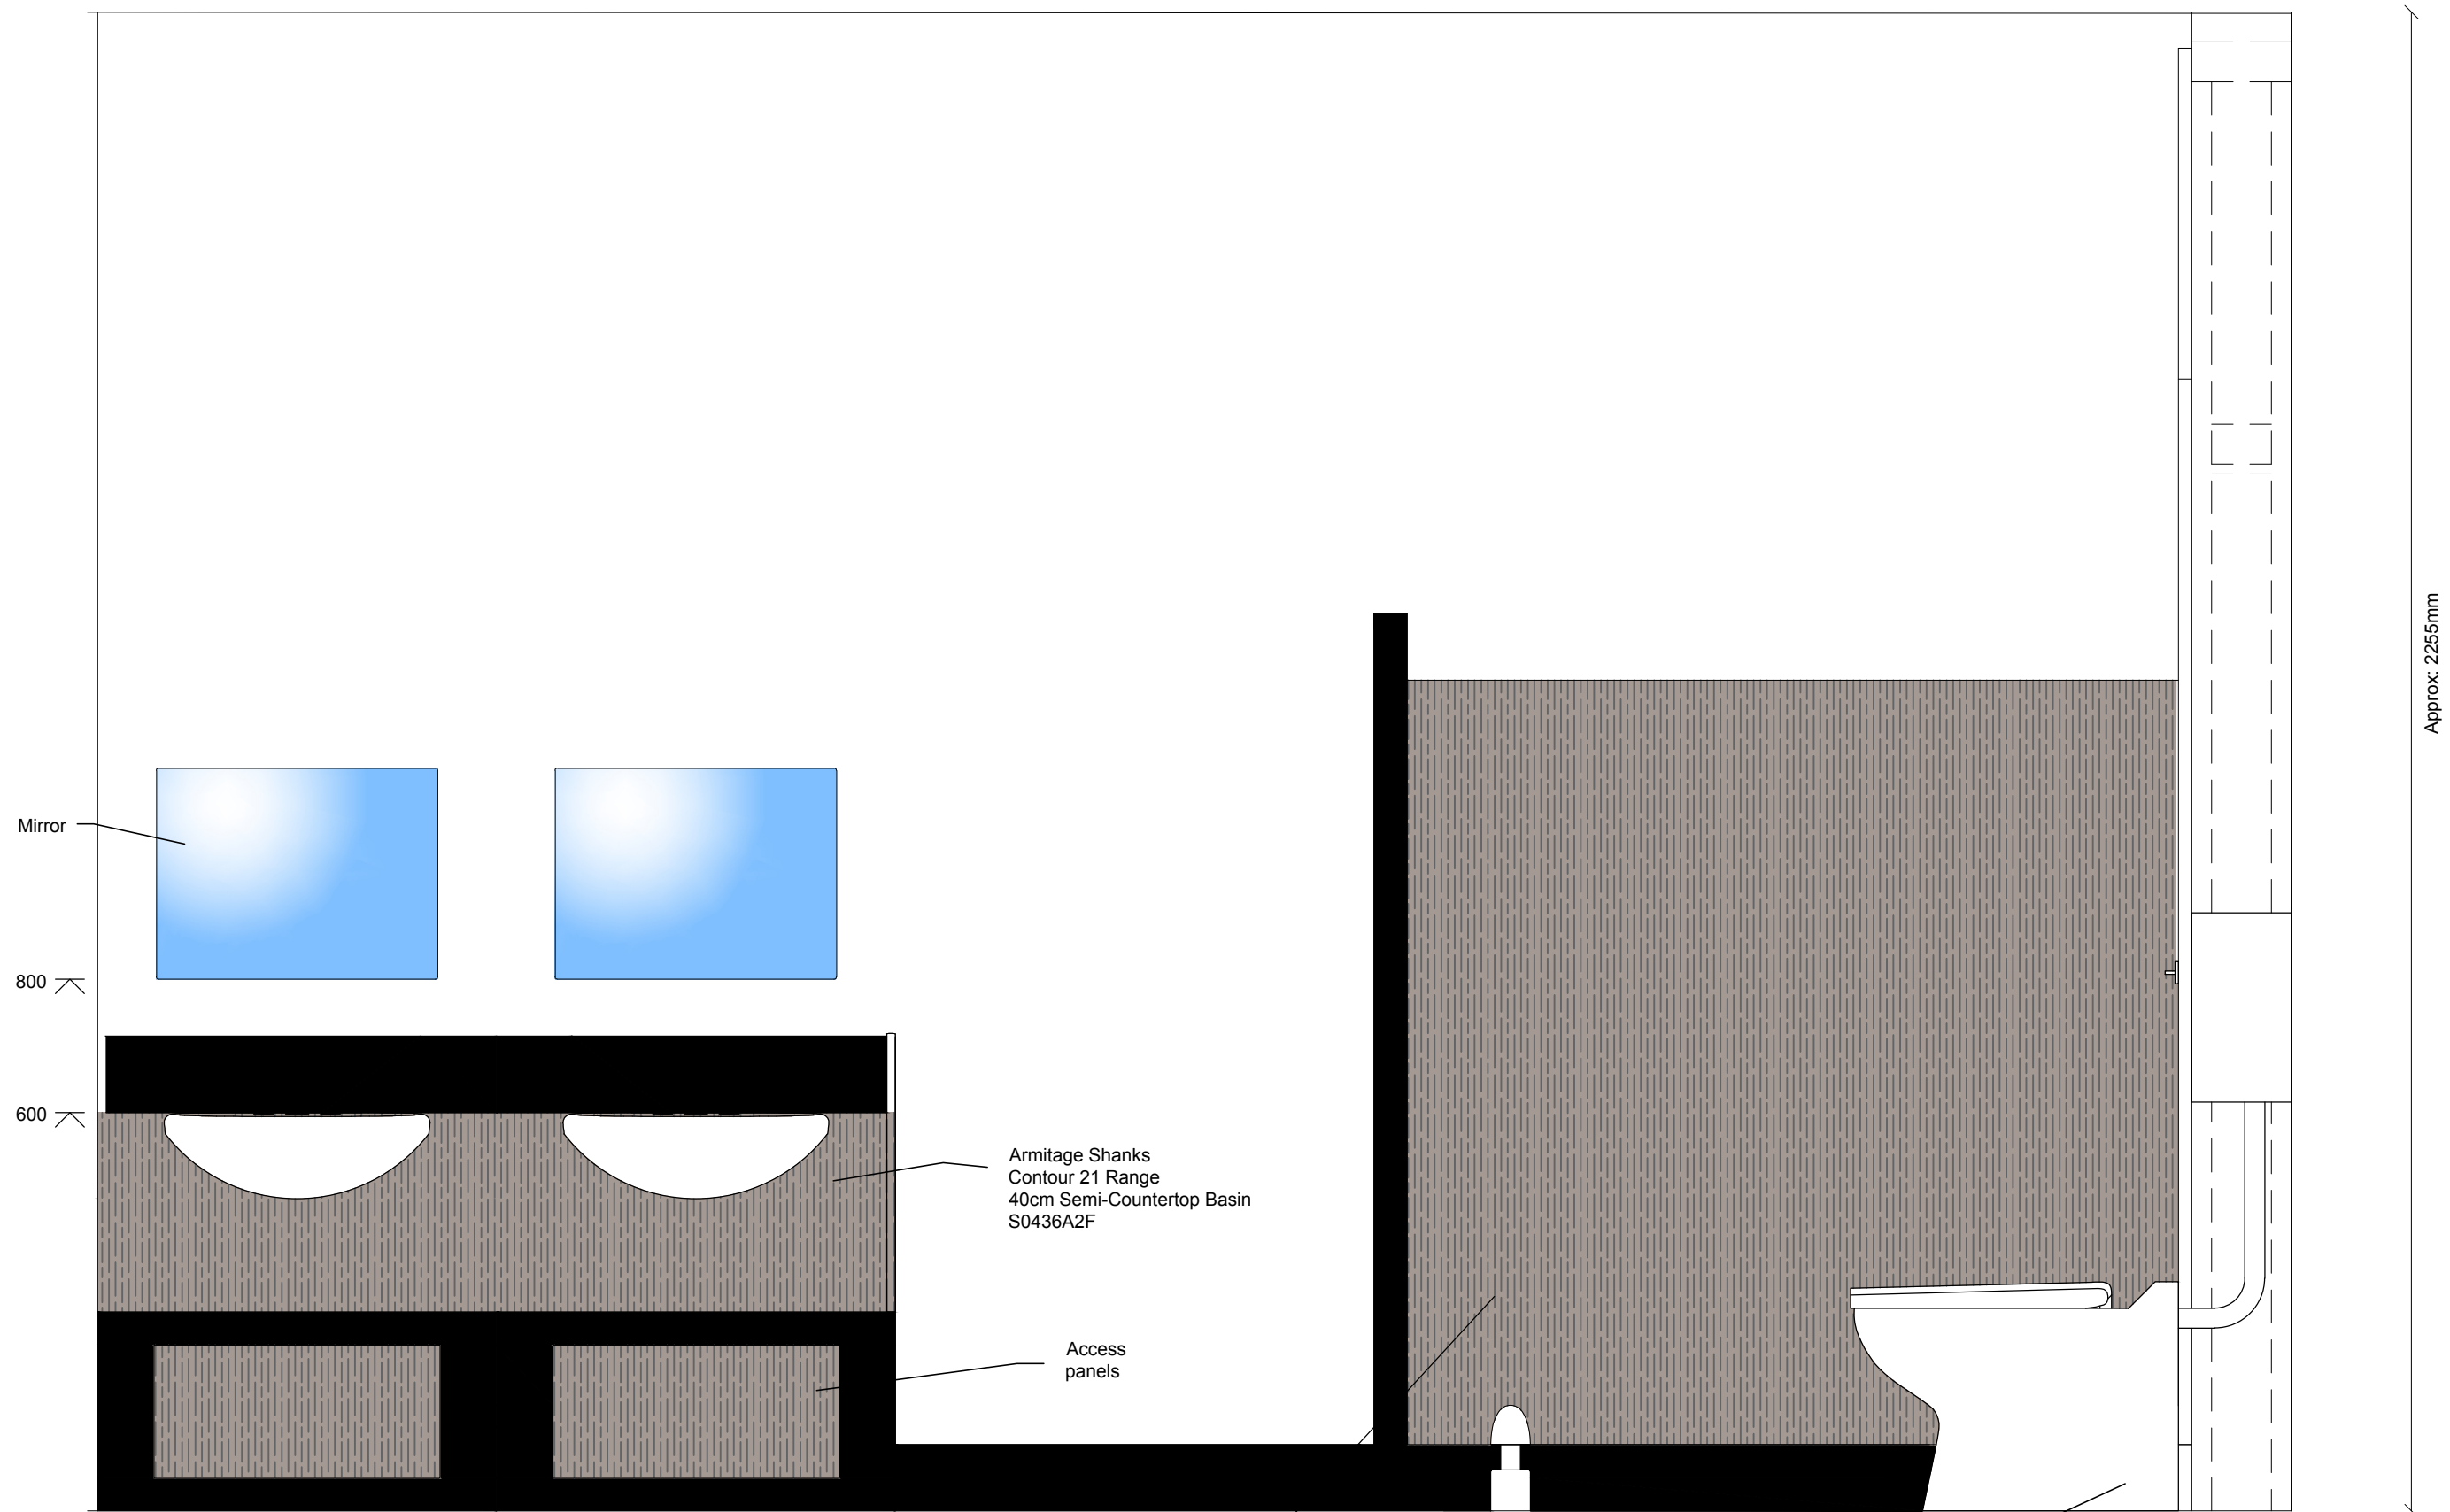


Elevation B-B

Colour: Grey Oak BB372 From Bushboard
HPL Colour Range

Armitage Shanks
Contour 21 Range
Back-to-wall WC with Single Flush
Syphon Cistern with Lever
S3046B2T

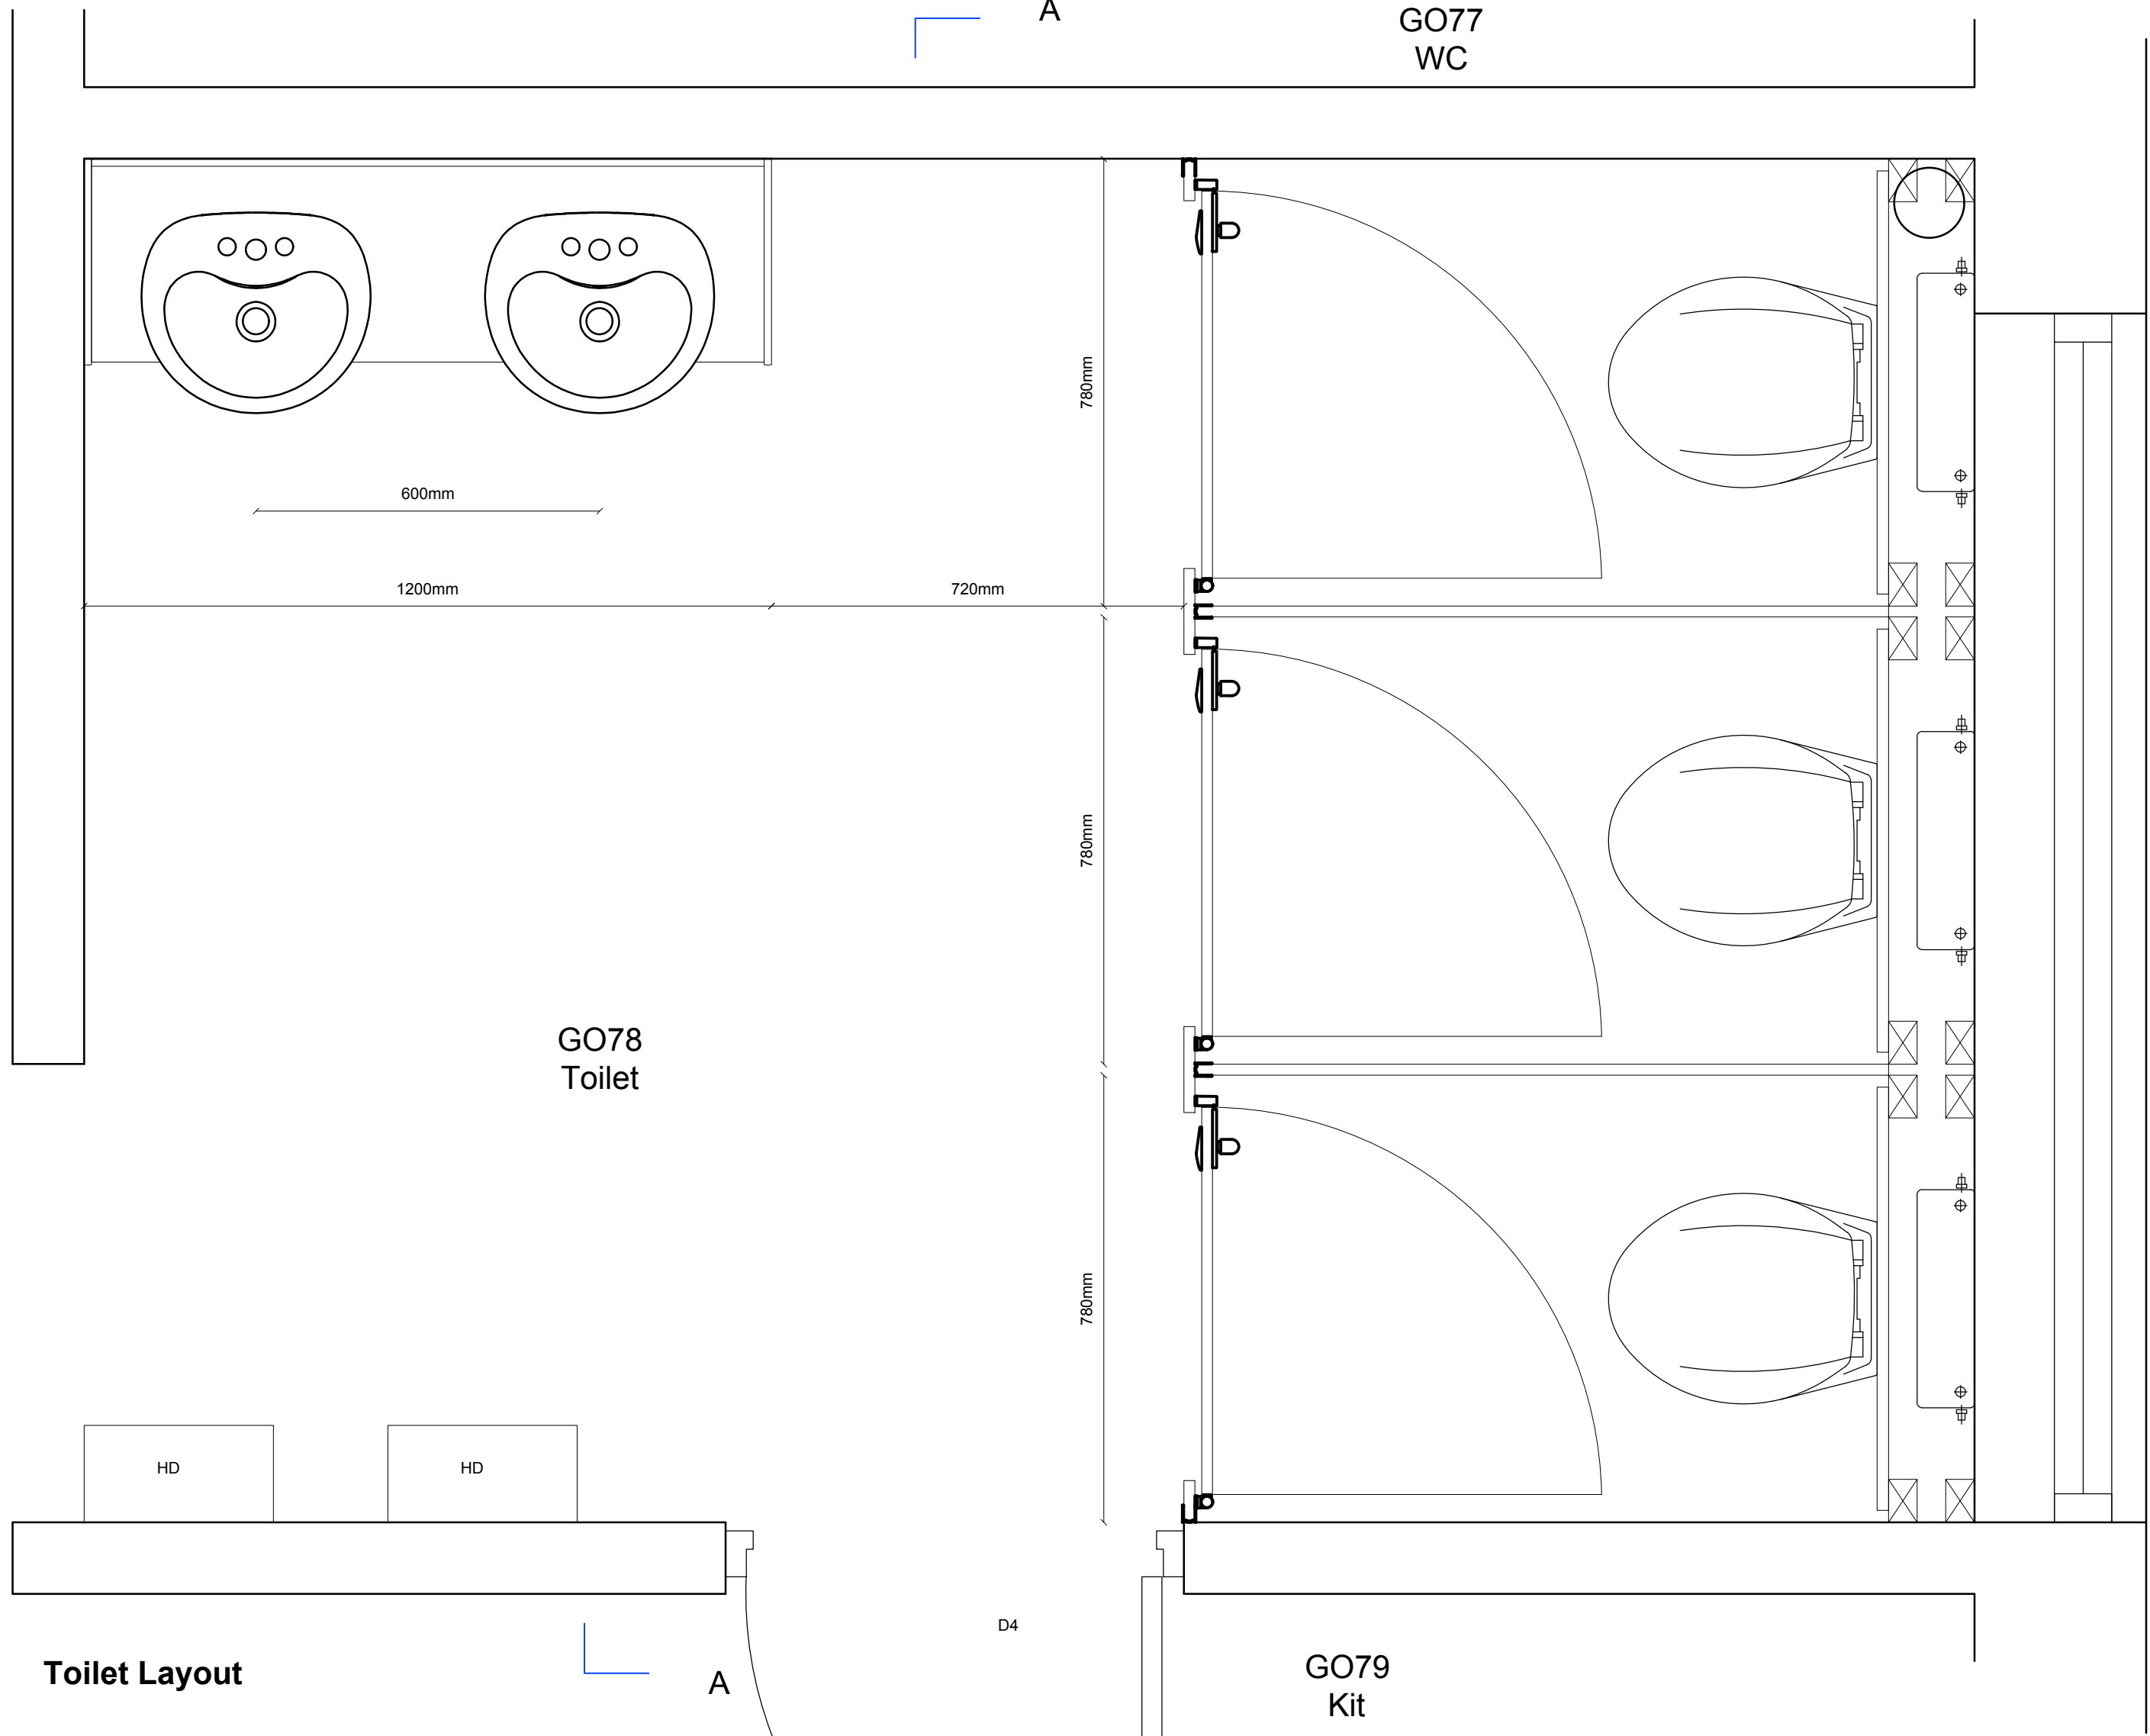

Toilet Layout

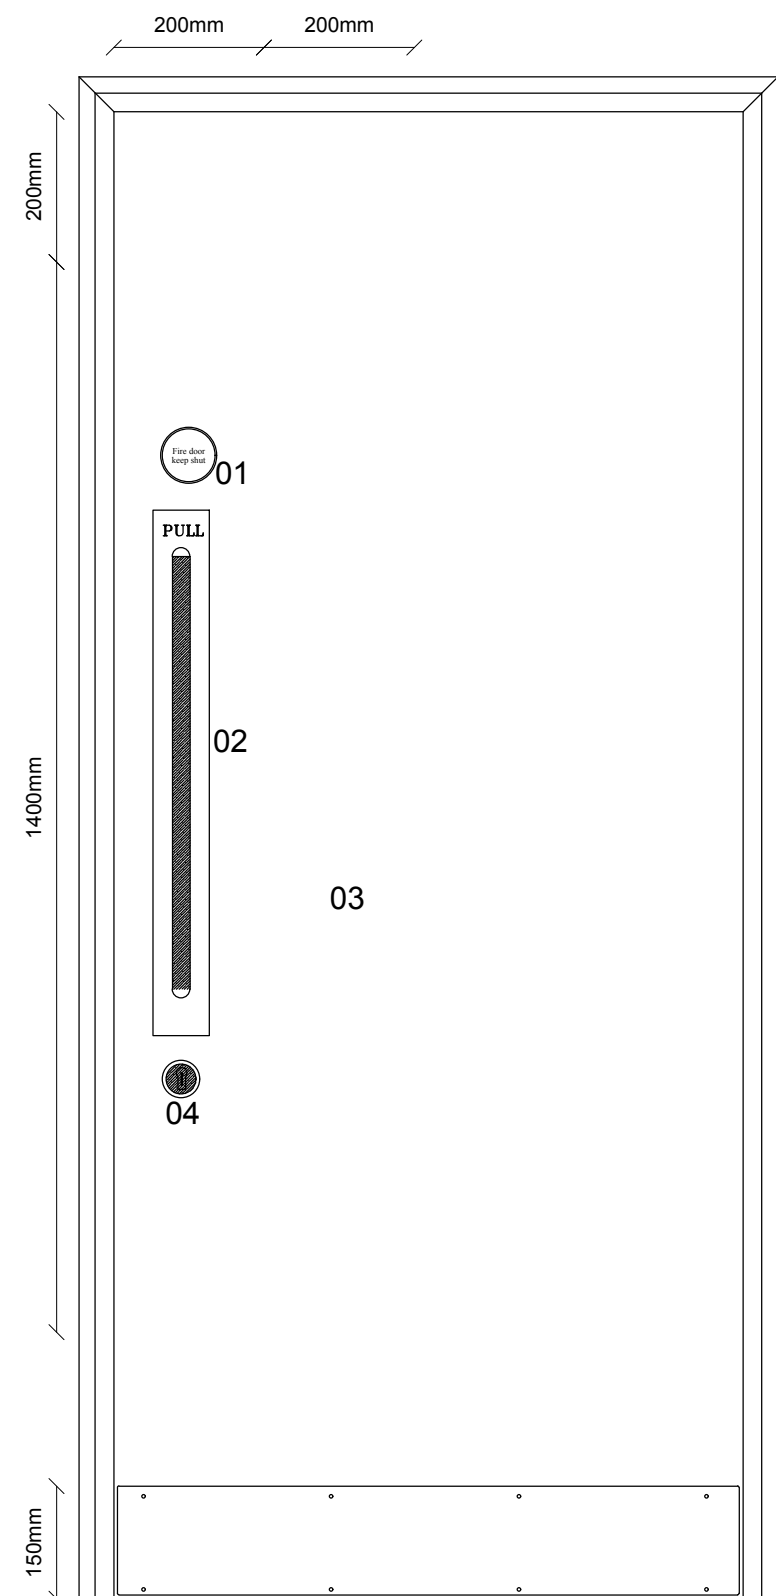

Type A
Single Door

01 - 78mm Dia. Fire Door Keep Shut Sign

02 - 'D' Handles 600mm

03 - New Style Glazing 200mm x 1400mm

04 - Thumbturn lock
Clutches

This drawing is Copyright and the property of Lancaster Maloney Martin Limited and must not be reproduced in whole or in part without their written permission.
Copyright is reserved © This drawing must not be scaled. The Contractor is to report all dimensional discrepancies & errors to the Contract Administrator prior to commencing construction. It is essential that this drawing is read in conjunction with the specification and all works identified included for.

NOTES

- Forbo Coral Classic
Mouse Grey 4721
- Polysafe wood fx
American oak 3387
- Polyflor Hydro Bisque
H4860
15mm Dot & Dabbed Gyproc
Duraline plasterboard skimmed
with Gyproc board finish to be
painted with Armstead trade
acrylic eggshell.
- White PVCu hygiene wall lining
- Make good and skim with Gyproc
multi finish and paint with
Armstead trade acrylic emulsion.
- New ceiling grid 600 x 600

Rev	Date	Comments	By

STATUS
TENDER

Client
Forward as One CE MAT
Gorsefield Primary School,
Robertson St, Radcliffe,
Manchester M26 4DW

Project Title
SBN Alterations & Associated
Works

Drawing Title
Detail Sheet 1

Scale 1:10 @A1	Drawn by SJ	Date April 2026
Job no. 2604-05	Drawing no. TA 05	Revision no. A

