




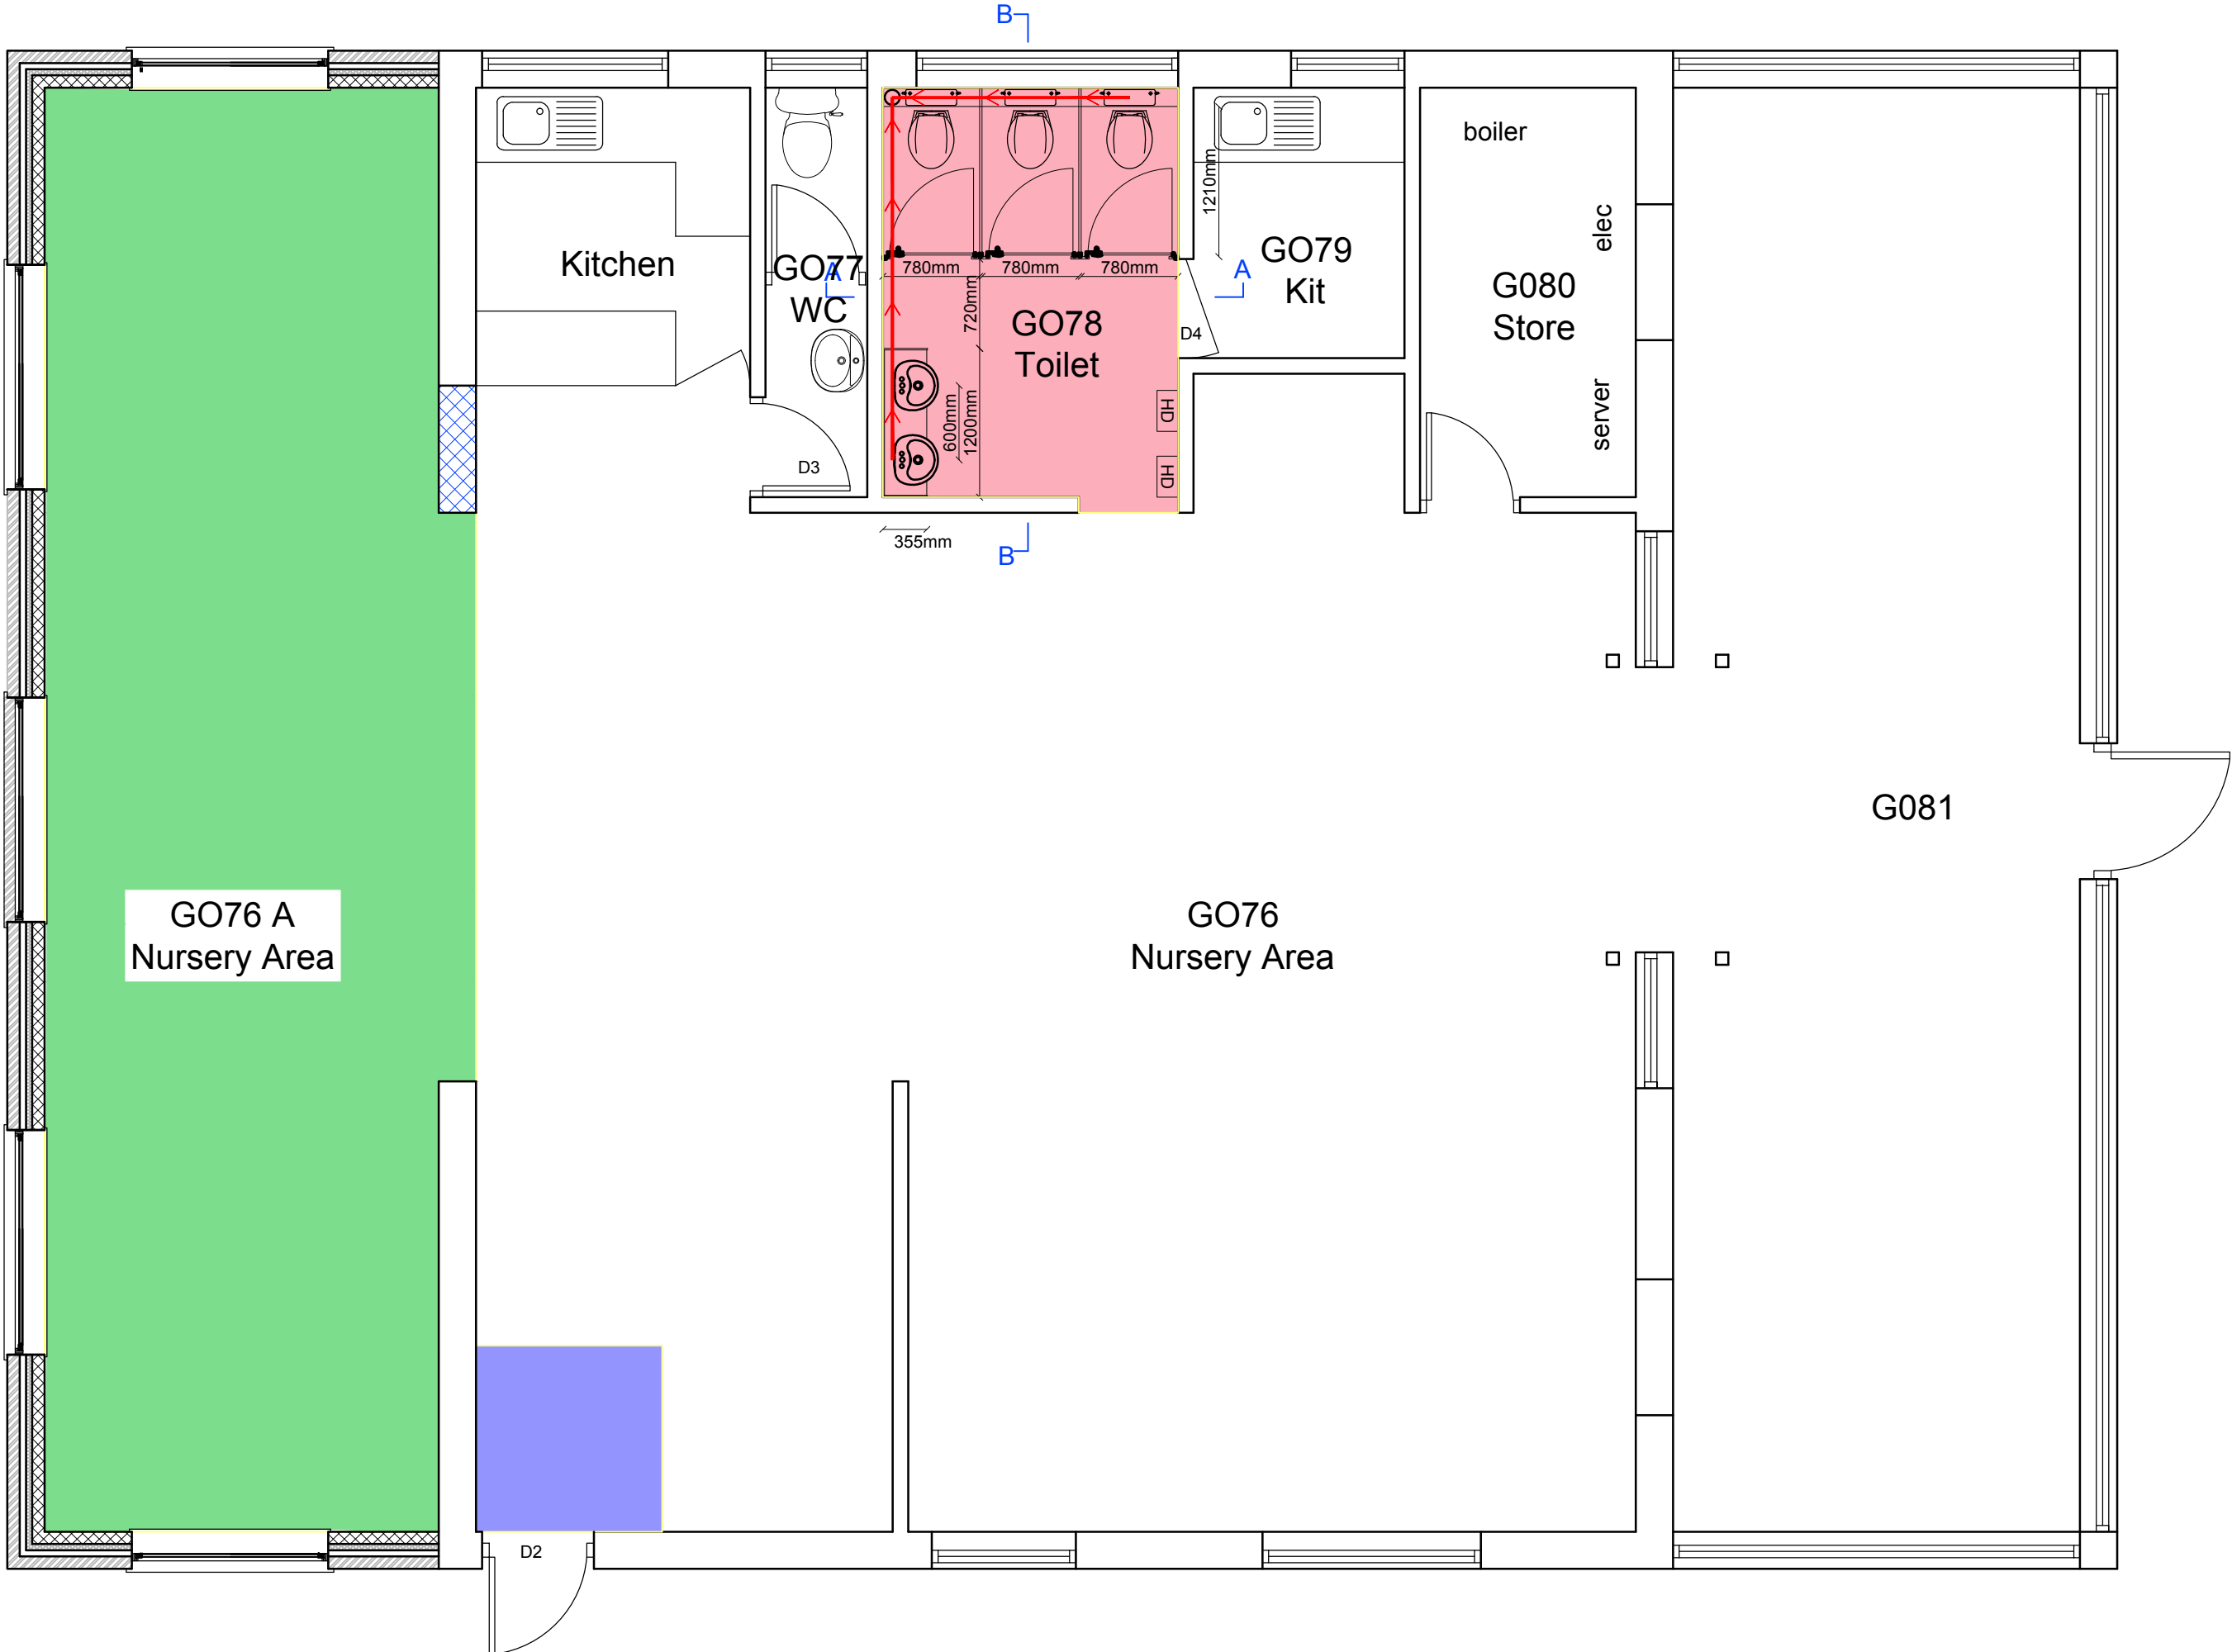


Proposed Floor Finishes
1:50 @A1

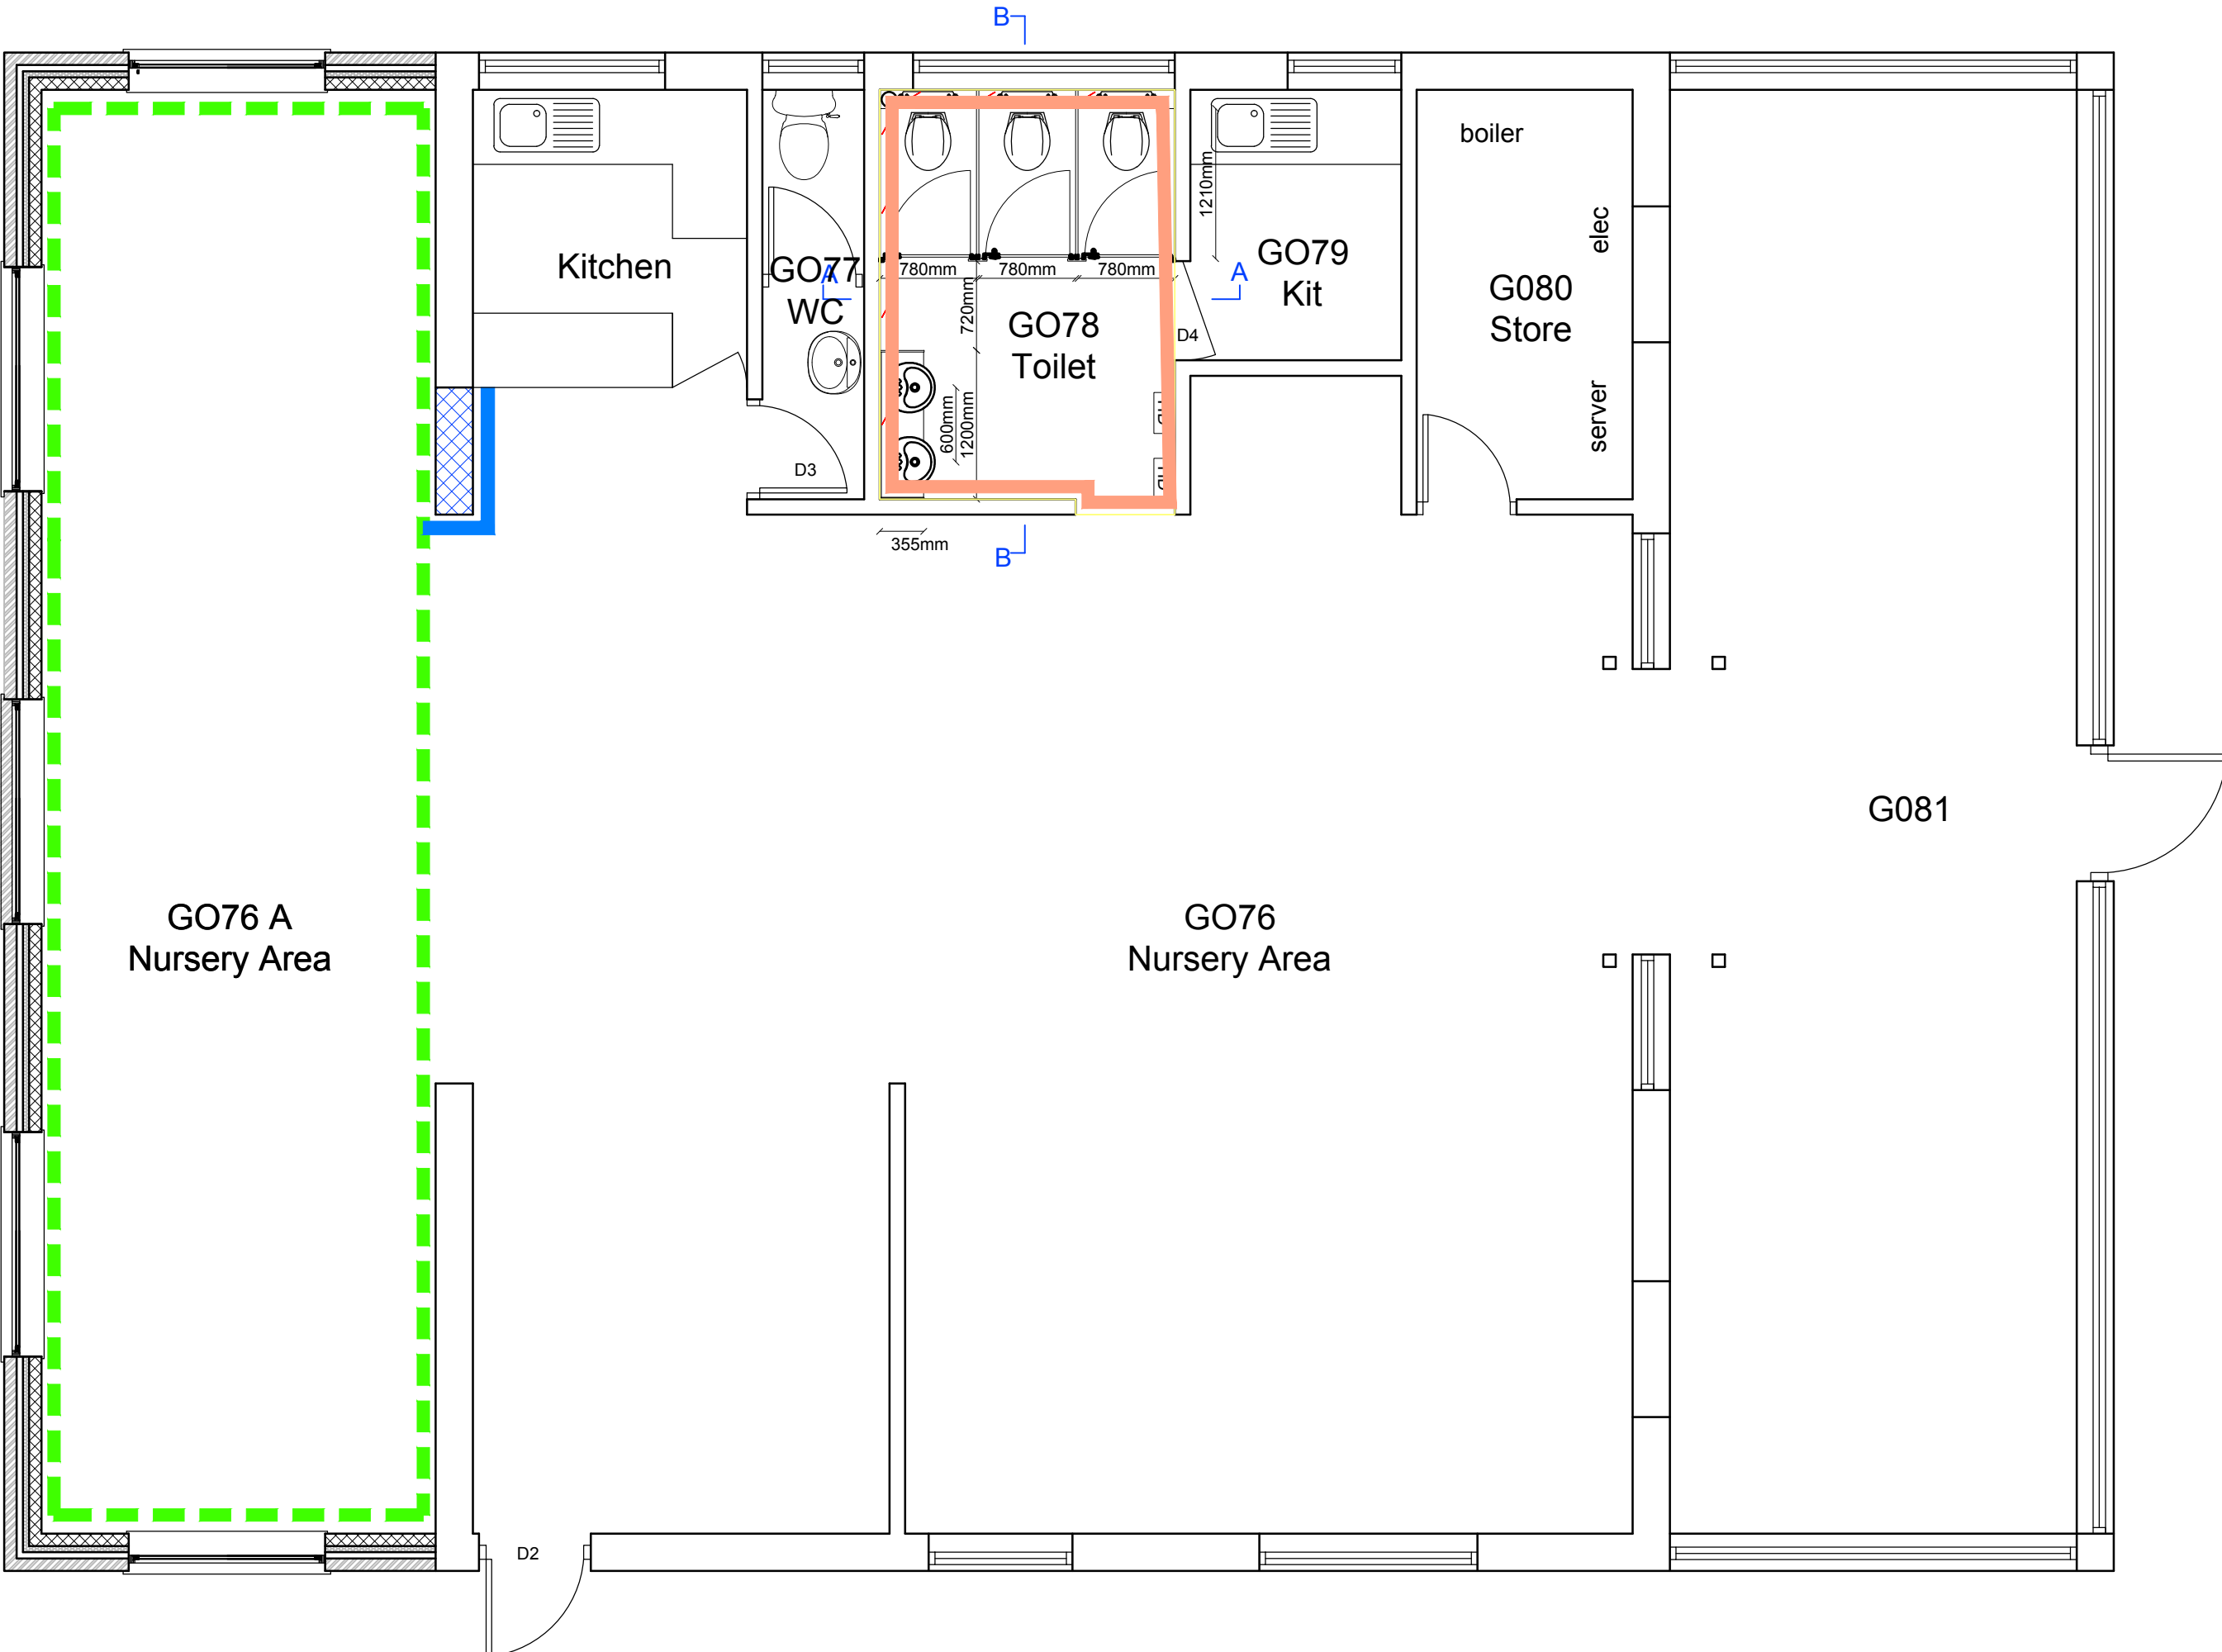

Proposed Wall Finishes
1:50 @A1

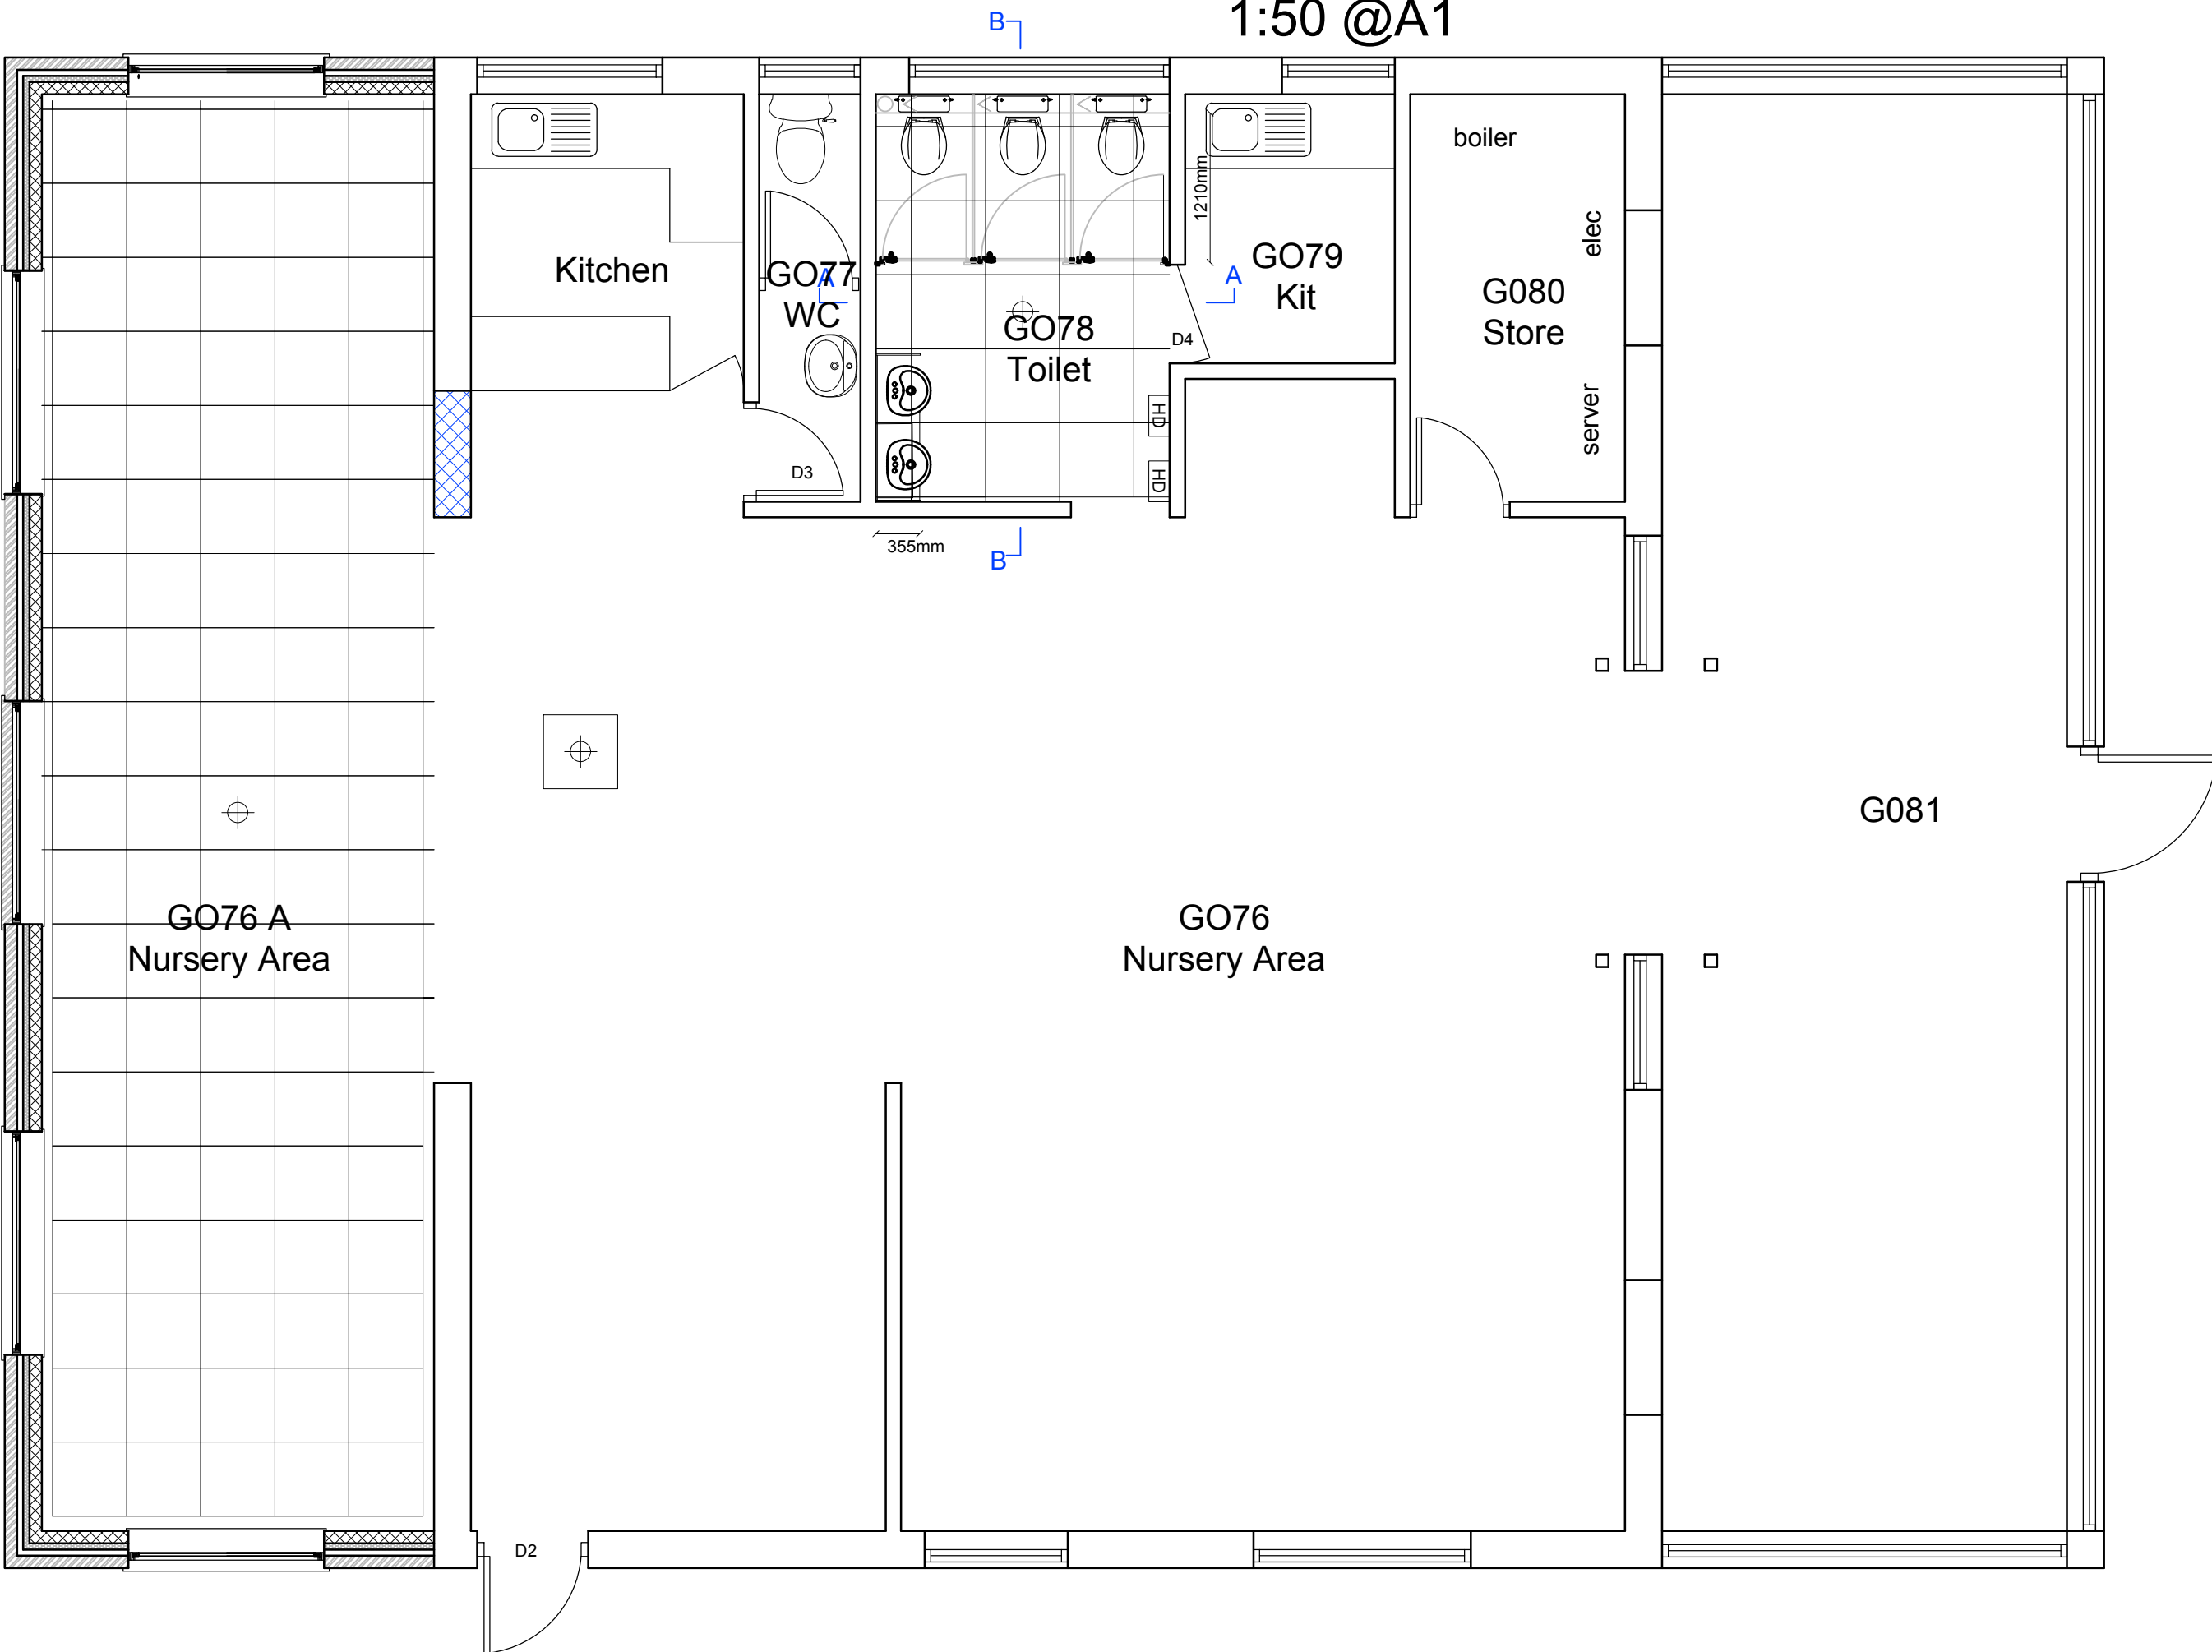

Proposed Ceiling Finishes
1:50 @A1

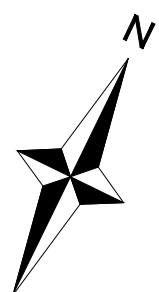

This drawing is Copyright and the property of Lancaster Maloney Martin Limited and must not be reproduced in whole or in part without their written permission. Copyright is reserved © This drawing must not be scaled. The Contractor is to report all dimensional discrepancies & errors to the Contract Administrator prior to commencing construction. It is essential that this drawing is read in conjunction with the specification and all works identified included for.

- NOTES
- Forbo Coral Classic Mouse Grey 4721
 - Polysafe wood fx American oak 3387
 - Polyflor Hydro Bisque H4860
 - 15mm Dot & Dabbed Gyproc
 - Duraline plasterboard skimmed with Gyproc board finish to be painted with Armstead trade acrylic eggshell.
 - White PVCu hygiene wall lining
 - Make good and skim with Gyproc multi finish and paint with Armstead trade acrylic emulsion.
 - New ceiling grid 600 x 600

Rev	Date	Comments	By

STATUS
TENDER

Client
Forward as One CE MAT
Gorsefield Primary School,
Robertson St, Radcliffe,
Manchester M26 4DW

Project Title
SBN Alterations & Associated Works

Drawing Title
Proposed Finishes

Scale 1:50 @A1	Drawn by SJ	Date April 2026
Job no. 2604-05	Drawing no. TA 04	Revision no. A



Lancaster Maloney Martin

Registered Office:
Equitas House Unit 6 Station View Rhino Court Stockport SK7 5ER
Tel: 0161 477 3500
E-mail: administration@lmm-ld.co.uk | Website: www.lmm-ld.co.uk
Registered in England No 4846621