




1 Front - Proposed - 72-74
1 : 100



2 Rear - Proposed - 74
1 : 100

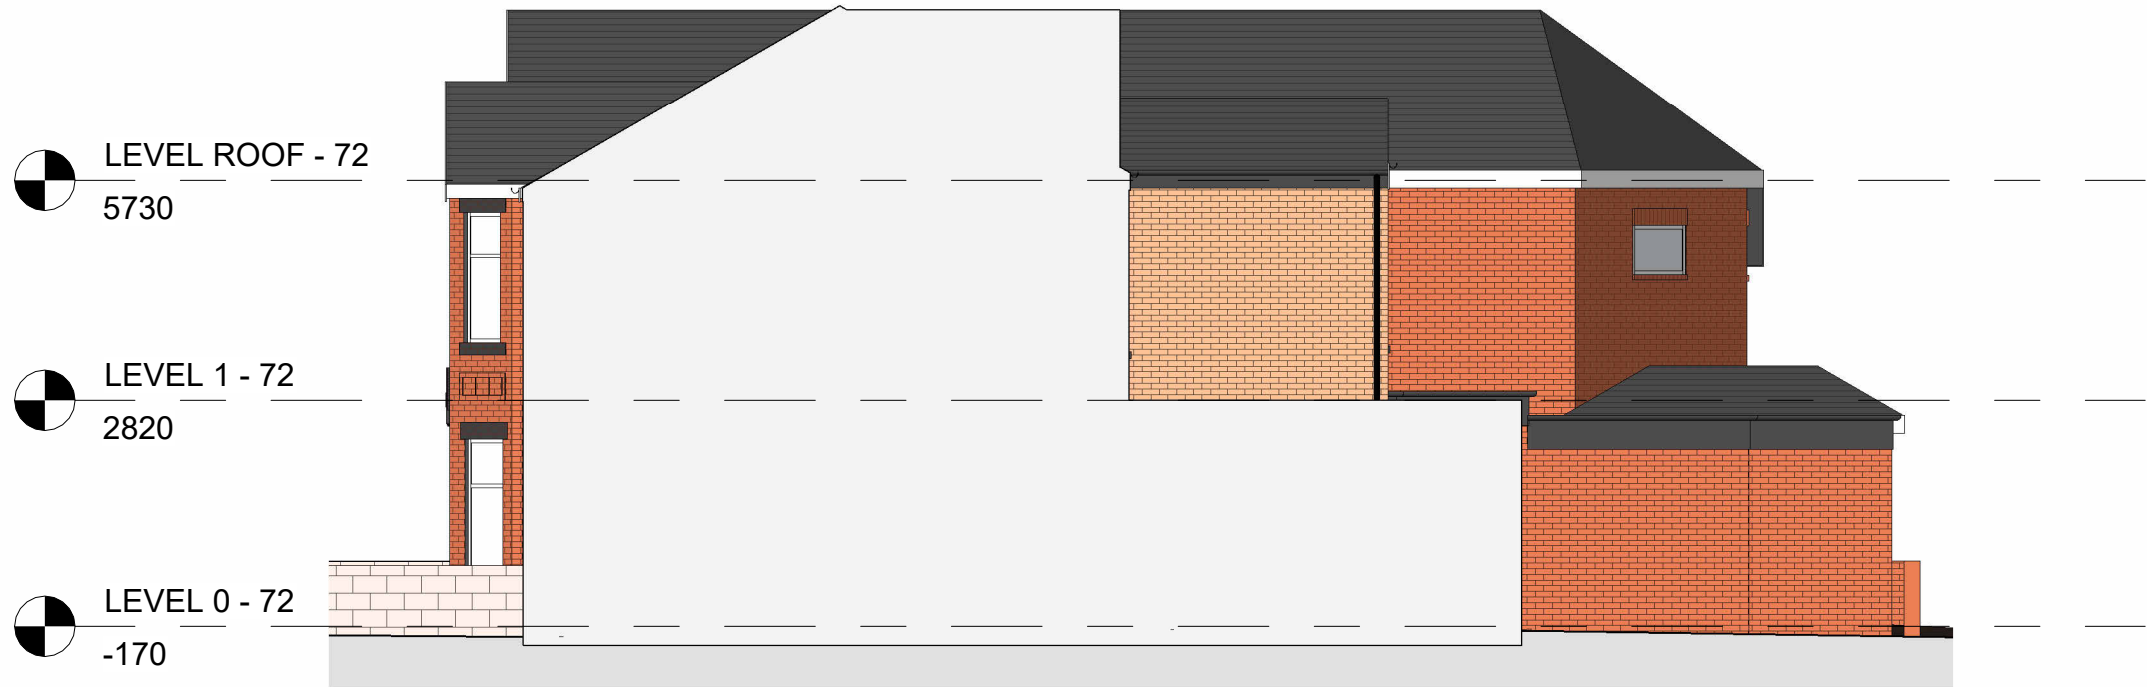

3 Right Side - Proposed - 72
1 : 100



4 Left Side - Proposed - 74
1 : 100

Planning History

Application Number: 71419


Proposal:
Change of use of 72 Kings Road from residential dwelling (Class C3) to synagogue (Class F1(f)) with single storey side extension to link to existing synagogue at 74 Kings Road and external alterations
Date of Registration: 18/12/2024

Application Number: 71848

Proposal:
Variation of condition 2 (approved drawings) of planning permission 71419 to increase size of single storey extension

Application Number: 71848

Proposal:
Variation of condition 2 (approved drawings) of planning permission 71419 to increase size of single storey extension
Date of Registration: 09/04/2025

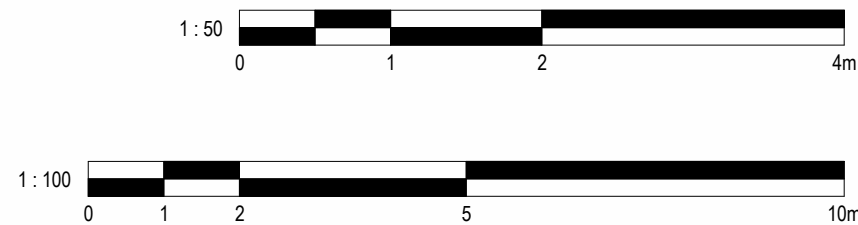

No.		Description	Date
PROJECT		72-74 King's Road	
TITLE		72-74 Proposed Elevations	
CLIENT		-	
STATUS		DESIGN	
DRAWN BY	DATE	SCALE (@ A1)	
CB	16/03/2026	1 : 100	
PROJECT NUMBER		DRAWING NUMBER	REV
GSS23082.7		003A	
GOLD SKETCH S T U D I O S www.goldsketch.co.uk info@goldsketch.co.uk 0161 792 9595			
NOTES: © COPYRIGHT - ALL RIGHTS RESERVED. THIS DRAWING SHALL NOT BE REPRODUCED WITHOUT PRIOR WRITTEN CONSENT. DRAWING TO BE USED FOR THE STATUS INDICATED ONLY. ALL DIMENSIONS AND SETTING OUT SHALL BE VERIFIED TO BE IN ACCORDANCE WITH CURRENT BUILDING REGULATIONS AND THE COMPANIONSHIP OF ANY WORK. ALL WORK AND MATERIALS TO BE IN ACCORDANCE WITH CURRENT BUILDING REGULATIONS AND THE COMPANIONSHIP OF ANY WORK. ALL DIMENSIONS ON THIS DRAWING ARE IN MILLIMETRES UNLESS OTHERWISE STATED.			