

Planning History

Application Number: 71419

Proposal:
Change of use of 72 Kings Road from residential dwelling (Class C3) to synagogue (Class F1(f)) with single storey side extension to link to existing synagogue at 74 Kings Road and external alterations
Date of Registration: 18/12/2024

Application Number: 71848

Proposal:
Variation of condition 2 (approved drawings) of planning permission 71419 to increase size of single storey extension

Application Number: 71848

Proposal:
Variation of condition 2 (approved drawings) of planning permission 71419 to increase size of single storey extension
Date of Registration: 09/04/2025



1 Front - Existing - 72-74
1 : 100



2 Rear - Existing - 72 - 74
1 : 100




3 Left Side - Existing - 74
1 : 100




4 Left Side - Existing - 72
1 : 100



7 Right Side - Existing - 74
1 : 100

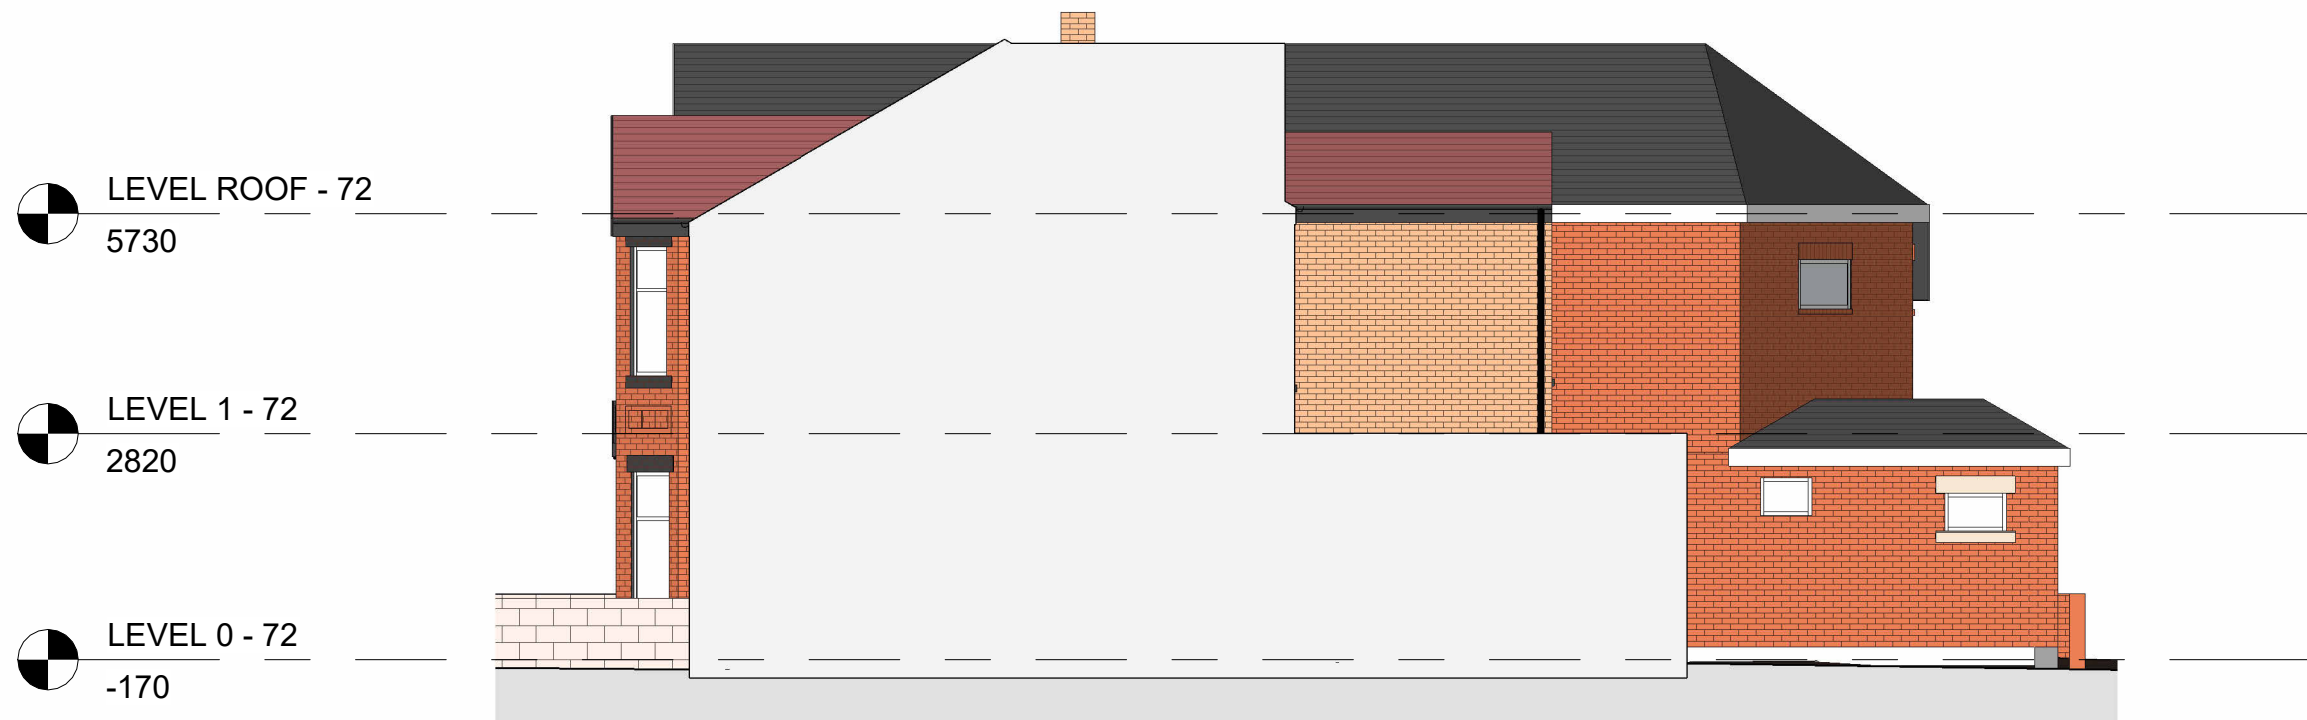

8 Right Side - Existing - 72
1 : 100

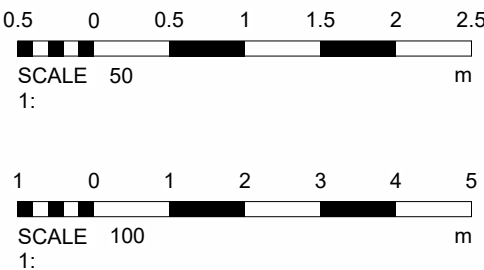

1 PLANNING 23/04/2026
No. Description Date

PROJECT 72-74 King's Road		
TITLE 72 - 74 Existing Elevations		
CLIENT -		
STATUS DESIGN		
DRAWN BY CB	DATE 20/07/2023	SCALE (@ A1) 1 : 100
PROJECT NUMBER GSS23082.7	DRAWING NUMBER 002A	REV 1
GOLD SKETCH S T U D I O S www.goldsketch.co.uk info@goldsketch.co.uk 0161 792 9595		
NOTES: © COPYRIGHT - ALL RIGHTS RESERVED. THIS DRAWING SHALL NOT BE REPRODUCED WITHOUT PRIOR WRITTEN CONSENT. DRAWING TO BE USED FOR THE STATUS INDICATED ONLY. ALL DIMENSIONS AND SETTING OUT SHALL BE VERIFIED AND CONFIRMED ON SITE. ANY DISCREPANCIES TO BE REPORTED TO THE ARCHITECT IMMEDIATELY. THIS DRAWING IS THE PROPERTY OF GOLD SKETCH AND SHALL REMAIN THE PROPERTY OF GOLD SKETCH. IT IS TO BE USED IN ACCORDANCE WITH CURRENT BUILDING REGULATIONS AND RELEVANT CODES OF PRACTICE AND BRITISH STANDARDS. ALL DIMENSIONS ARE IN MILLIMETRES UNLESS OTHERWISE STATED.		