

NOTES


- This drawing is copyright. No unauthorised copying of drawing without the express permission of the architect.
- Do not scale from prints. Use figure dimensions only.
- Contractors to check all dimensions on site prior to commencement of works.
- All works to be carried out in accordance with current statutory Health and Safety Regulations.
- This drawing is to be read in conjunction with all relevant consultants' and / or specialist drawings / documents and any amendments to this drawing must be notified to the architect before affected work commences.

REV. AMENDMENTS


A. DORMERS ADDED

DATE


08.08.22

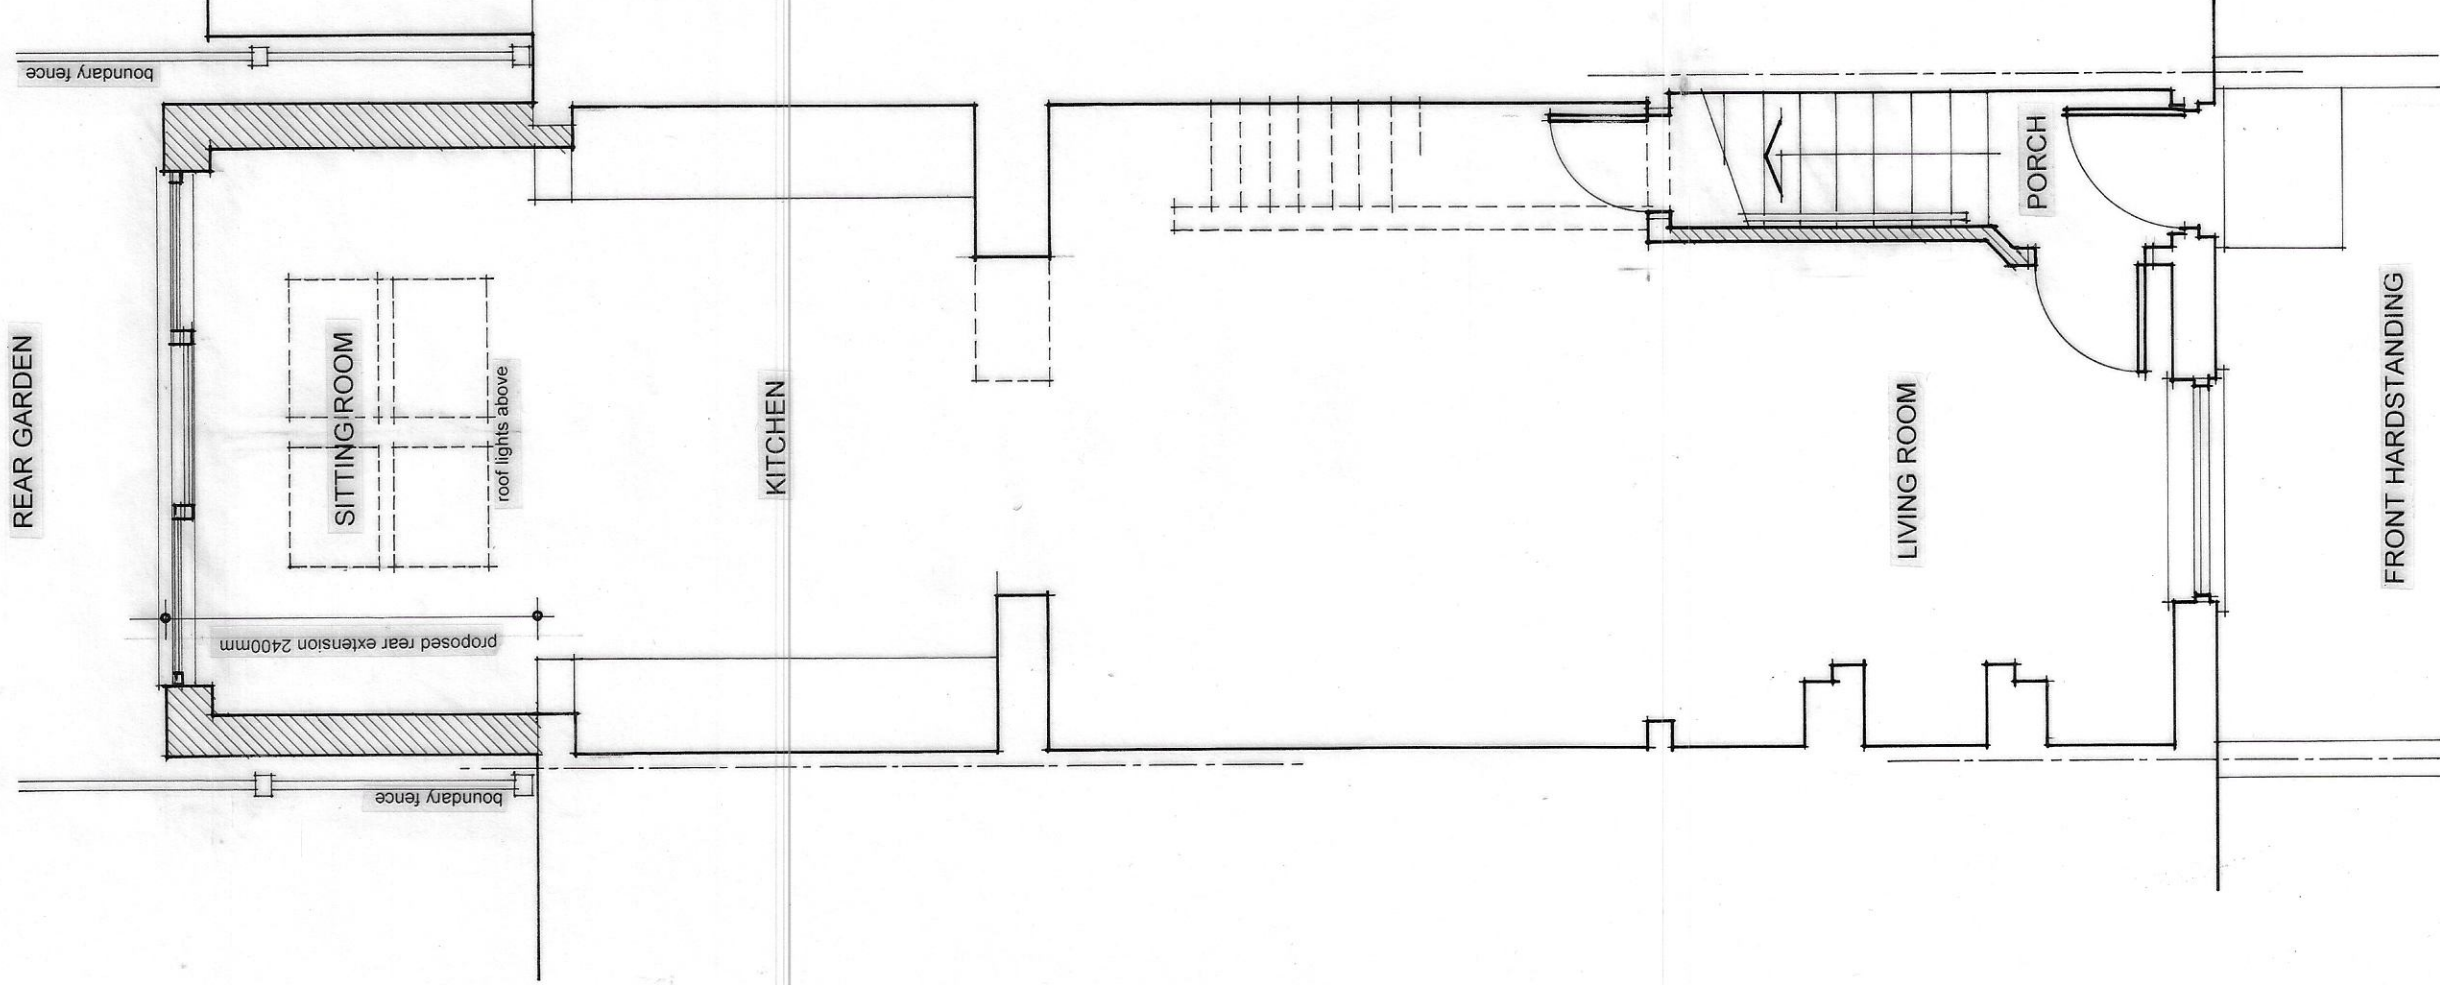


PROPOSED GROUND FLOOR PLAN

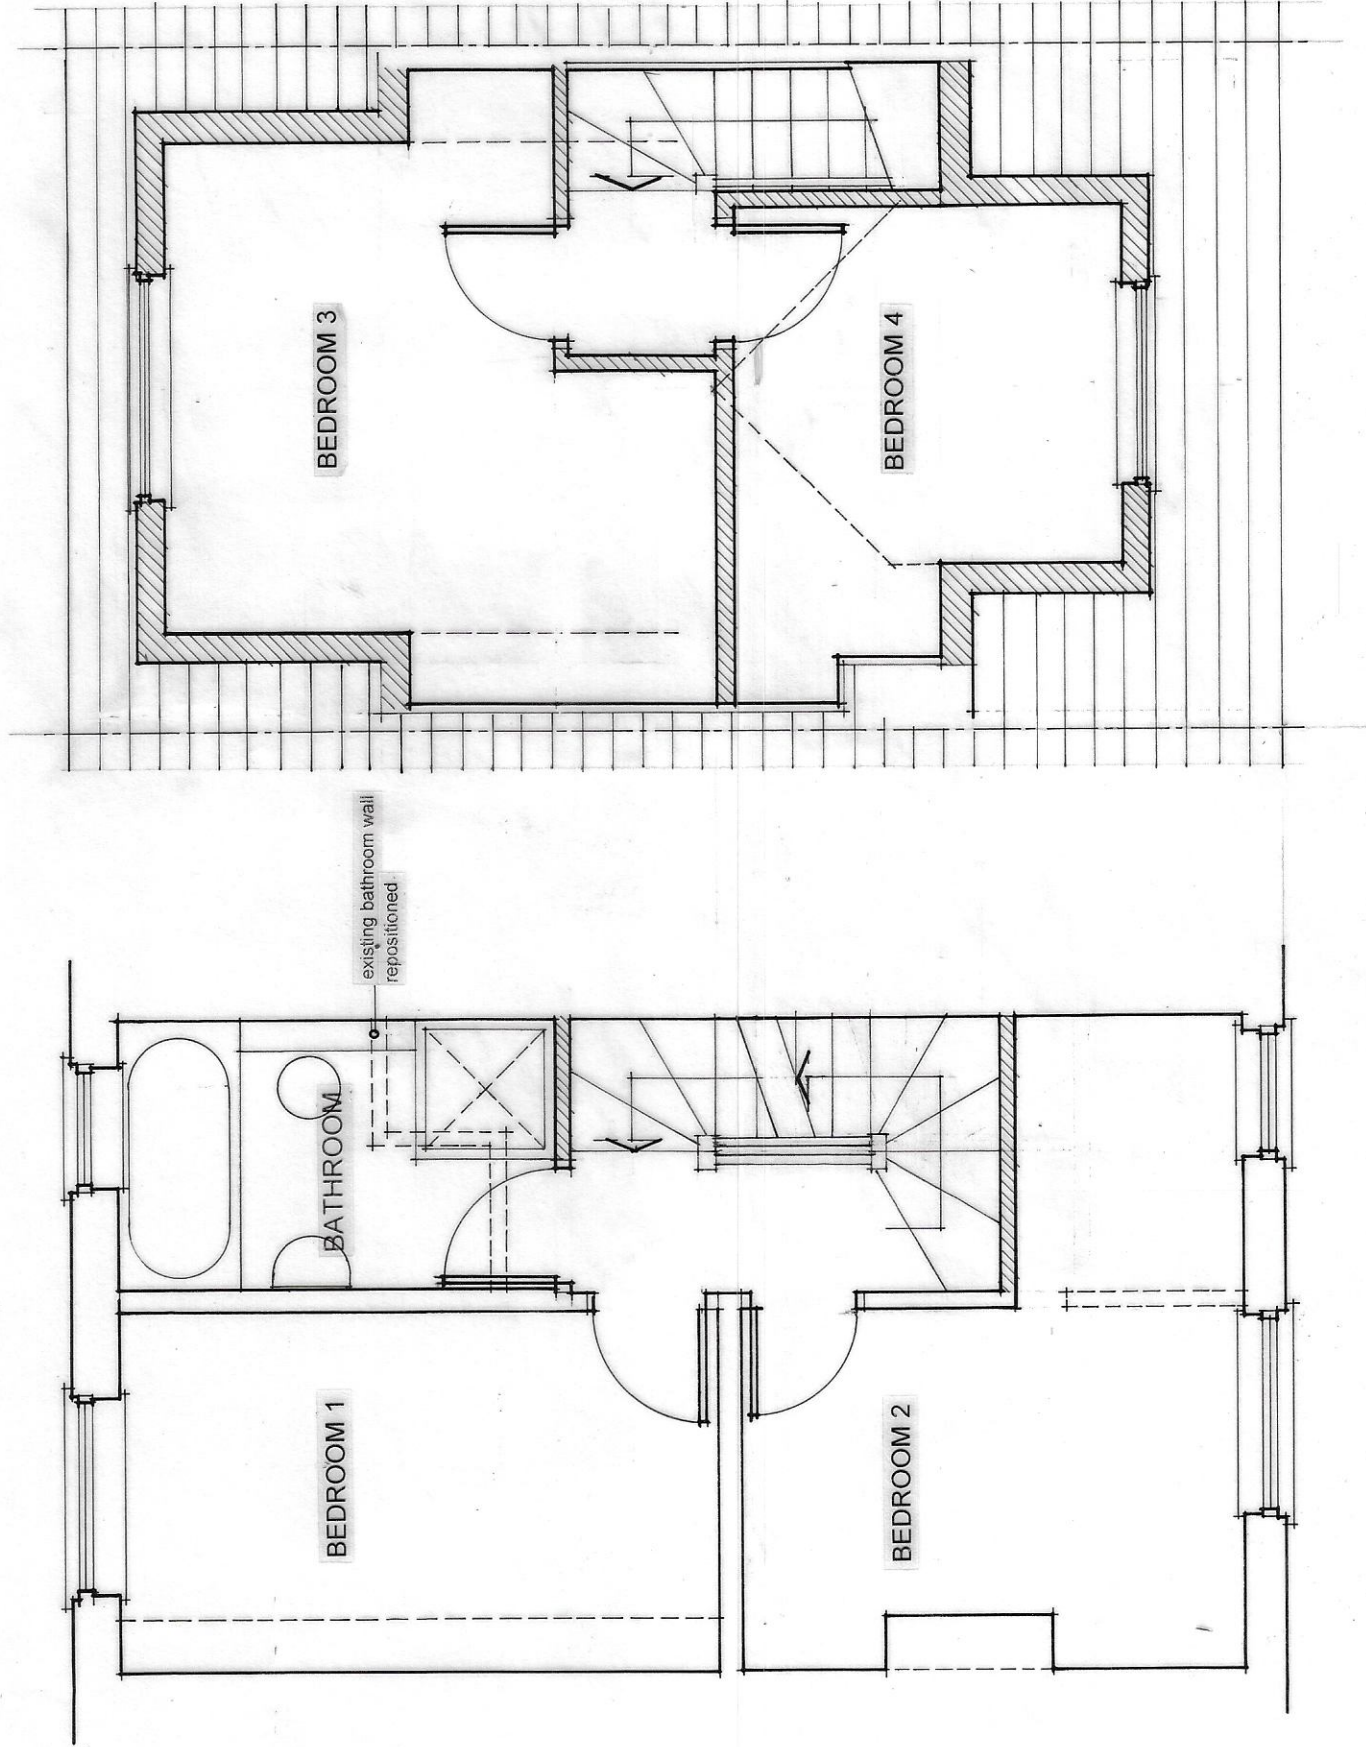

PROPOSED FIRST FLOOR PLAN

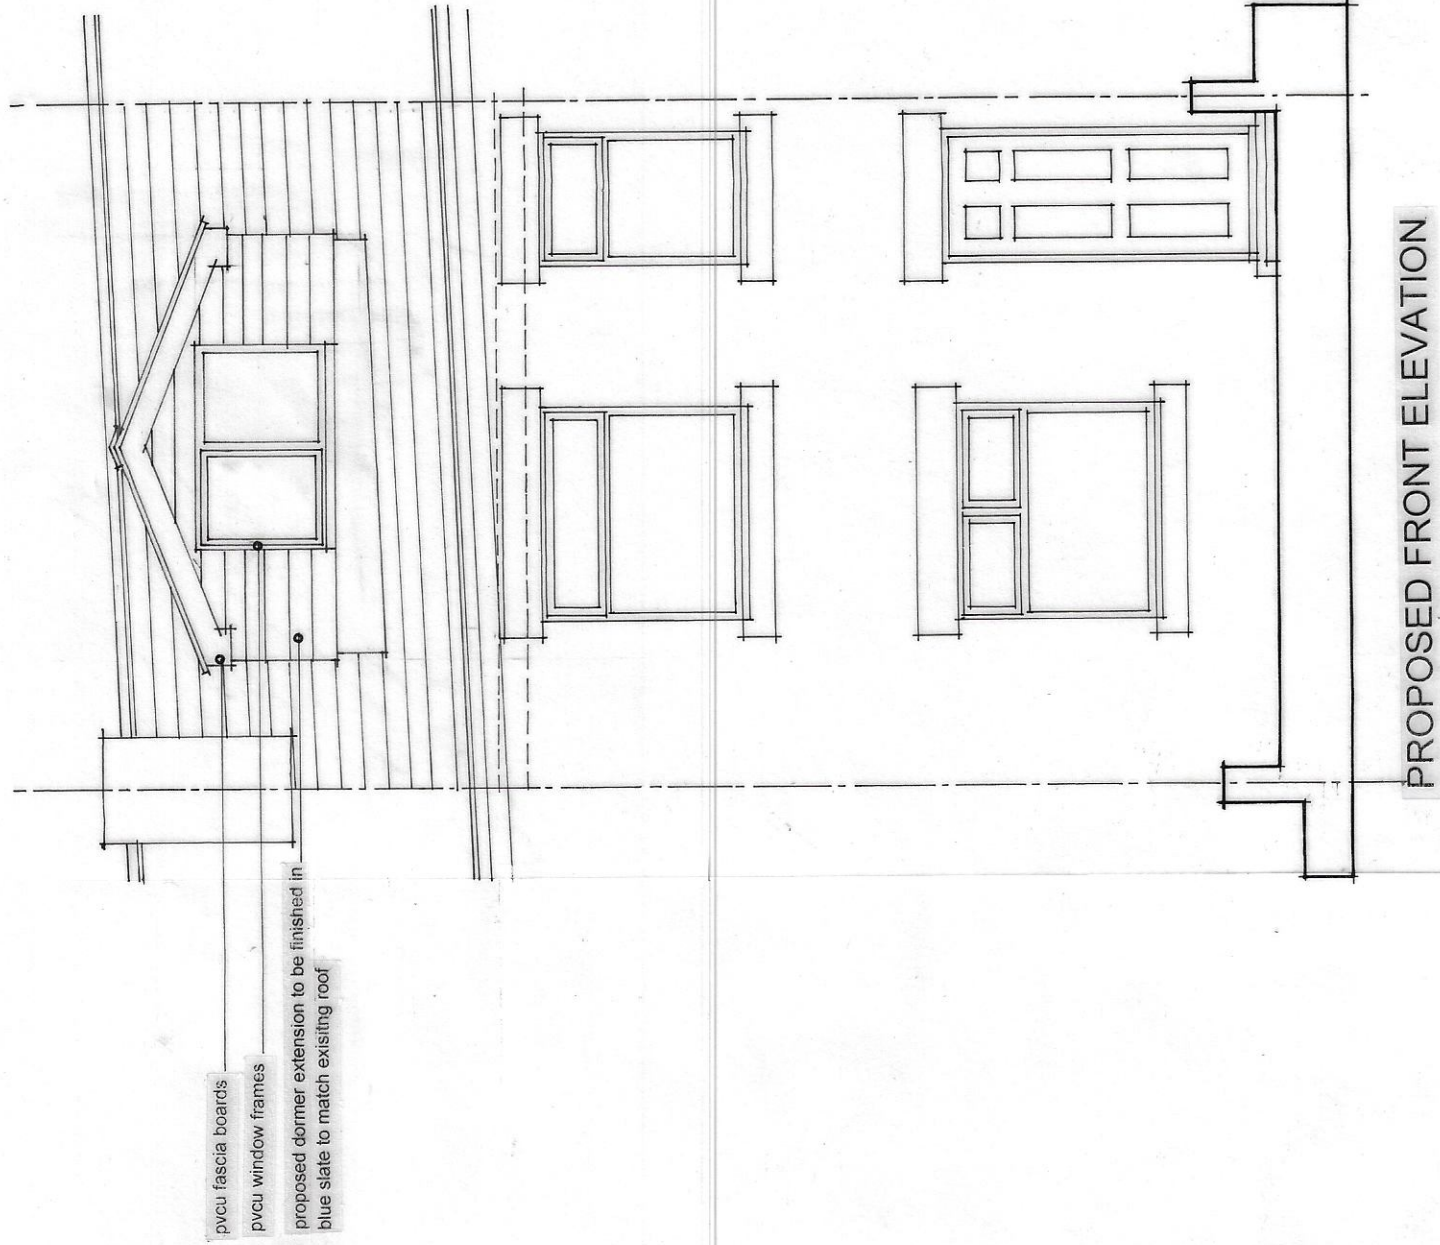

PROPOSED FRONT ELEVATION

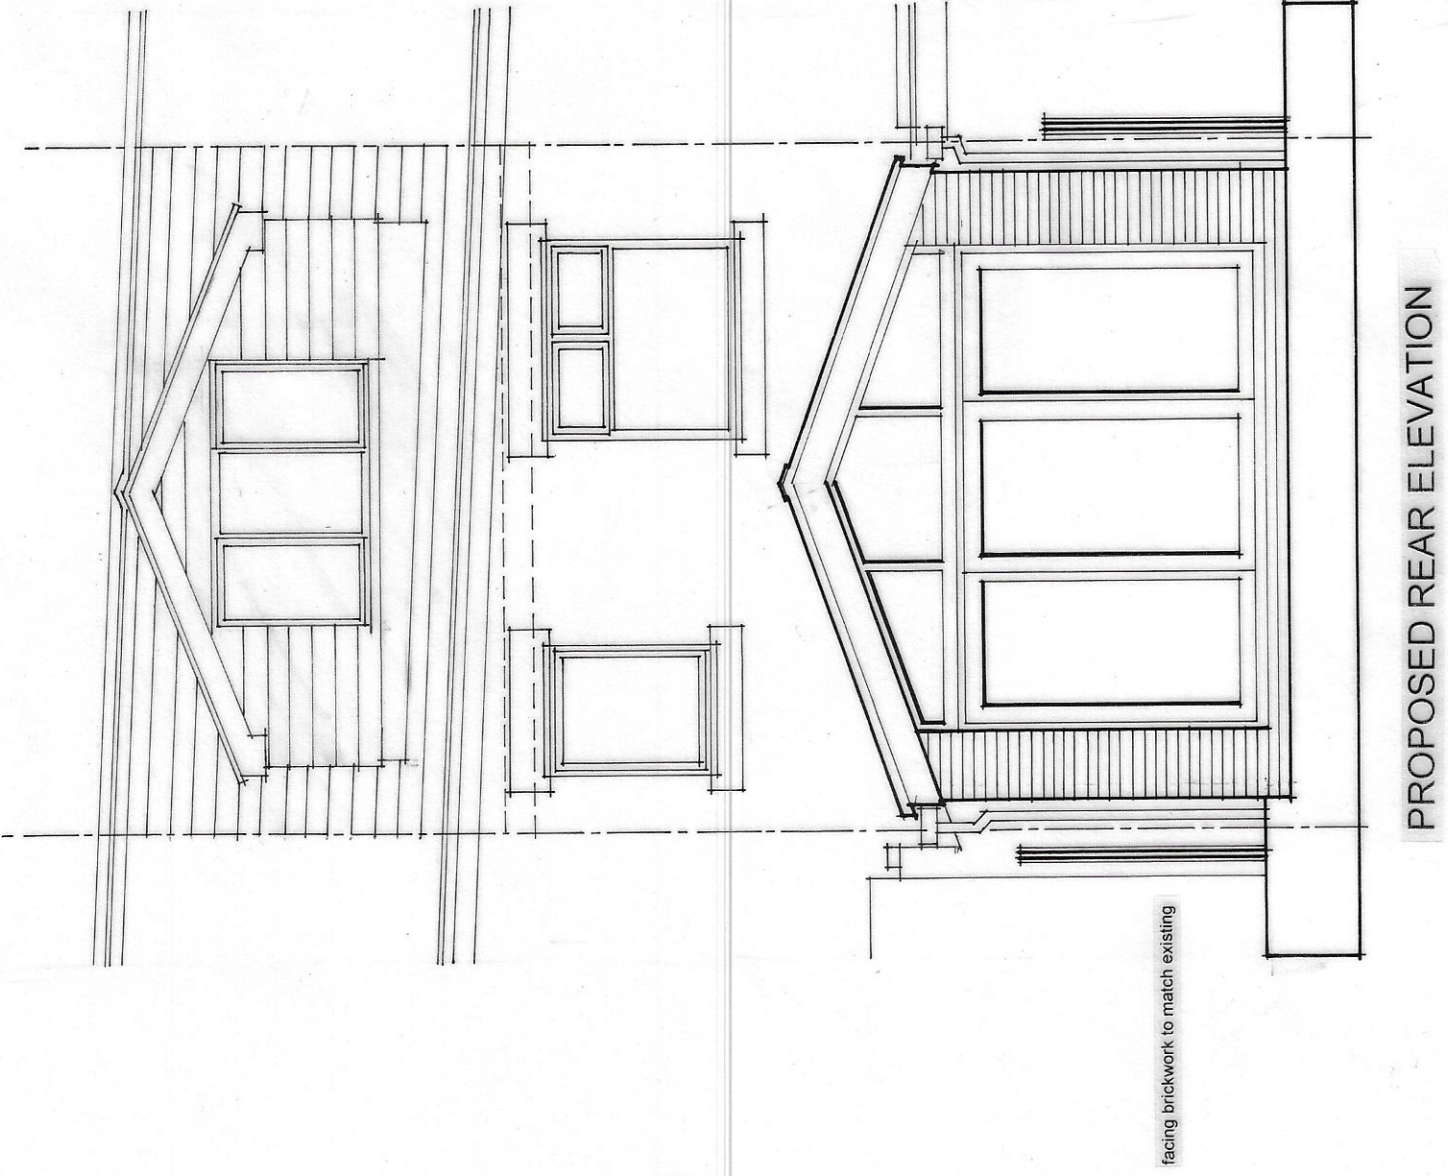

PROPOSED REAR ELEVATION

PROPOSED REAR EXTENSION & ATTIC CONVERSION

41 GARRETT STREET, RAMSDEN TON

PROPOSED FLOOR PLANS & ELEVATIONS

MR & MRS J WOODLAND

WJH

1:50 @ A1

22/05/22 (A)

A1

JUNE 2022

JOHN HOLT ARCHITECTS LTD.

MANCHESTER ROAD BURY LANCASHIRE B9 9GR
TEL: 0161 784 9995
E-MAIL: mail@johnholtarchitects.co.uk

DO NOT SCALE DRAWING