



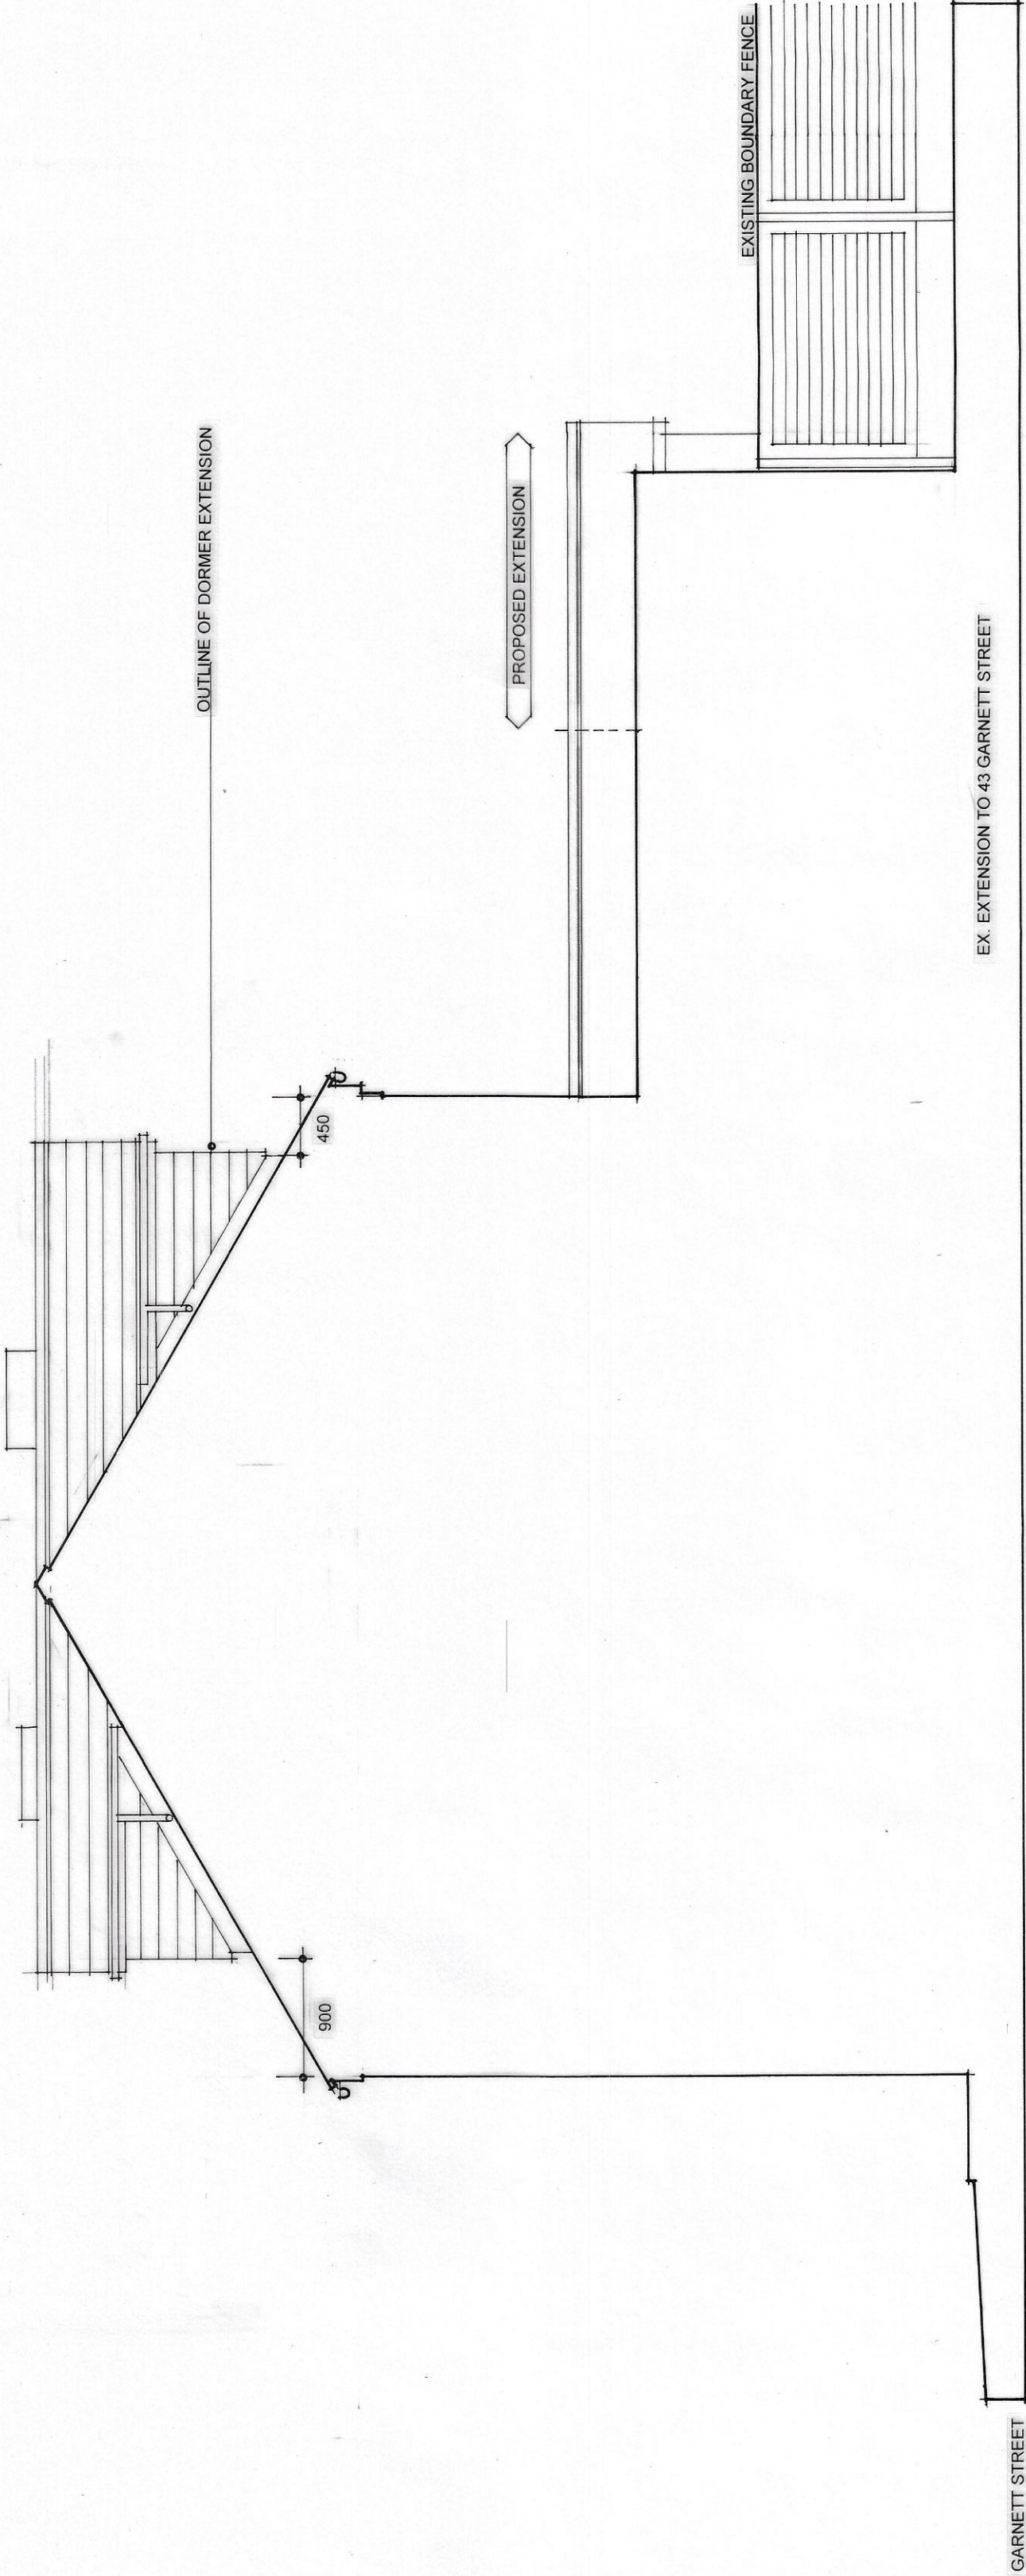

PROPOSED SIDE ELEVATION WITH NO.43 GARNETT STREET

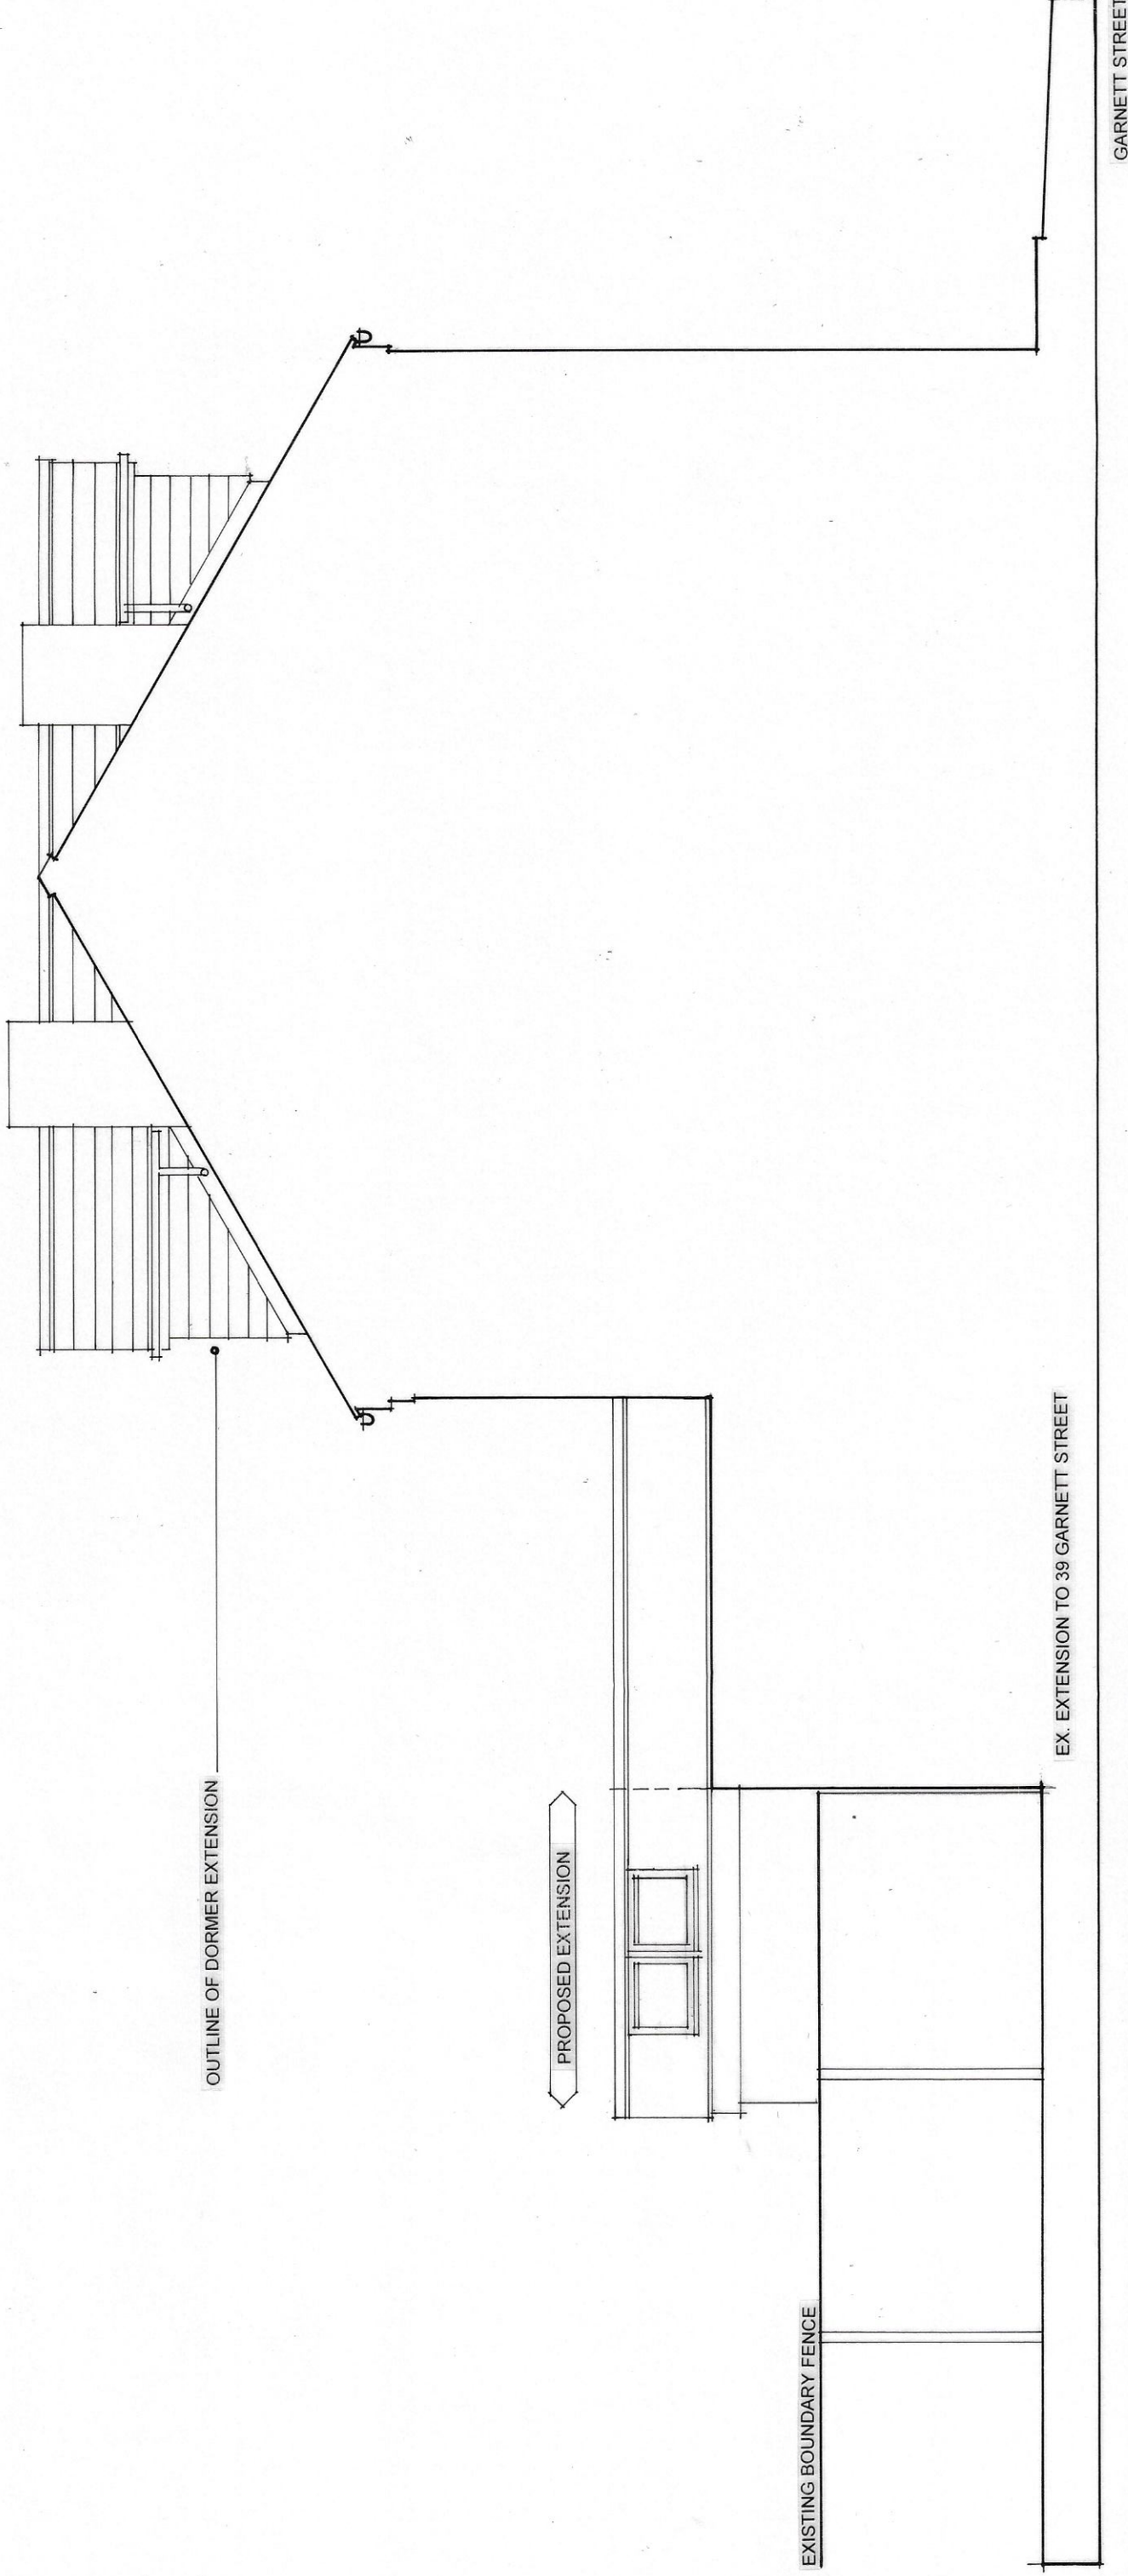

PROPOSED SIDE ELEVATION WITH NO. 39 GARNETT STREET

- NOTES
- This drawing is copyright. No unauthorised copying of drawing without the express permission of the architect.
 - Do not scale from prints. Use figure dimensions only.
 - Contractors to check all dimensions on site prior to commencement of works.
 - All works to be carried out in accordance with current statutory Health and Safety Regulations.
 - This drawing is to be read in conjunction with all relevant consultants' and / or specialists' drawings / documents and any discrepancies or variations are to be notified to the architect before affected work commences.
- REV. AMENDMENTS DATE

Project	PROPOSED REAR EXTENSION & ATTIC CONVERSION 41 GARNETT STREET, RAMSBOTTOM
Drawing	PROPOSED SIDE ELEVATIONS
Client	MR & MRS J WOODLAND
Dwn. By	WJH
Scale	1: 50 @ A2
Drg. No.	22/626.03
Drg. Size	A2
Date	AUGUST 2022

JOHN HOLT ARCHITECTS LTD.

3 MANCHESTER ROAD BURY LANCASHIRE BL9 0DR
TELEPHONE 0161 764 8314 FACSIMILE 0161 764 6995
E-MAIL mail@johndarchitects.co.uk
DO NOT SCALE DRAWING