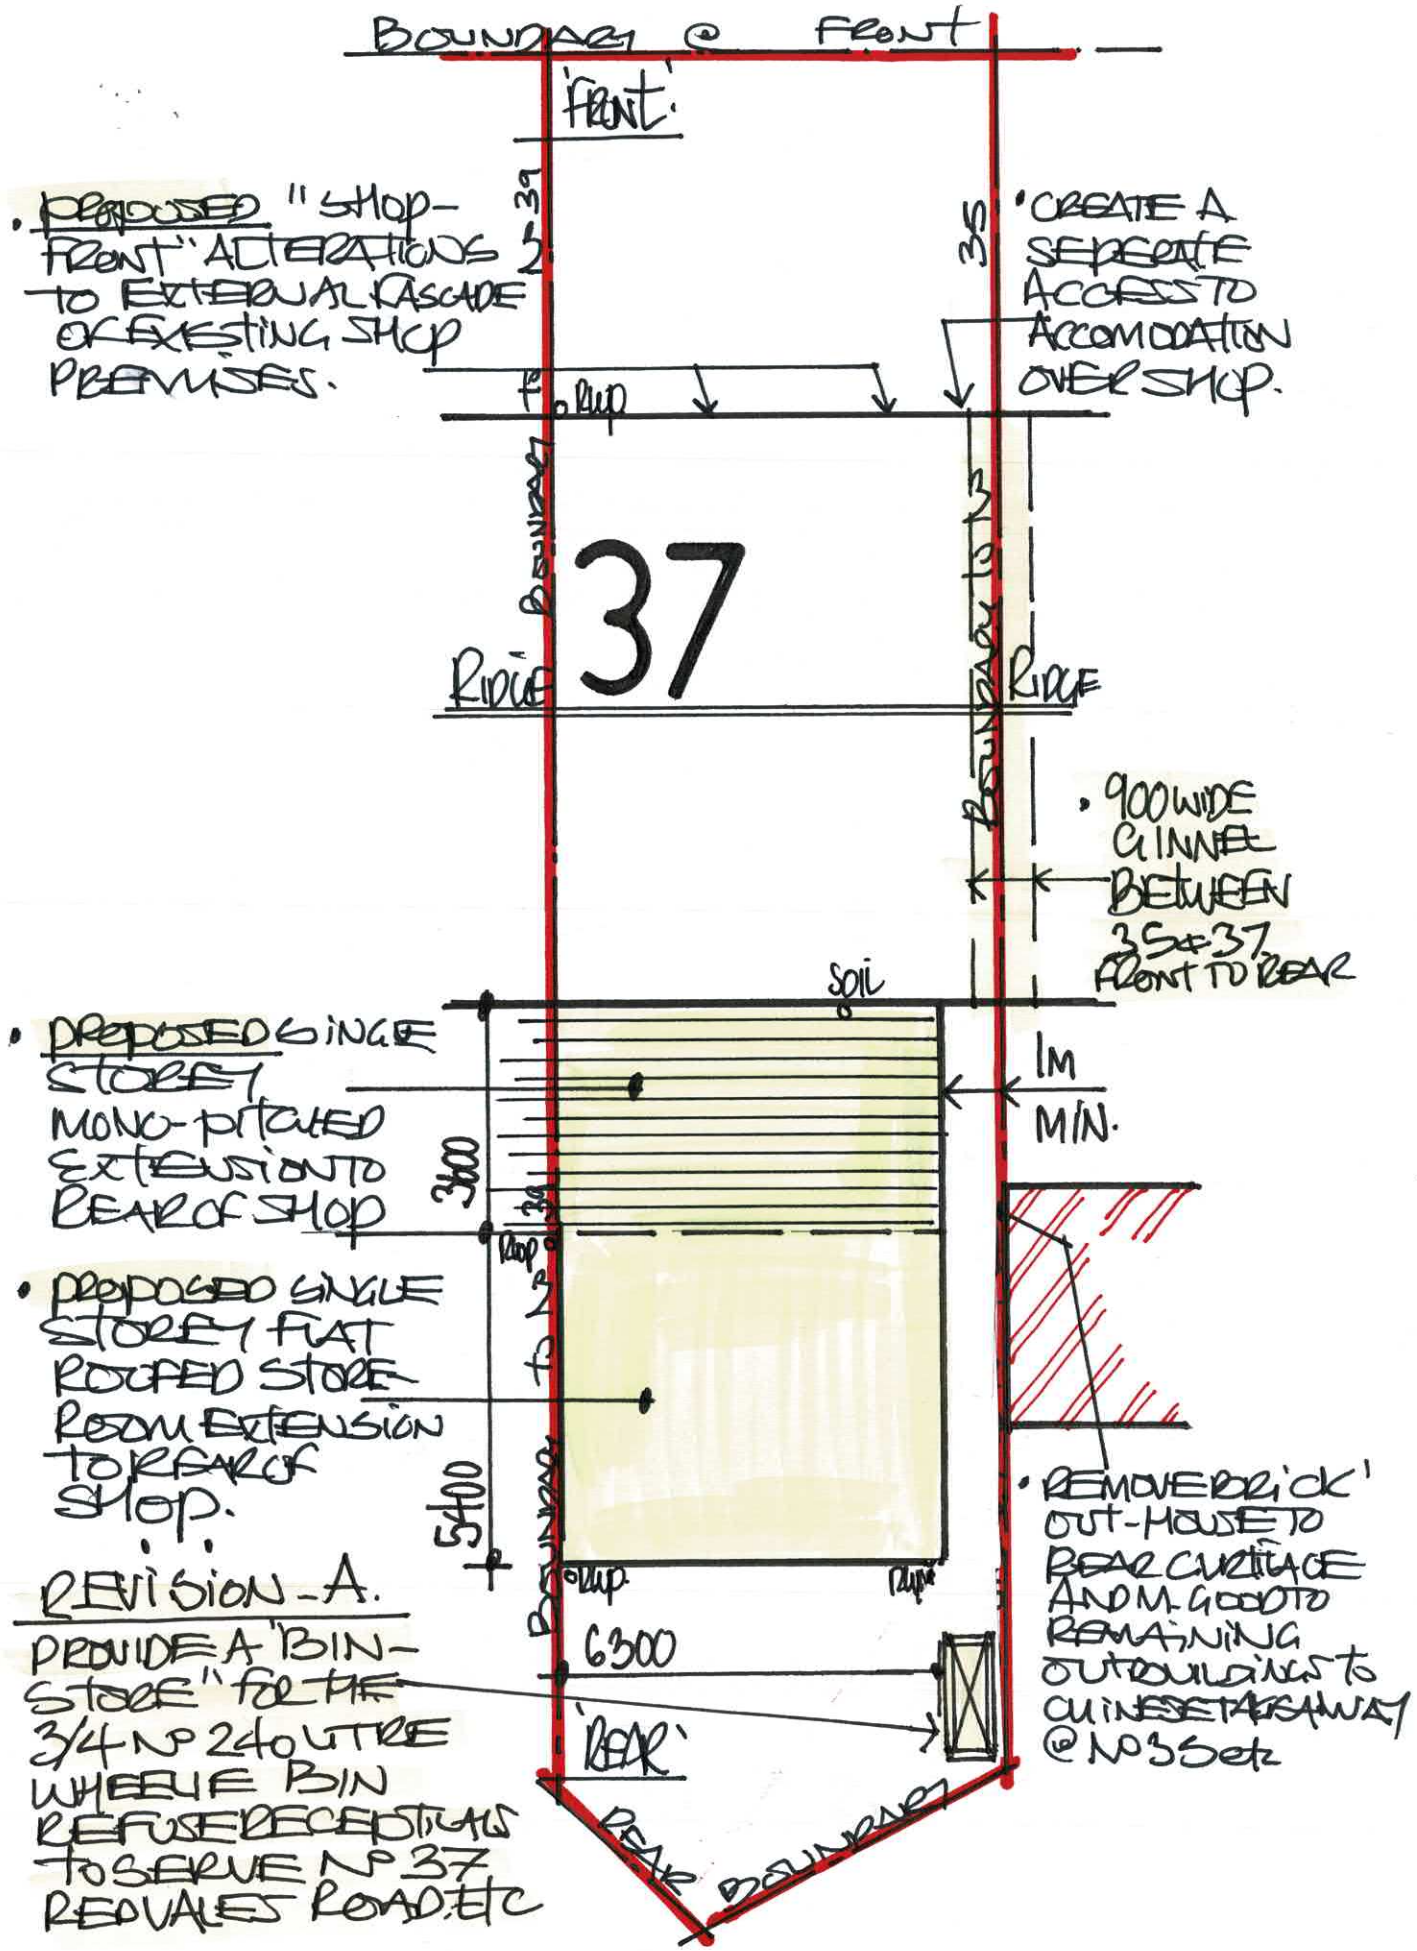

1:125 PROPOSED "BLOCK - PLAN"

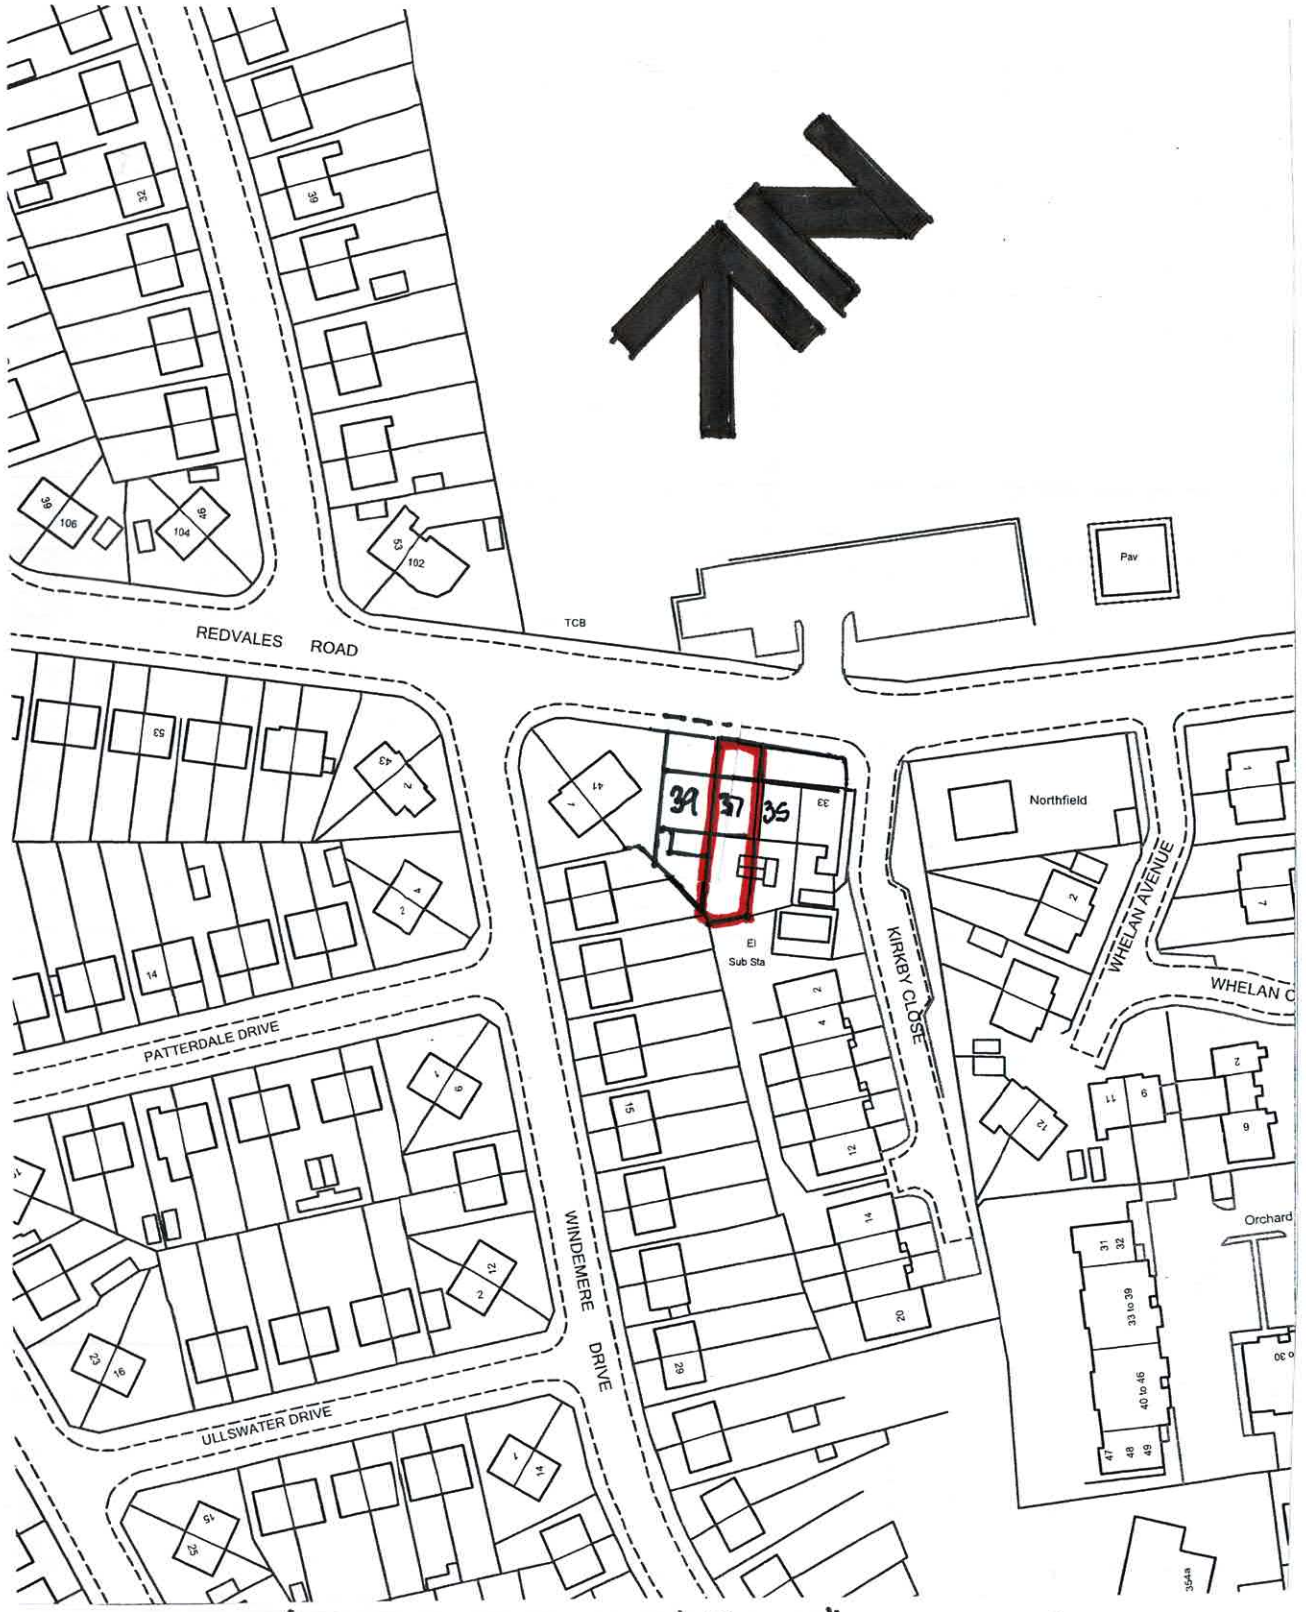

1:1250 "SITE - LOCATION" PLAN

• Address:-

No: 37 Redvales Road.

BURY. LANCS,

BL9. 9PU.

DRG No: 4A.