



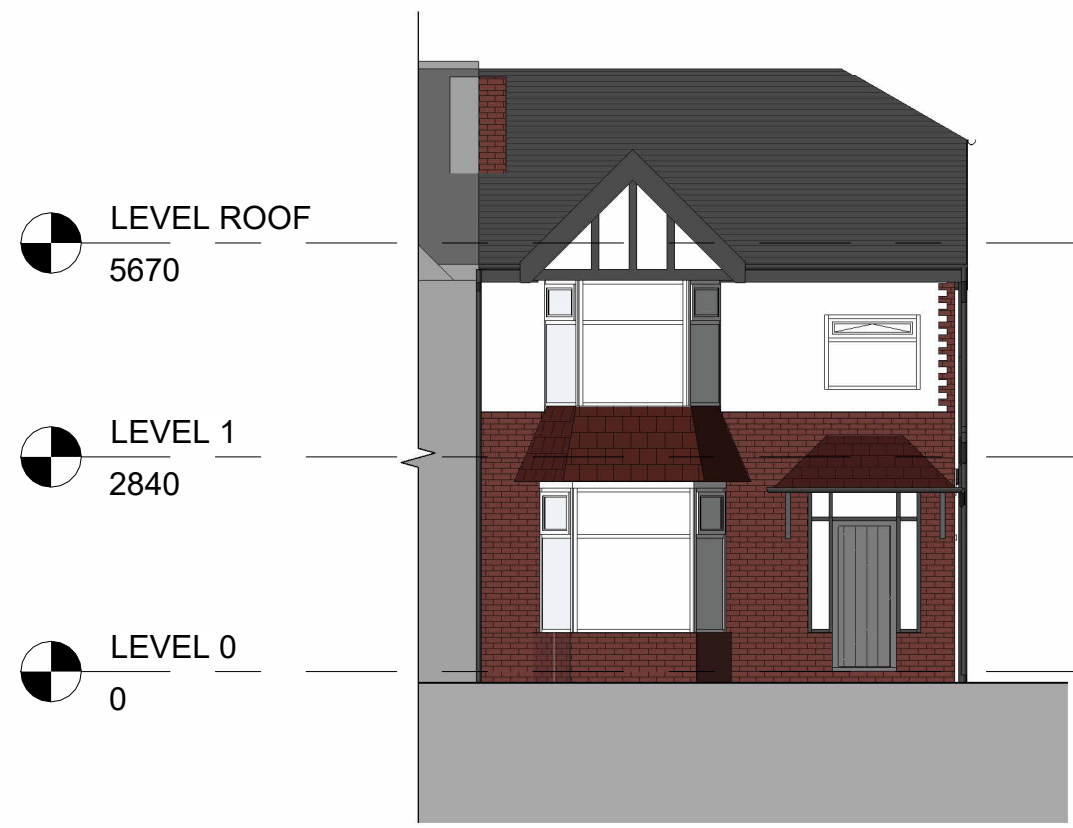

4 Front - Existing
1 : 100

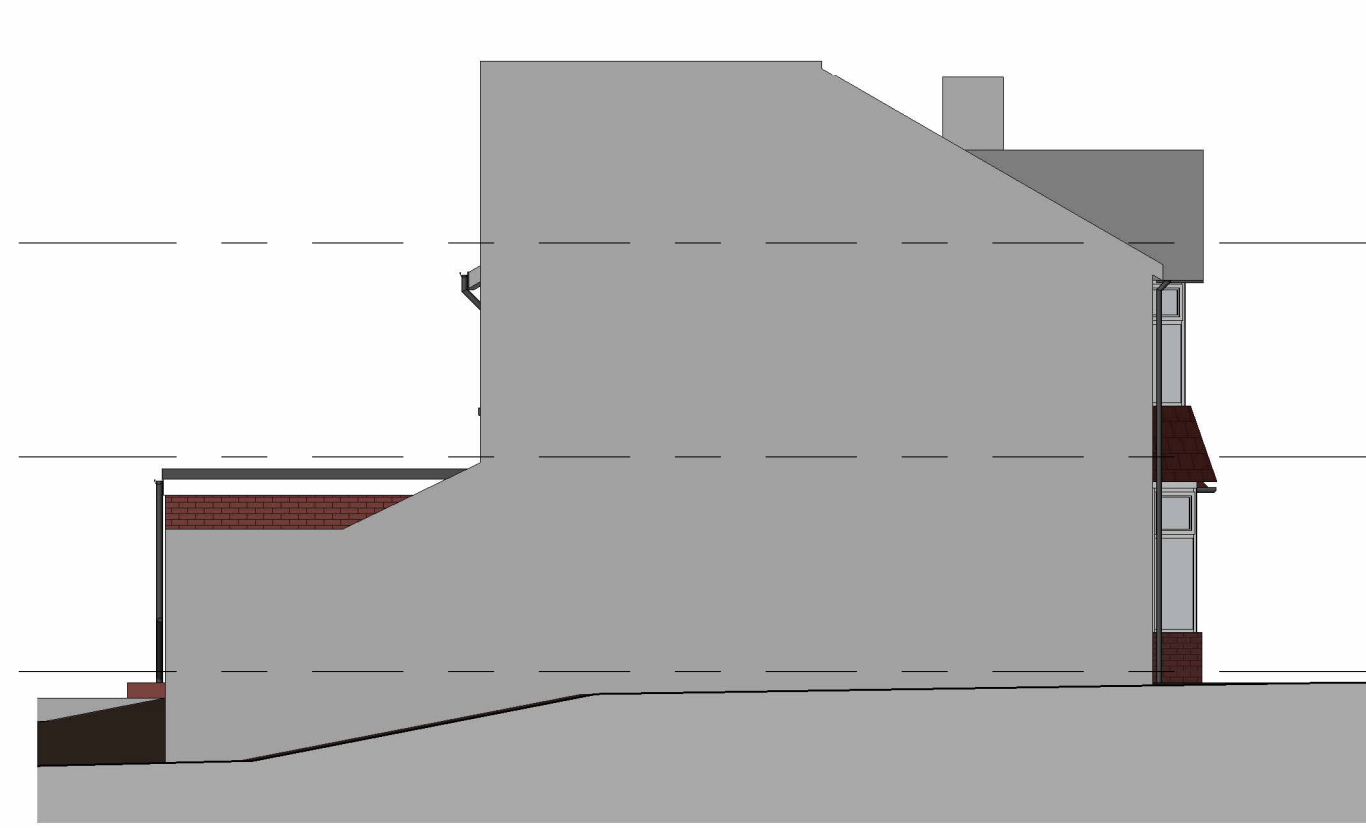


5 Left Side - Existing
1 : 100




6 Rear - Existing
1 : 100




7 Right Side - Existing
1 : 100

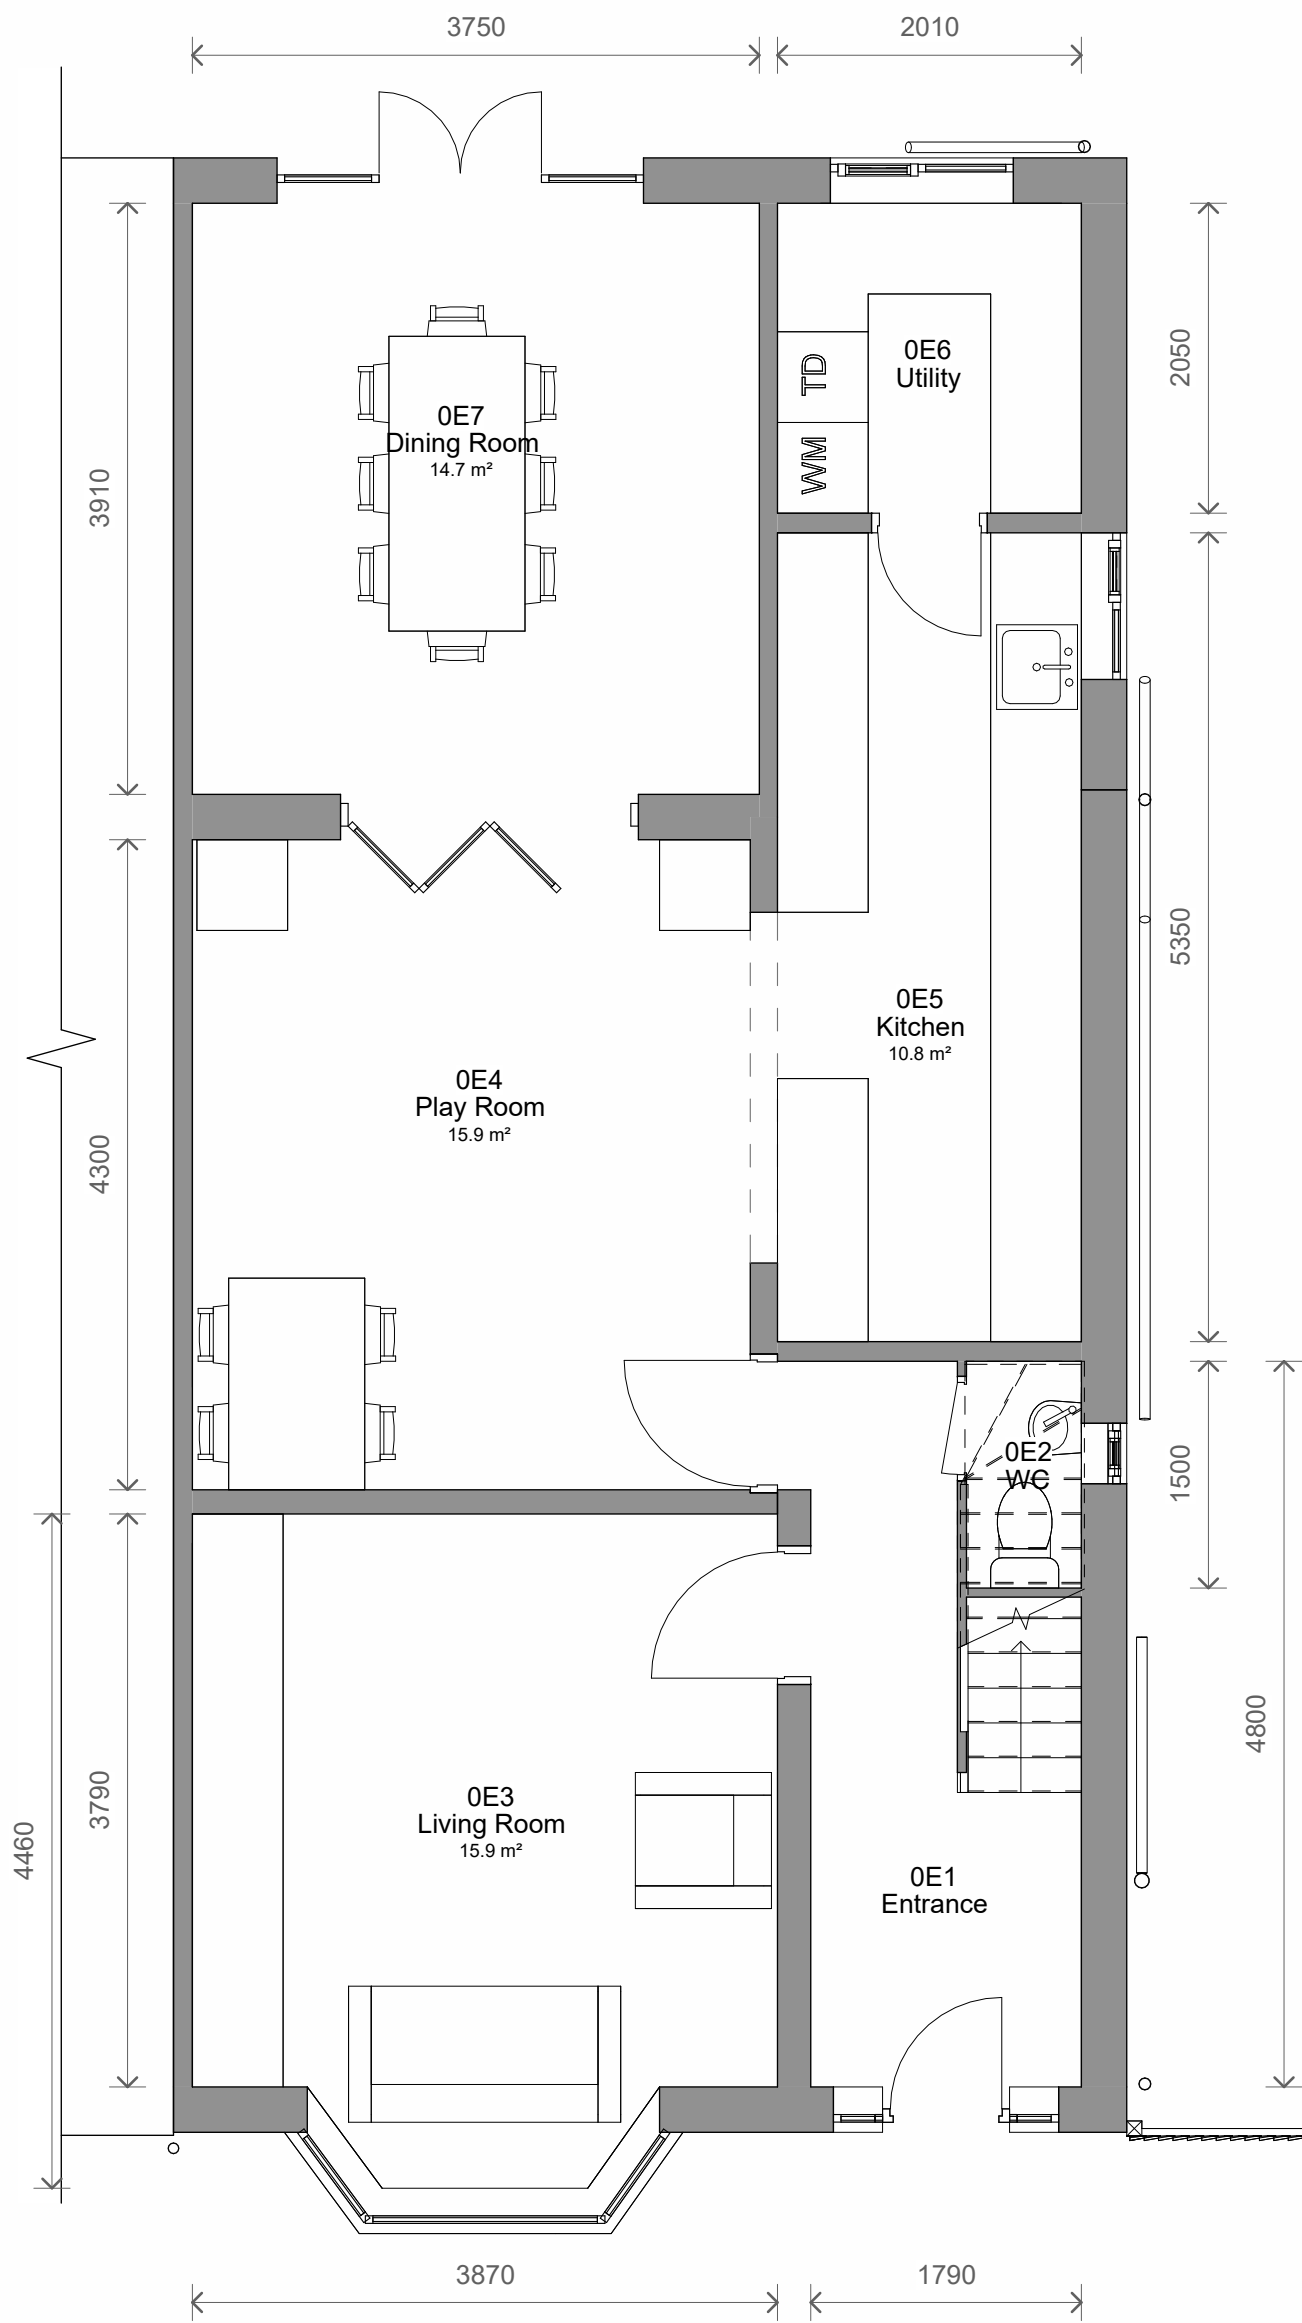


1 Level 0 - Existing
1 : 50

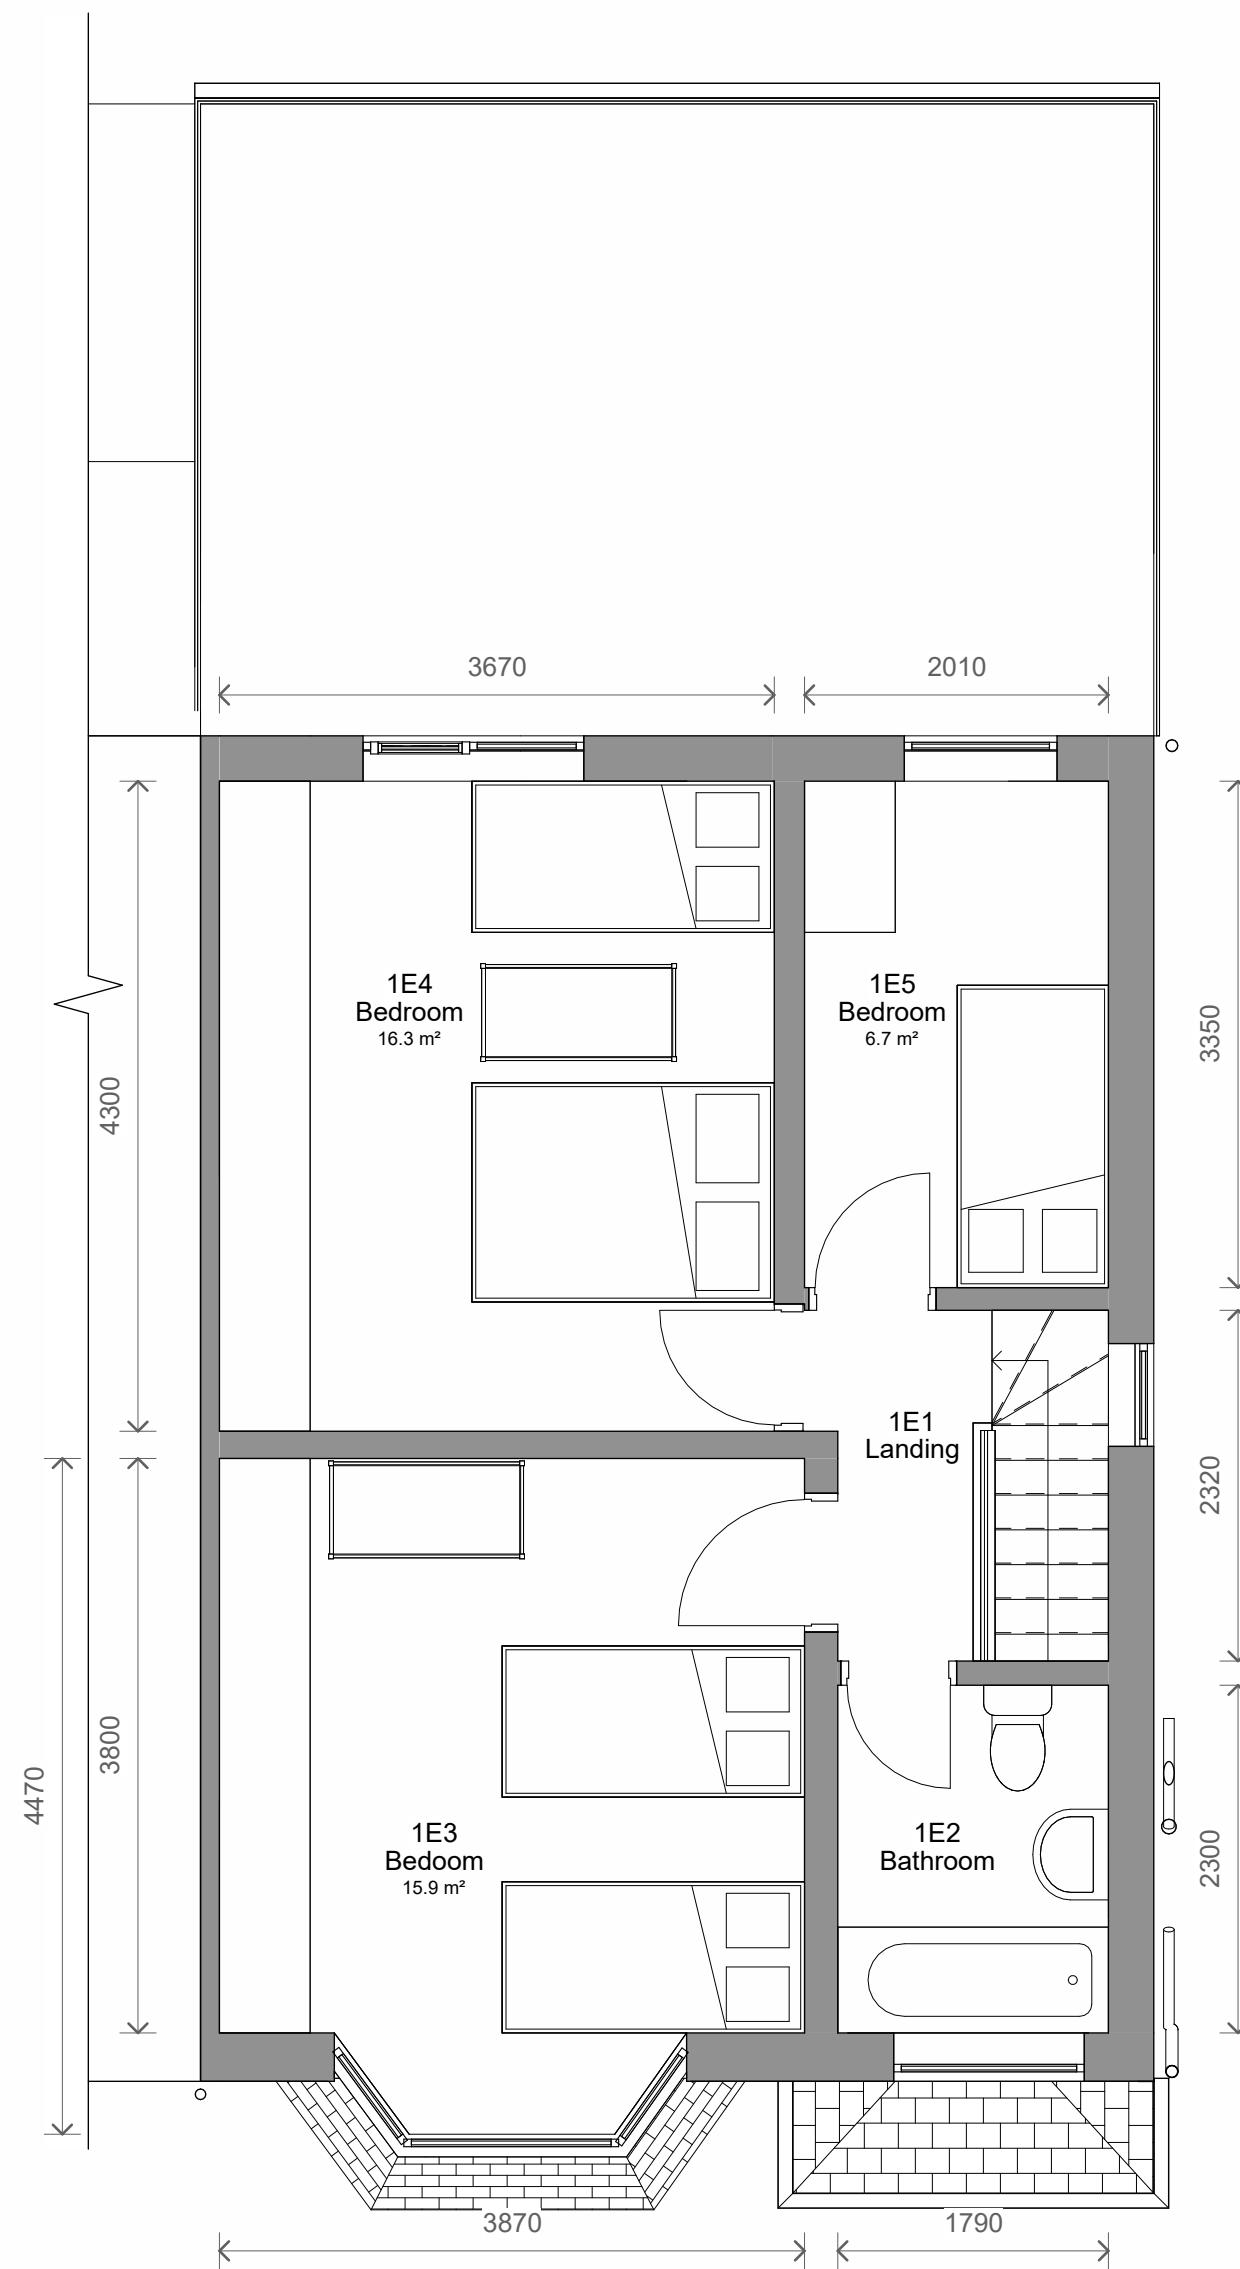

2 Level 1 - Existing
1 : 50

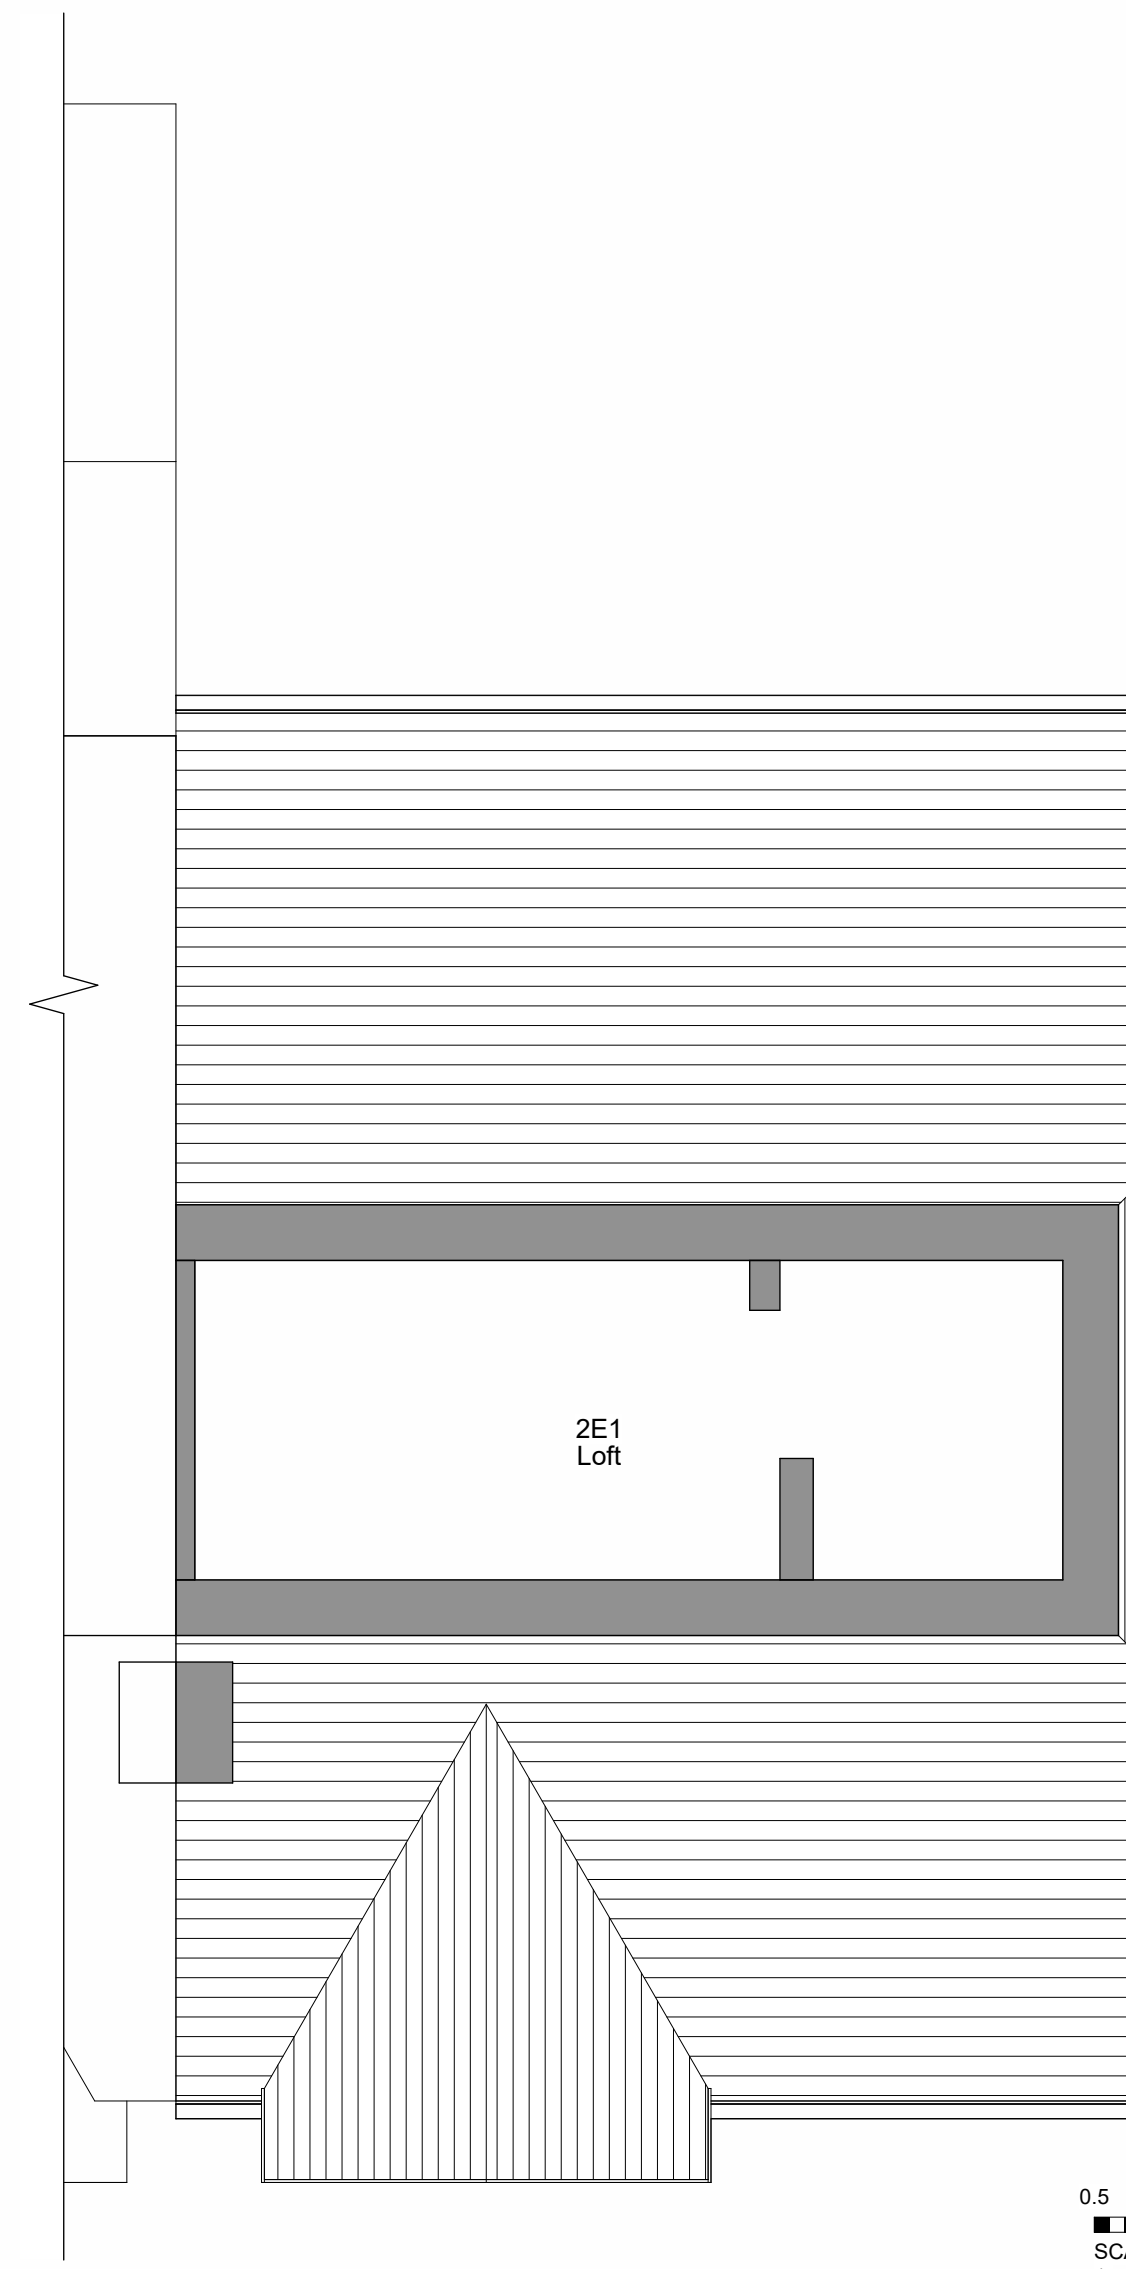

3 Level Roof - Existing
1 : 50

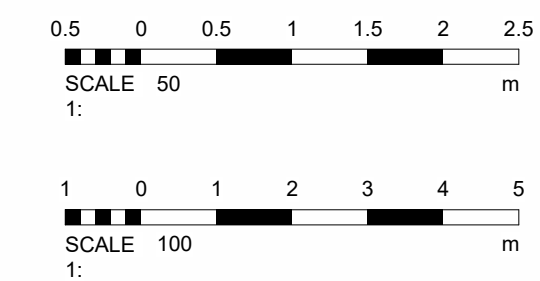

No.		Description	Date	Initial
PROJECT				
78 Albert Avenue				
TITLE				
Existing Plans and Elevations				
STATUS				
DESIGN				
DRAWN BY		DATE	SCALE (@ A1)	
JB		24/11/2023	As indicated	
PROJECT NUMBER			DRAWING NUMBER	REV
GSS23147			002	
NOTES				
©COPYRIGHT: ALL RIGHTS RESERVED. THIS DRAWING MUST NOT BE REPRODUCED WITHOUT PRIOR WRITTEN CONSENT. DRAWING: I HAVE BEEN PREPARED BY THE DRAWING OFFICE ONLY. ALL DIMENSIONS AND SETTING OUT SHALL BE CHECKED AND CONFIRMED ON SITE. ANY DISCREPANCIES TO BE REPORTED TO THE DESIGNER PRIOR TO THE COMMENCEMENT OF ANY WORK. ALL WORK AND MATERIALS TO BE IN ACCORDANCE WITH CURRENT LEGISLATION, RELEVANT CODES OF PRACTICE AND BRITISH STANDARDS. ALL DIMENSIONS ON THIS DRAWING ARE IN MILLIMETERS UNLESS OTHERWISE STATED.				