
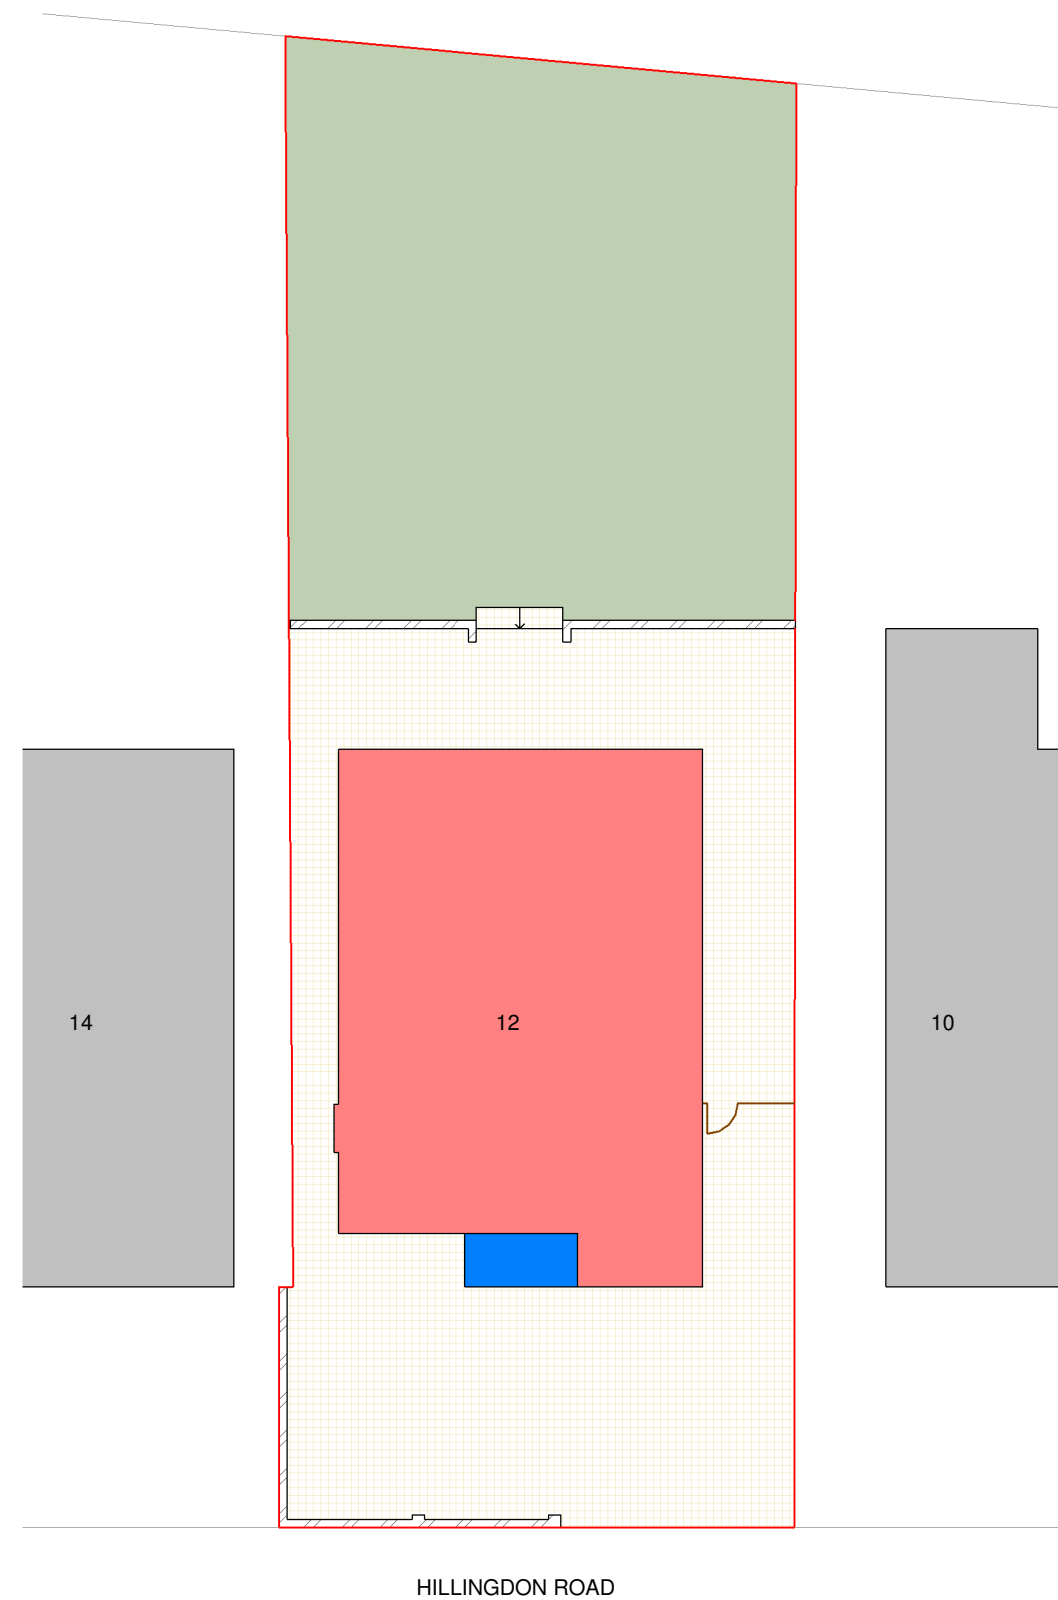


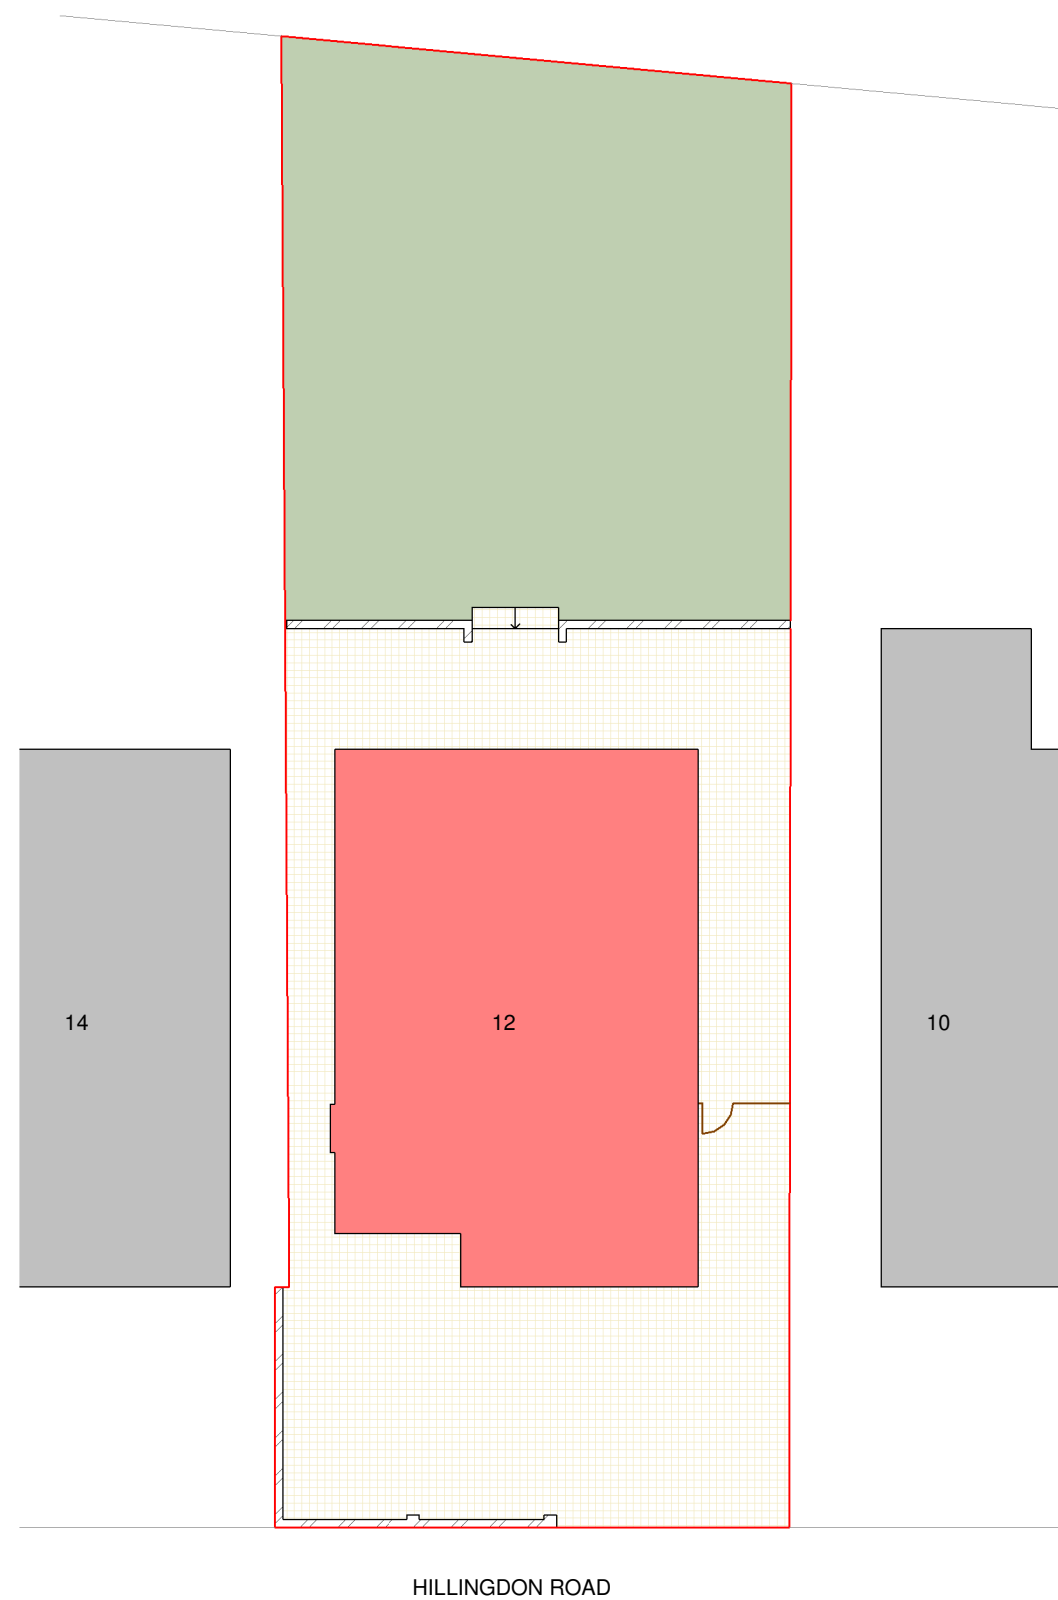

Site Key


 Grass

 Paving Stones

— Timber Fencing

 Brickwork

 Existing Building

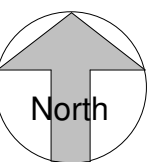 Proposed Building

PROJECT 12 Hillingdon Road		PROJECT NUMBER GSS23149.2		DRAWING NUMBER 502		REV		 www.goldsketch.co.uk info@goldsketch.co.uk 0161 792 9595 NOTES © COPYRIGHT : ALL RIGHTS RESERVED. THIS DRAWING MUST NOT BE REPRODUCED WITHOUT PRIOR WRITTEN CONSENT. DRAWING TO BE USED FOR THE STATUS INDICATED ONLY. ALL DIMENSIONS AND SETTING OUT SHALL BE CHECKED AND CONFIRMED ON SITE. ANY DISCREPANCIES TO BE REPORTED TO THE DESIGNER PRIOR TO THE COMMENCEMENT OF ANY WORK. ALL WORK AND MATERIALS TO BE IN ACCORDANCE WITH CURRENT STATUTORY LEGISLATION, RELEVANT CODES OF PRACTICE AND BRITISH STANDARDS. ALL DIMENSIONS ON THIS DRAWING ARE IN MILLIMETRES (UNLESS OTHERWISE STATED).					
TITLE Site - Existing & Proposed		DRAWN BY		CHECKED BY		DATE			SCALE (@ A1)				
STATUS PLANNING		CB		TP		30/01/2024			As indicated				
										No.	Description	Date	Initial