





5 Left Side - Proposed
1 : 100



7 Right Side - Proposed
1 : 100

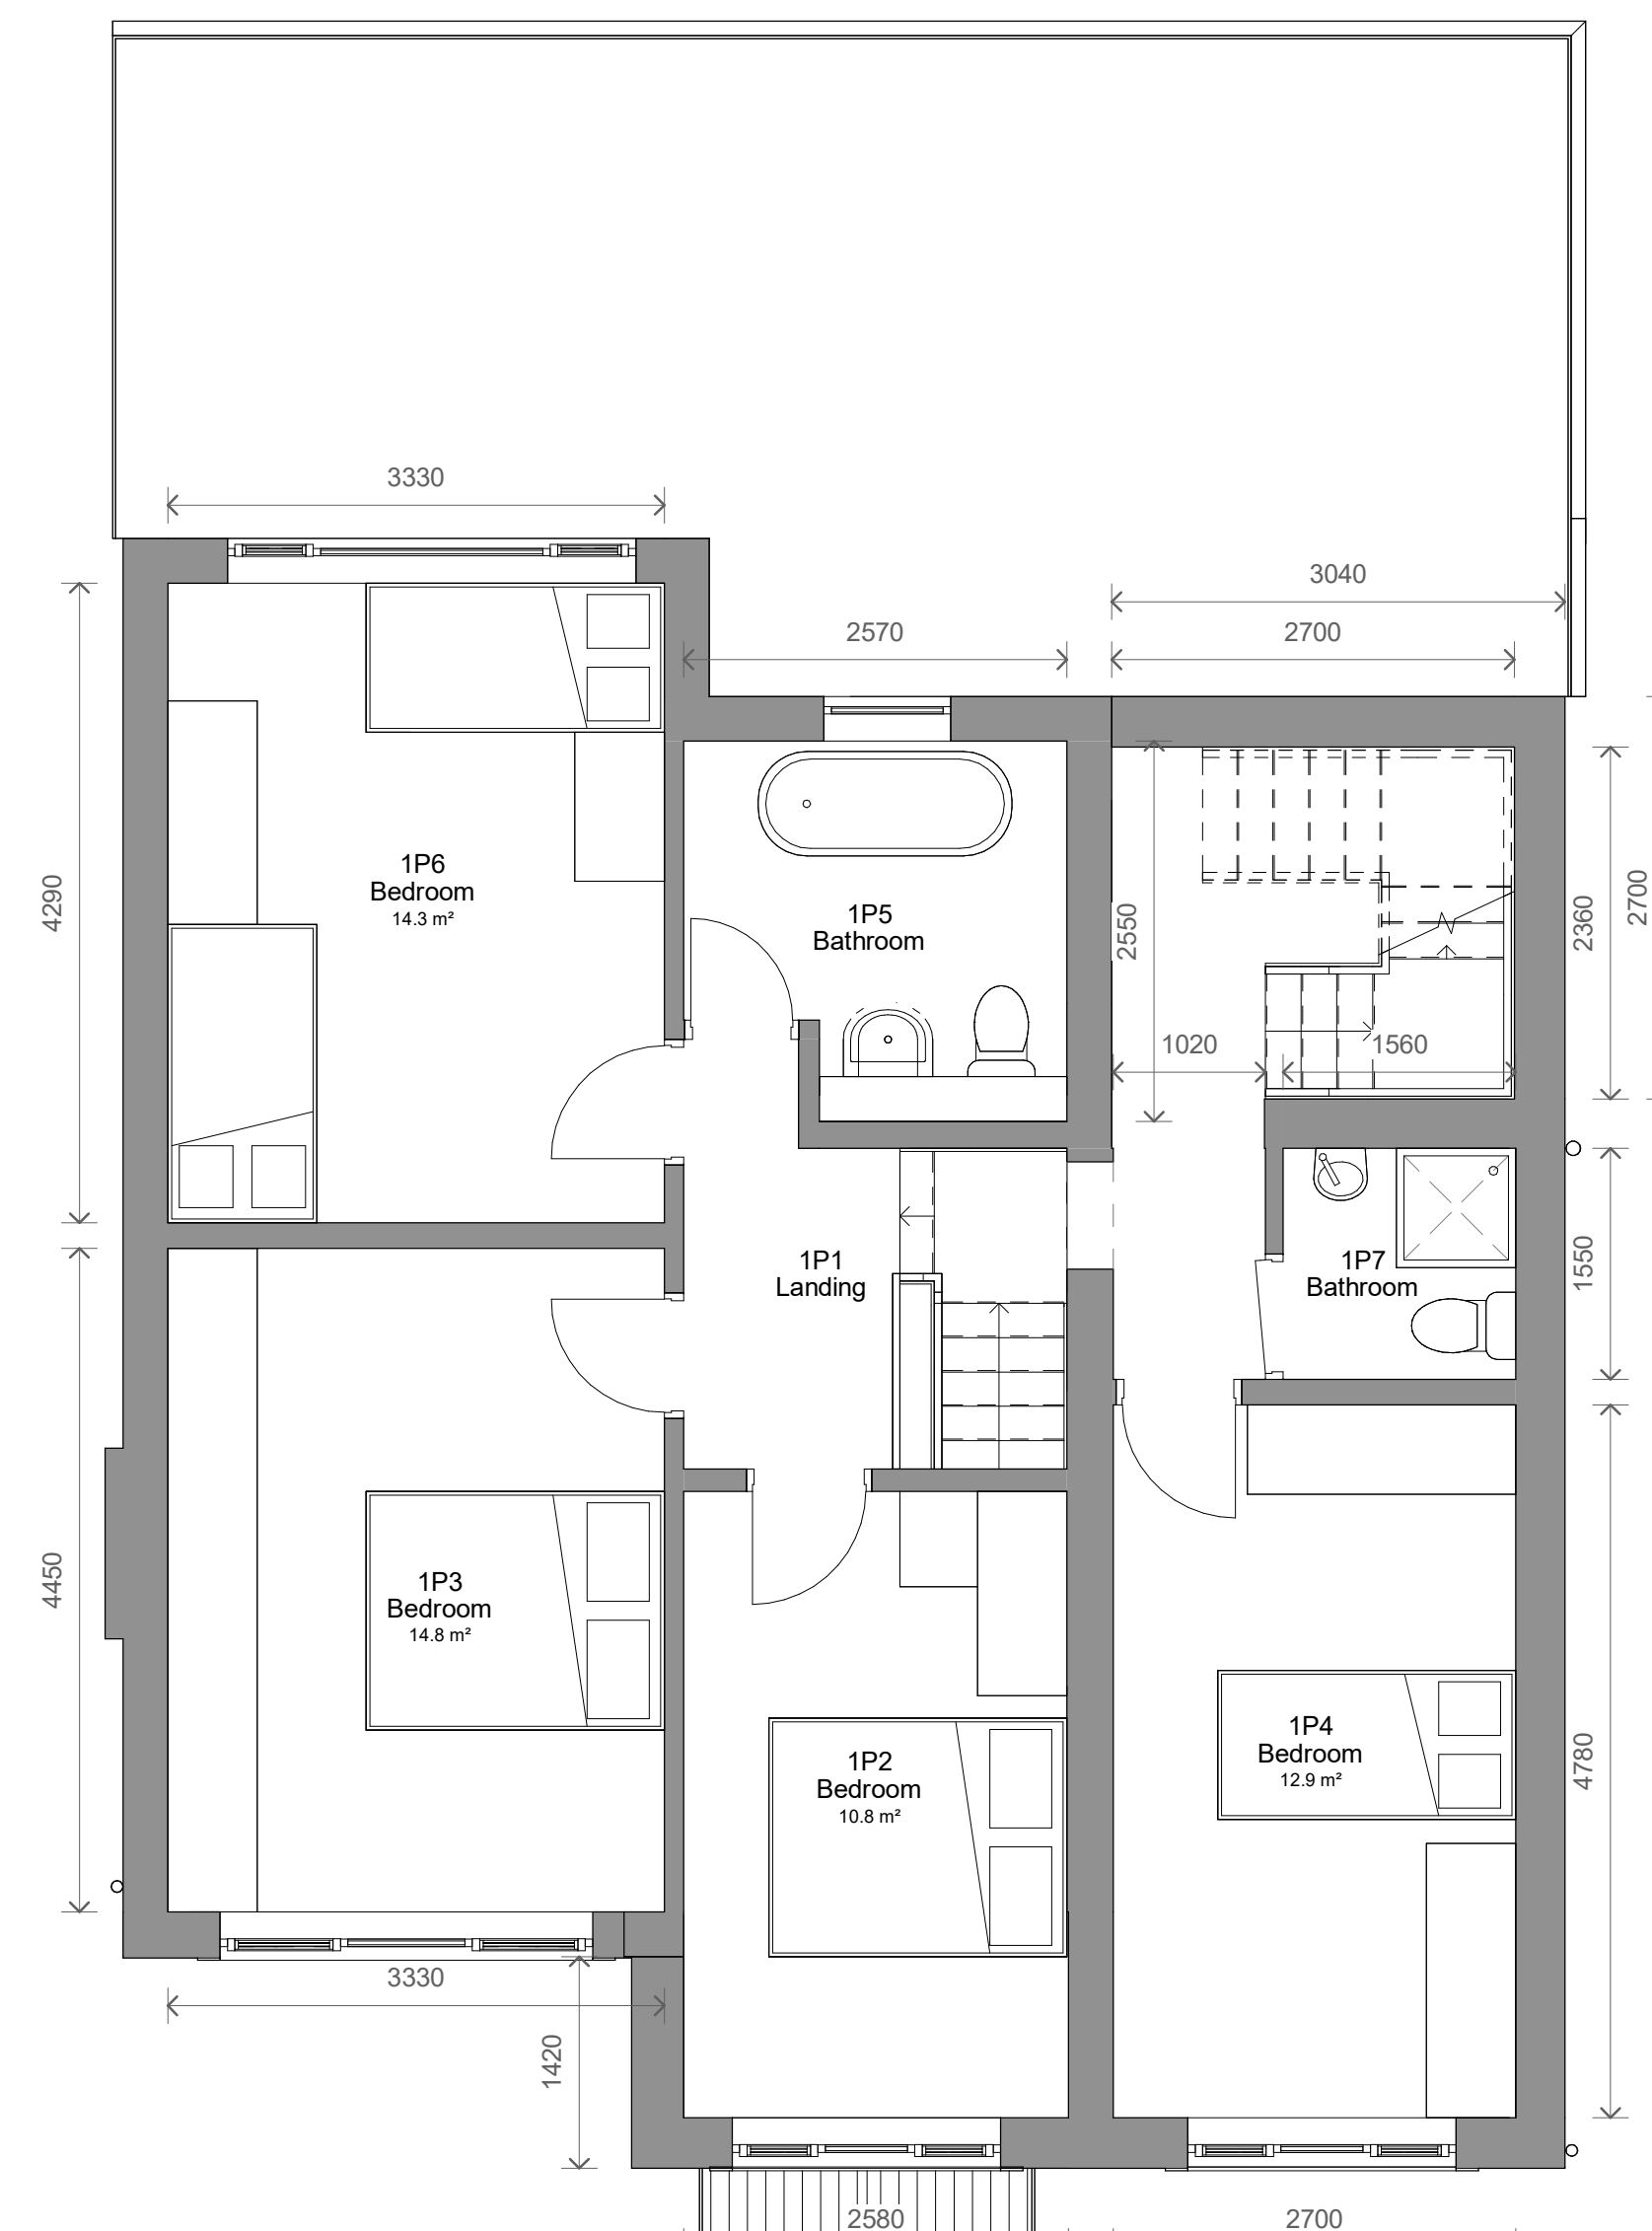

② Level 1 - Proposed
1 : 50

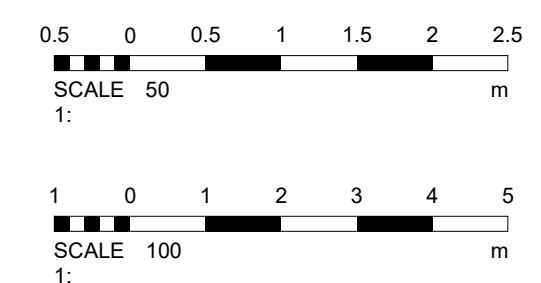

2	Revised Elevation	06/02/2024	TP
1	Revised Design	17/01/2024	TP
No.	Description	Date	Initial

PROJECT			
12 Hillingdon Road			
TITLE			
Proposed Plans and Elevations			
STATUS			
DESIGN			
DRAWN BY		SCALE (@ A1)	
TP		As indicated	
DATE		14/12/2023	
PROJECT NUMBER		DRAWING NUMBER	
GSS23149.2		003	
REV			2
www.goldsketch.co.uk		info@goldsketch.co.uk	
0161 792 9595			
NOTES © COPYRIGHT. ALL RIGHTS RESERVED. NO PARTING MAY BE REPRODUCED WITHOUT PRIOR WRITTEN CONSENT. DRAWING TO BE USED FOR THE STATOR INDICATED ONLY. ALL DIMENSIONS ARE SETTING OUT DIMENSIONS. BE CHECKED AND CONFIRMED ON-SITE. ANY DISCREPANCIES TO BE REPORTED TO THE CLIENT IMMEDIATELY. THIS DRAWING IS THE PROPERTY OF GOLD SKETCH. IT IS TO BE USED FOR THE PROJECT ONLY. IT IS NOT TO BE REPRODUCED OR USED FOR ANY OTHER PROJECT WITHOUT THE WRITTEN CONSENT OF GOLD SKETCH. ALL DIMENSIONS ARE IN MILLIMETERS (UNLESS OTHERWISE STATED).			