




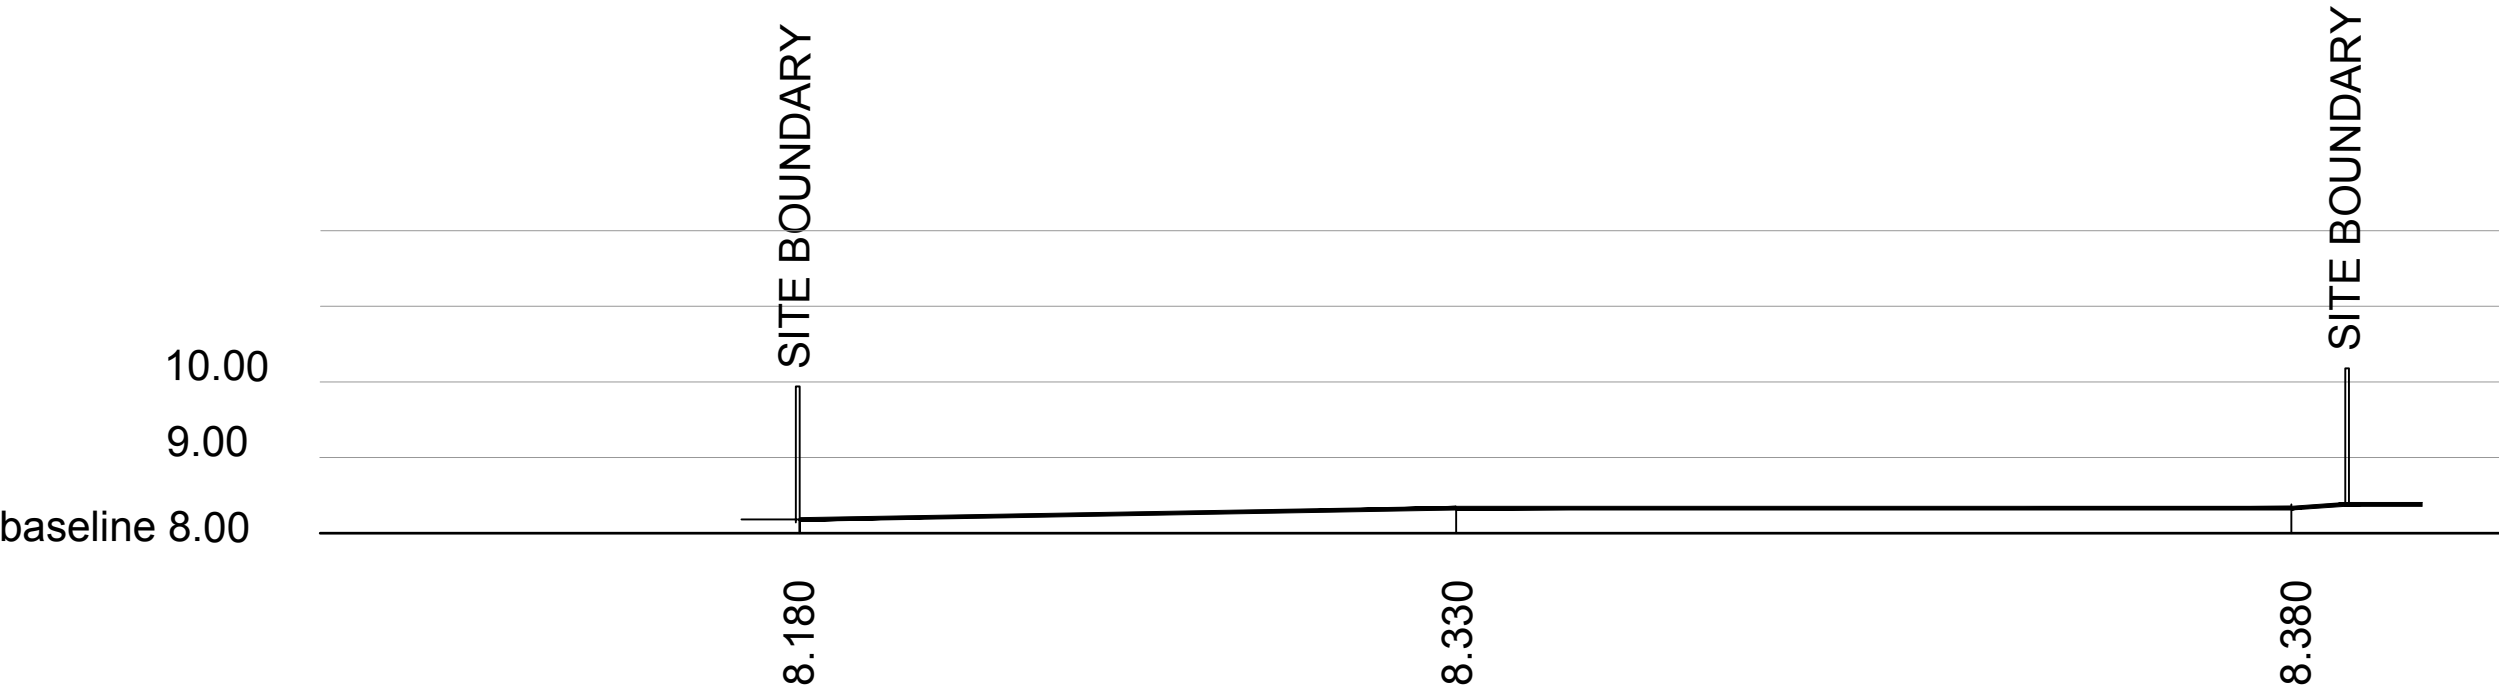

SECTION AA Existing

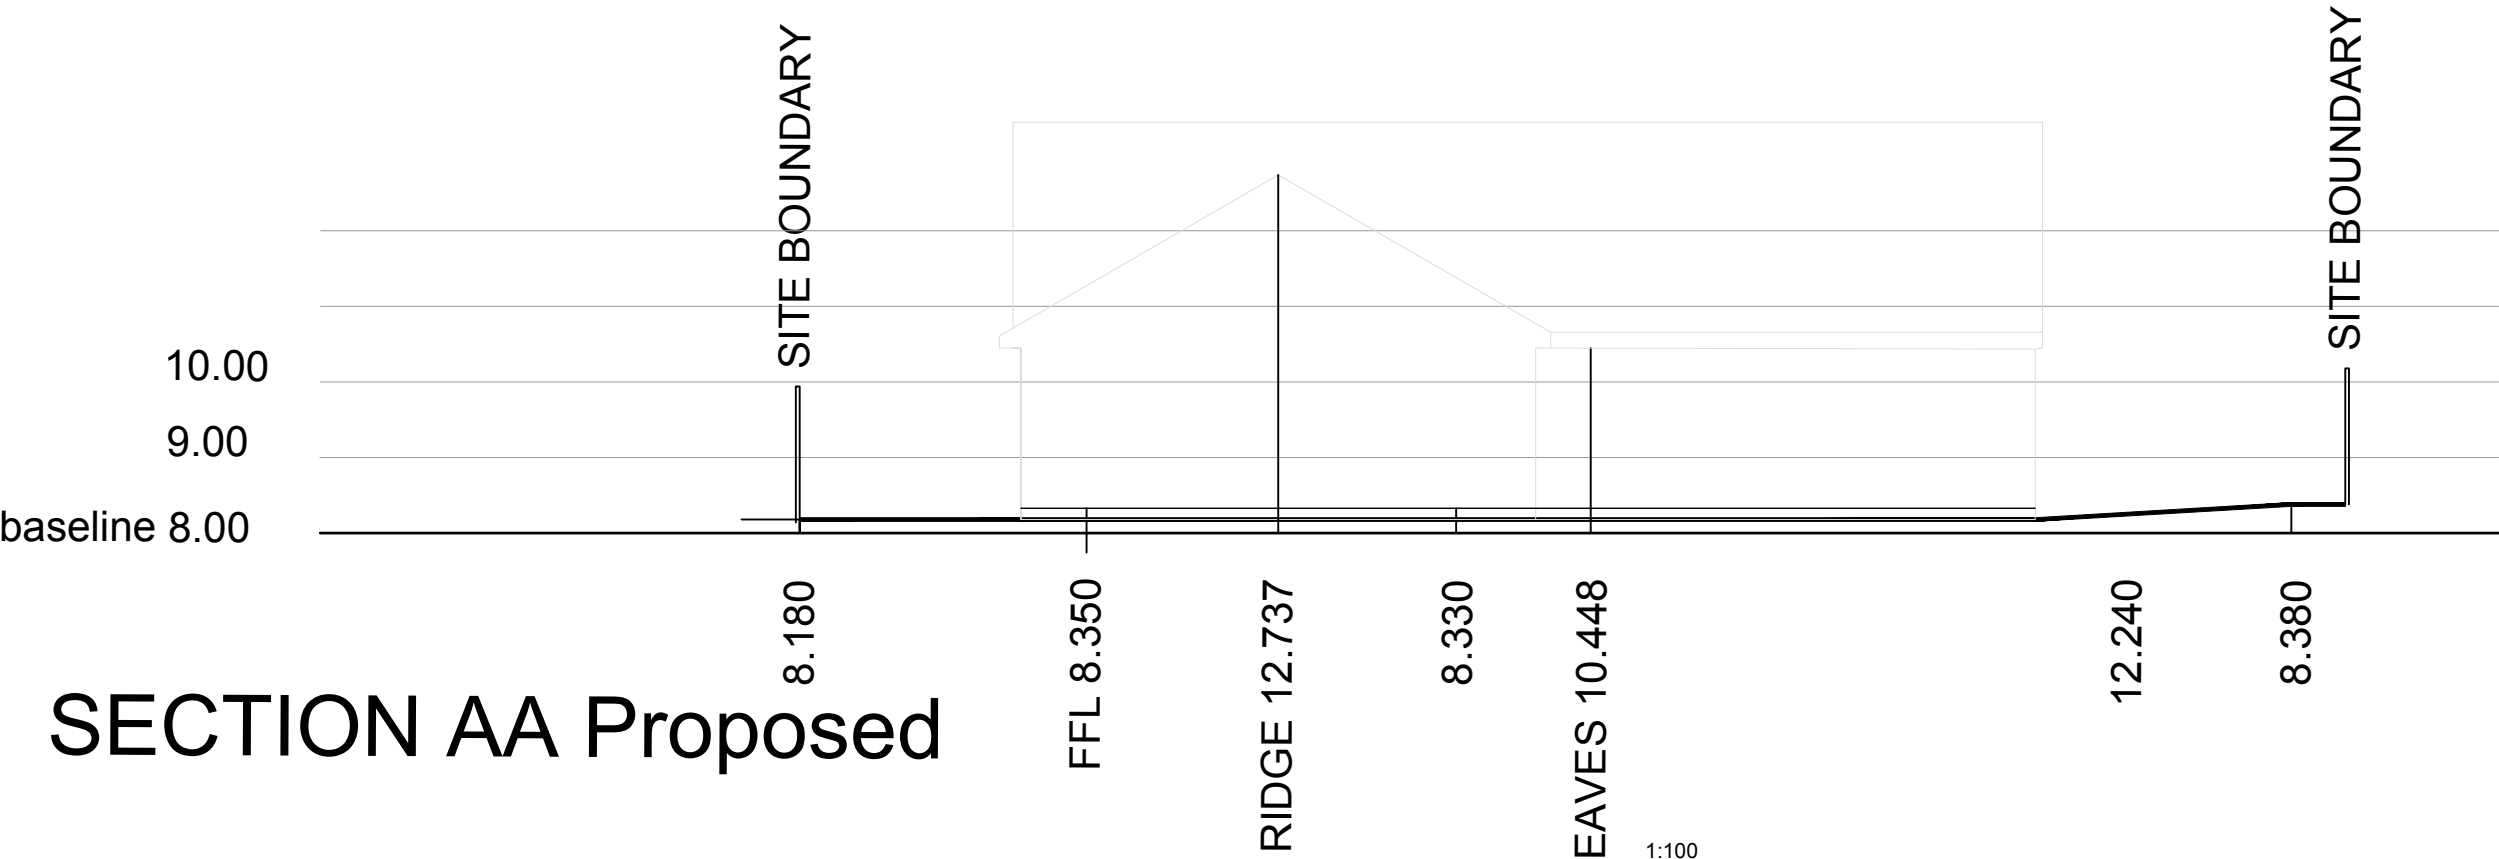

SECTION AA Proposed

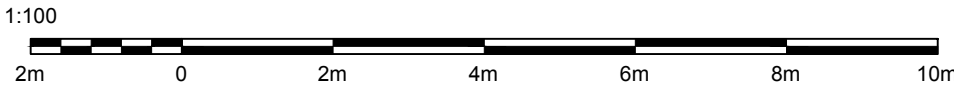

All levels and dimensions must be checked on site by contractor prior to commencement of works. Any variations must be reported to the client.

All information hereon in is the copyright of the designer. Copying in full or in part is forbidden without the written permission from the designer.

Client	Mr Moghimi	Revision	
Project	New Dwelling:- Land between 9 & 11 Carrisbrook Rd		
Title	Proposed Sections	Drawing Number	8336-04
Design Scale	1:200 α3		

M A H E
Architecture