
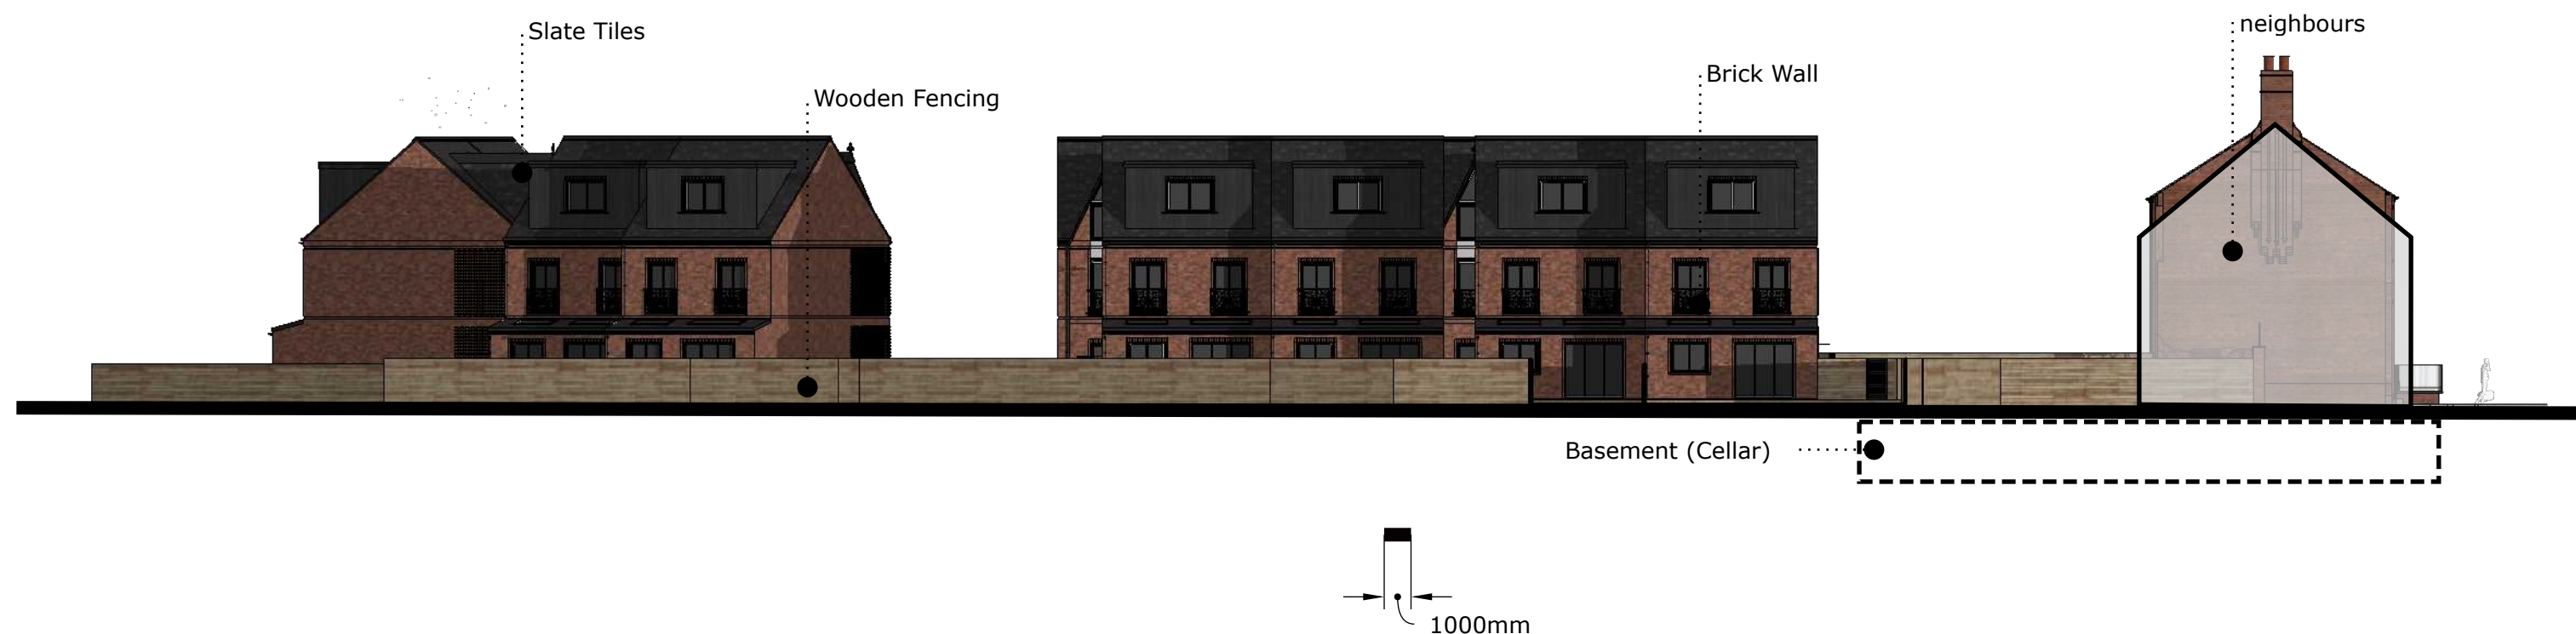


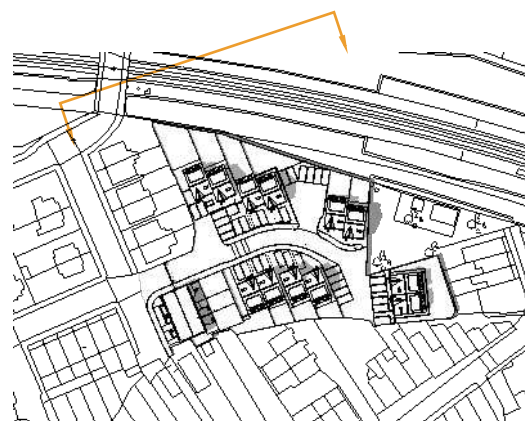

Street Scene C - As Proposed

F	Scheme design updates	EJG/II	22/03/22	 HOWARD & SEDDON A.R.I.B.A. CHARTERED ARCHITECTS 64 WASHWAY ROAD SALE, CHESHIRE, M33 7RE TEL NO. 0161 - 973 8296 FAX NO. 0161 - 962 3485 E-MAIL : ADMIN@HOWARDANDEDSON.CO.UK	Project PROPOSED RESIDENTIAL DEVELOPMENT LAND TO REAR OF EARL STREET PRESTWICH M25 1GQ	Title Street Scene C - As Proposed	Drawn EGJ/II	DRG no. 14,347
E	Scheme design updates	E2 sixth ISSUE	EJG/II 15/03/22				Date 30/06/22	
D	Scheme design updates		EJG/II 9/12/21		Scale 1:240(A3)		Amendment G	
C	Scheme design updates		EJG/II 21/06/21					
B	Scheme design updates		EJG/II 16/06/21					
A	Scheme design updates	VK	25/05/21		Client Mr. MEDHDI YAZDANPANA			
Rev	DESCRIPTION	By	Date					