
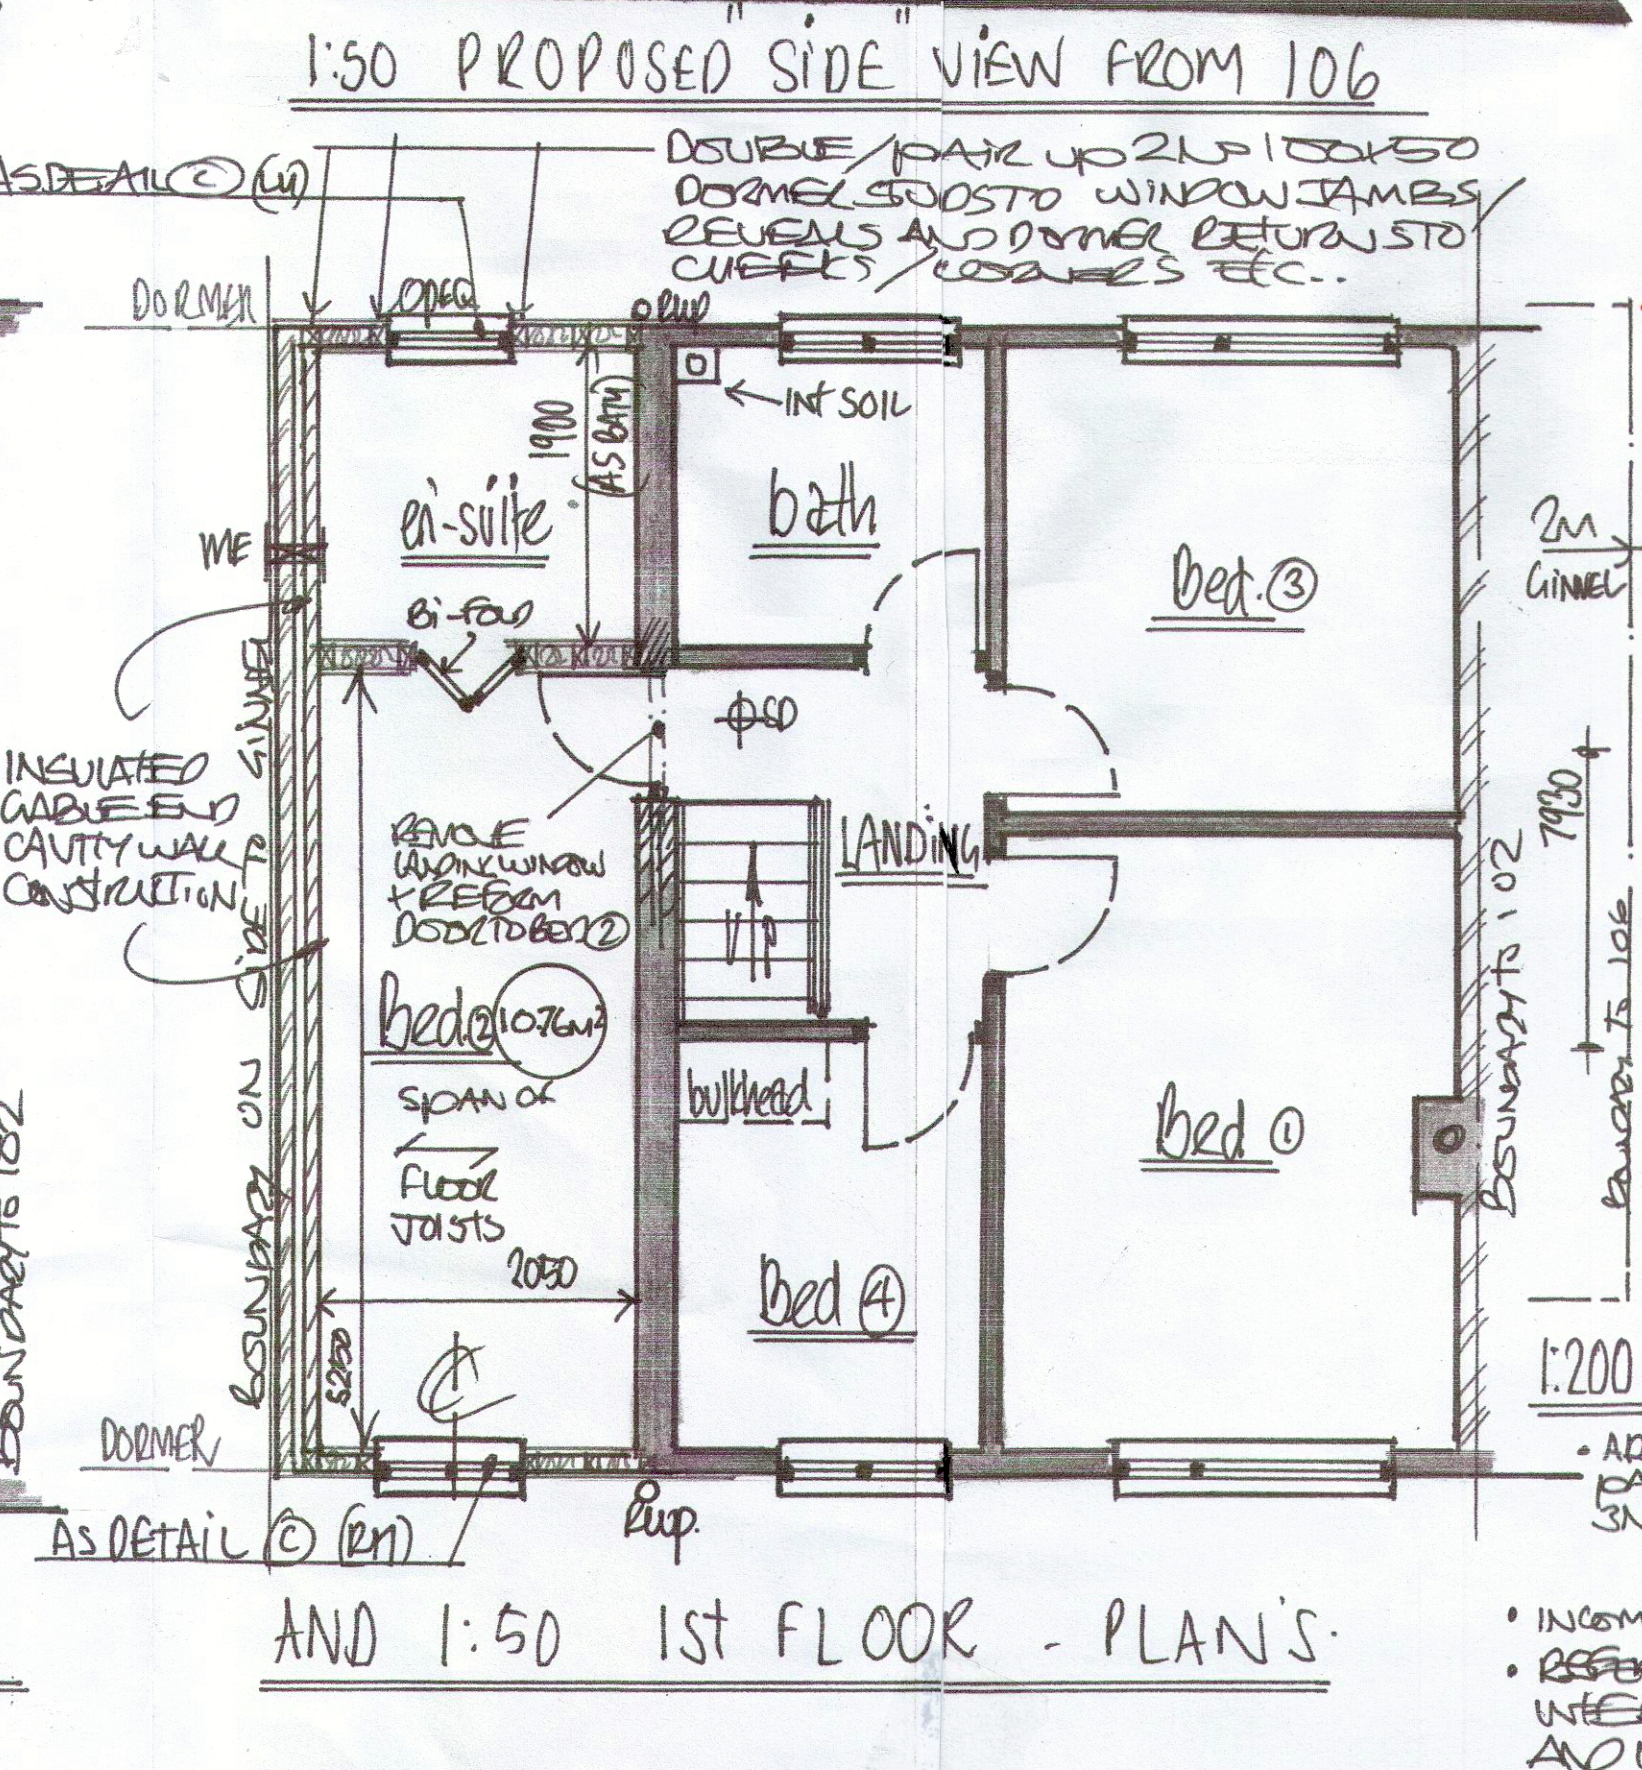
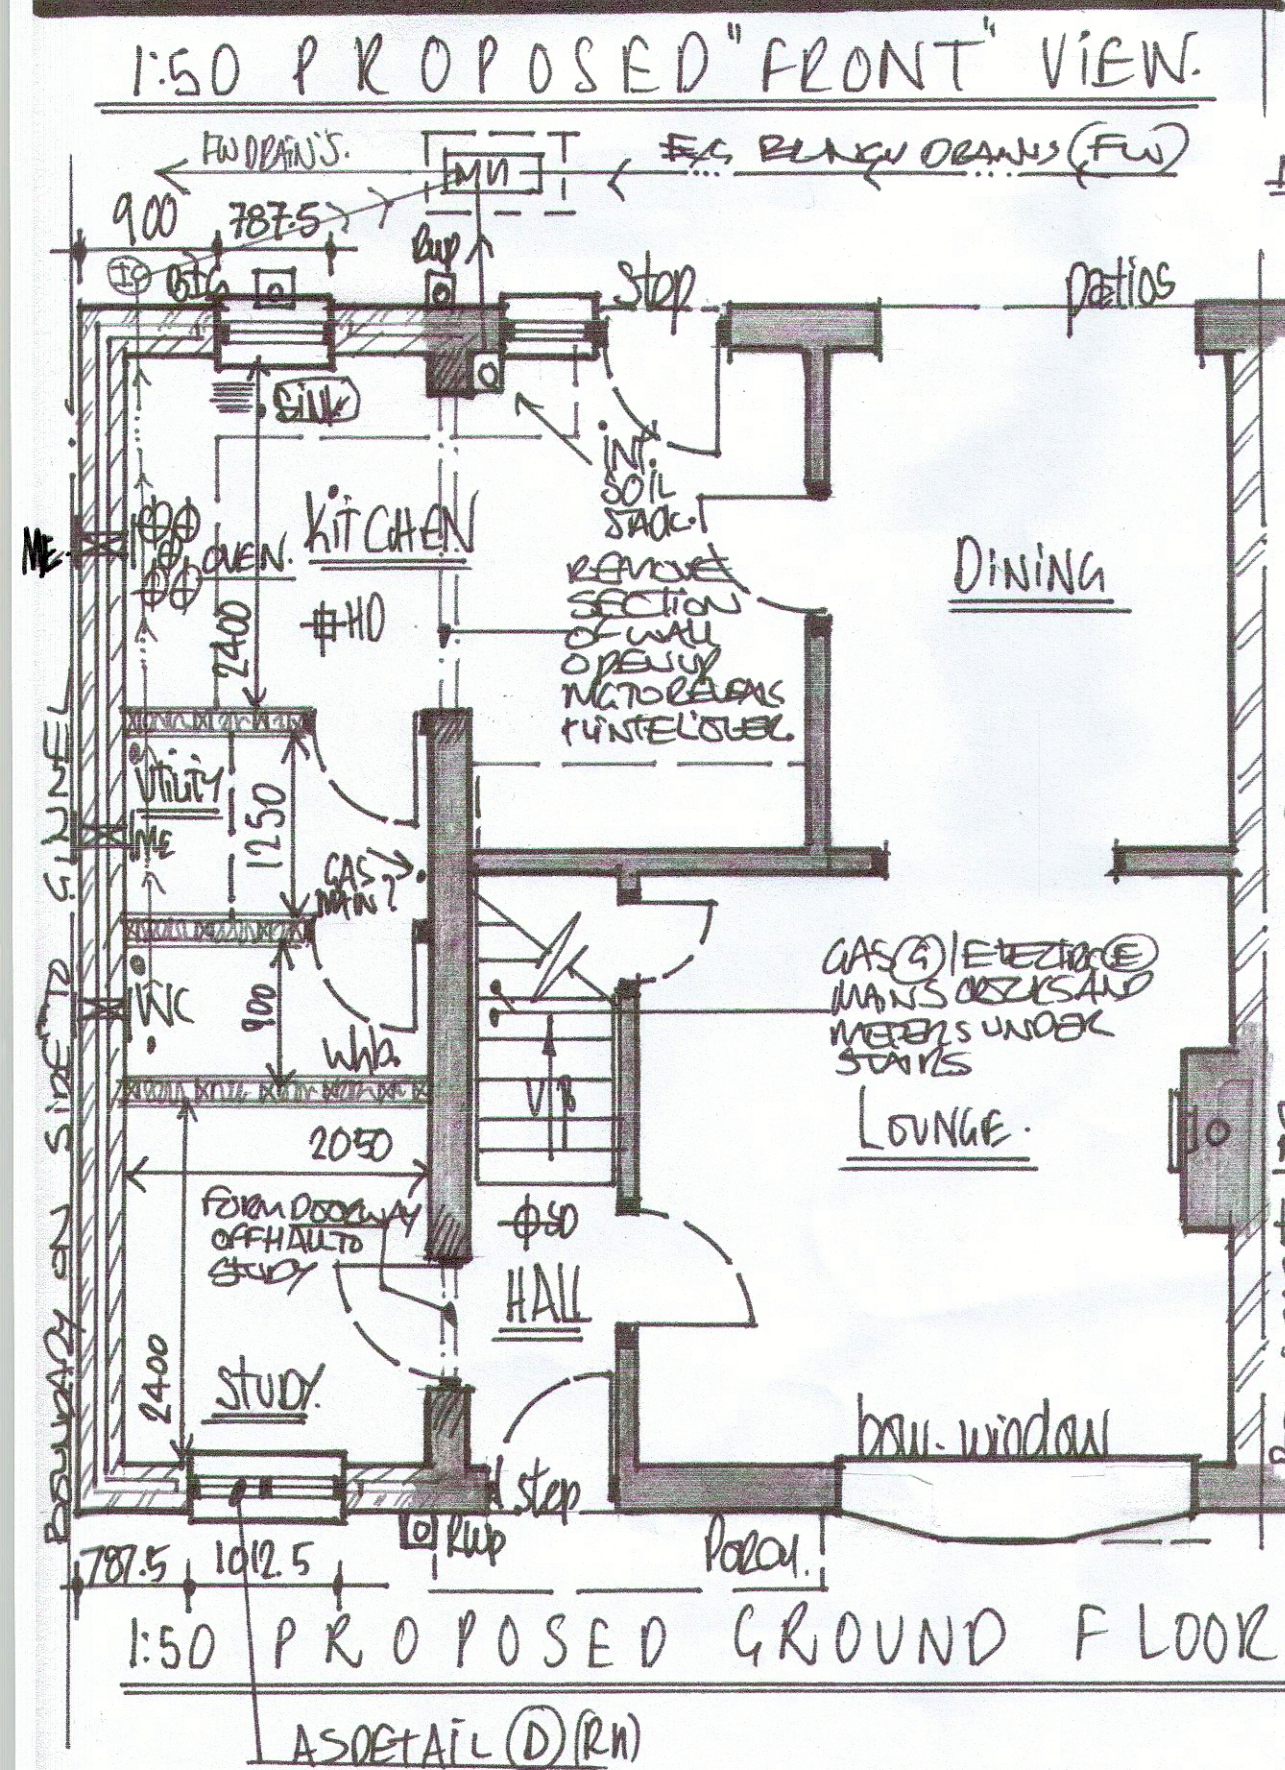
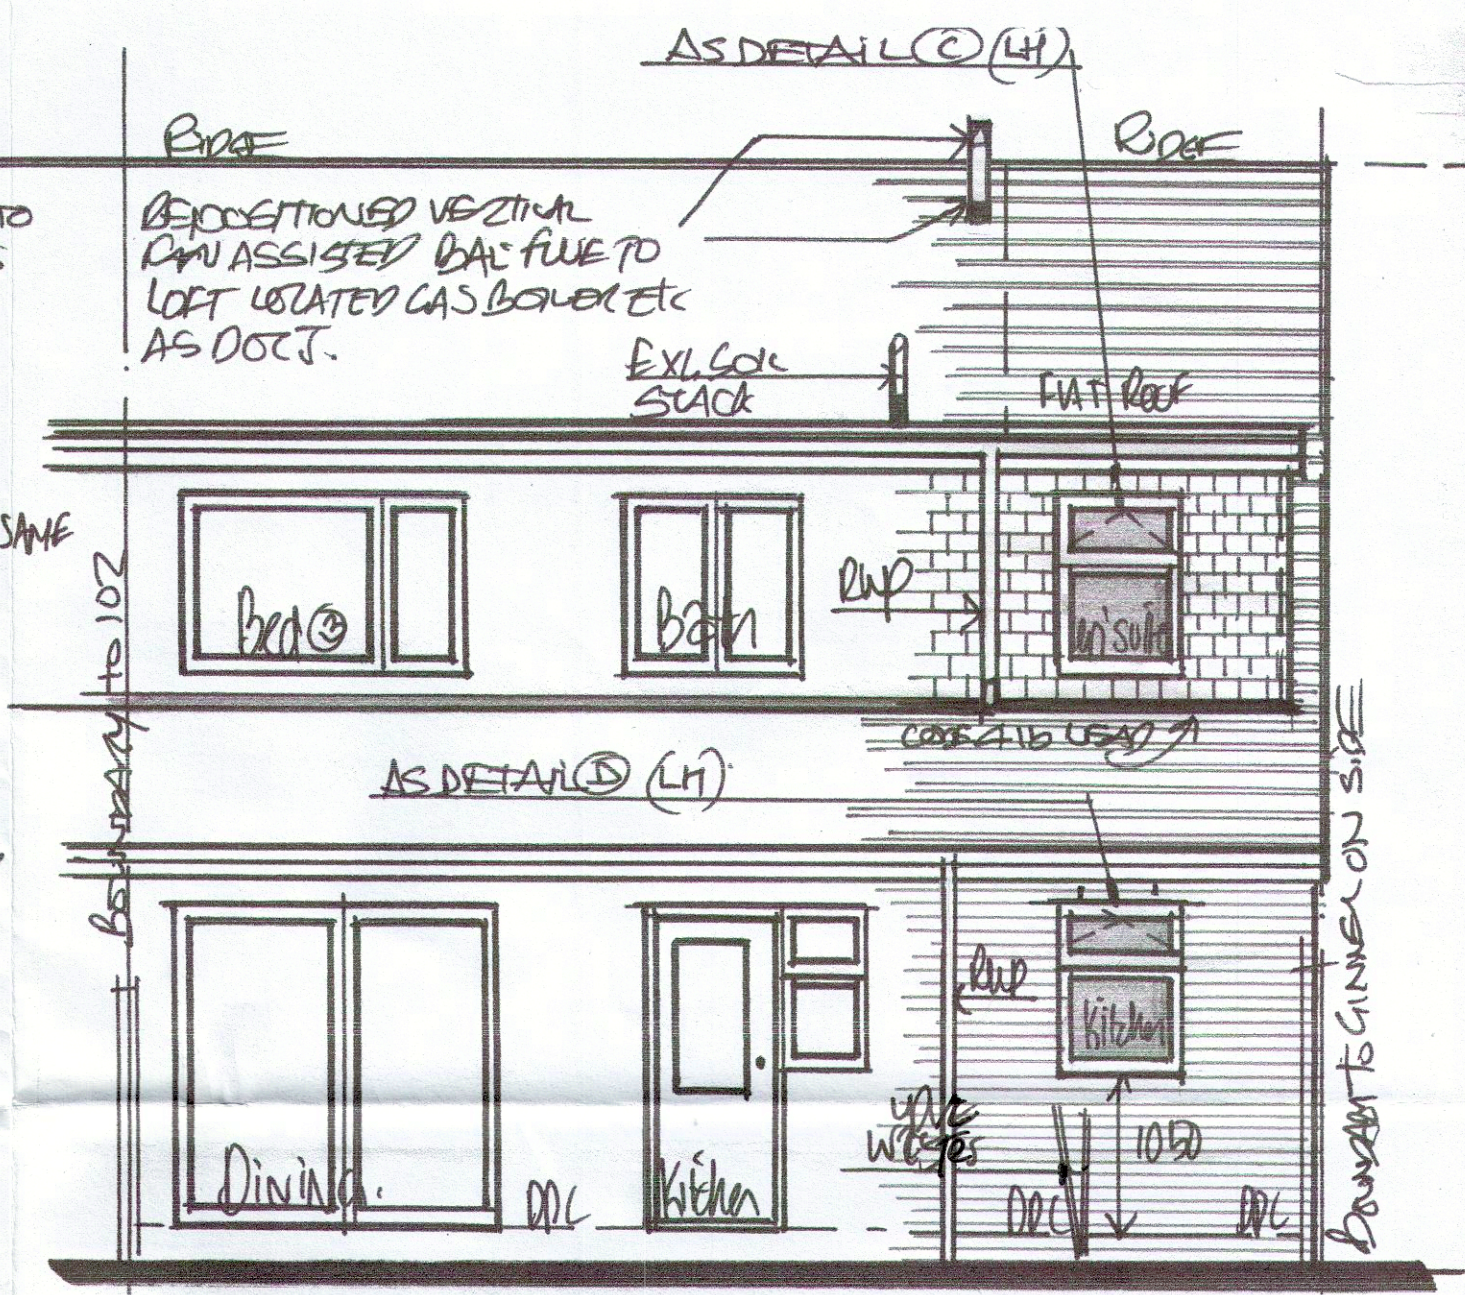
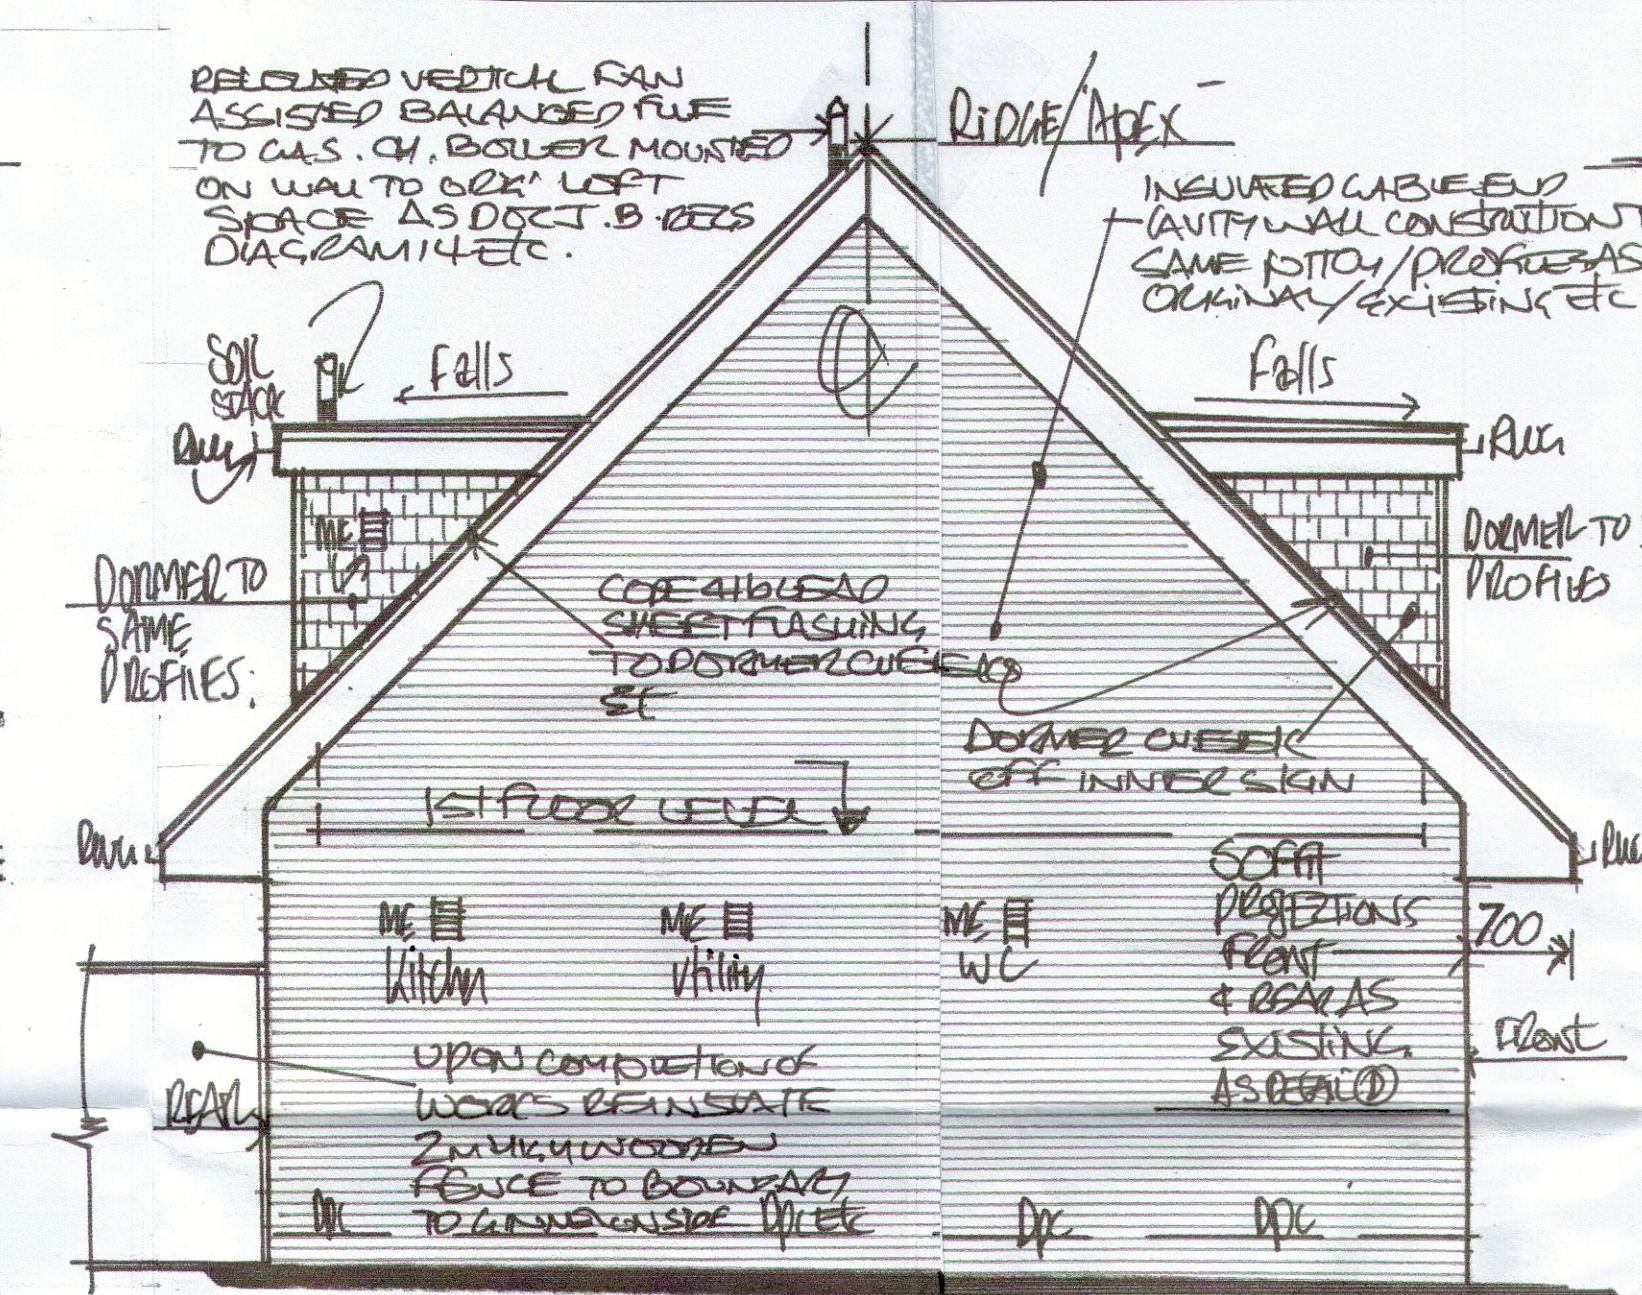


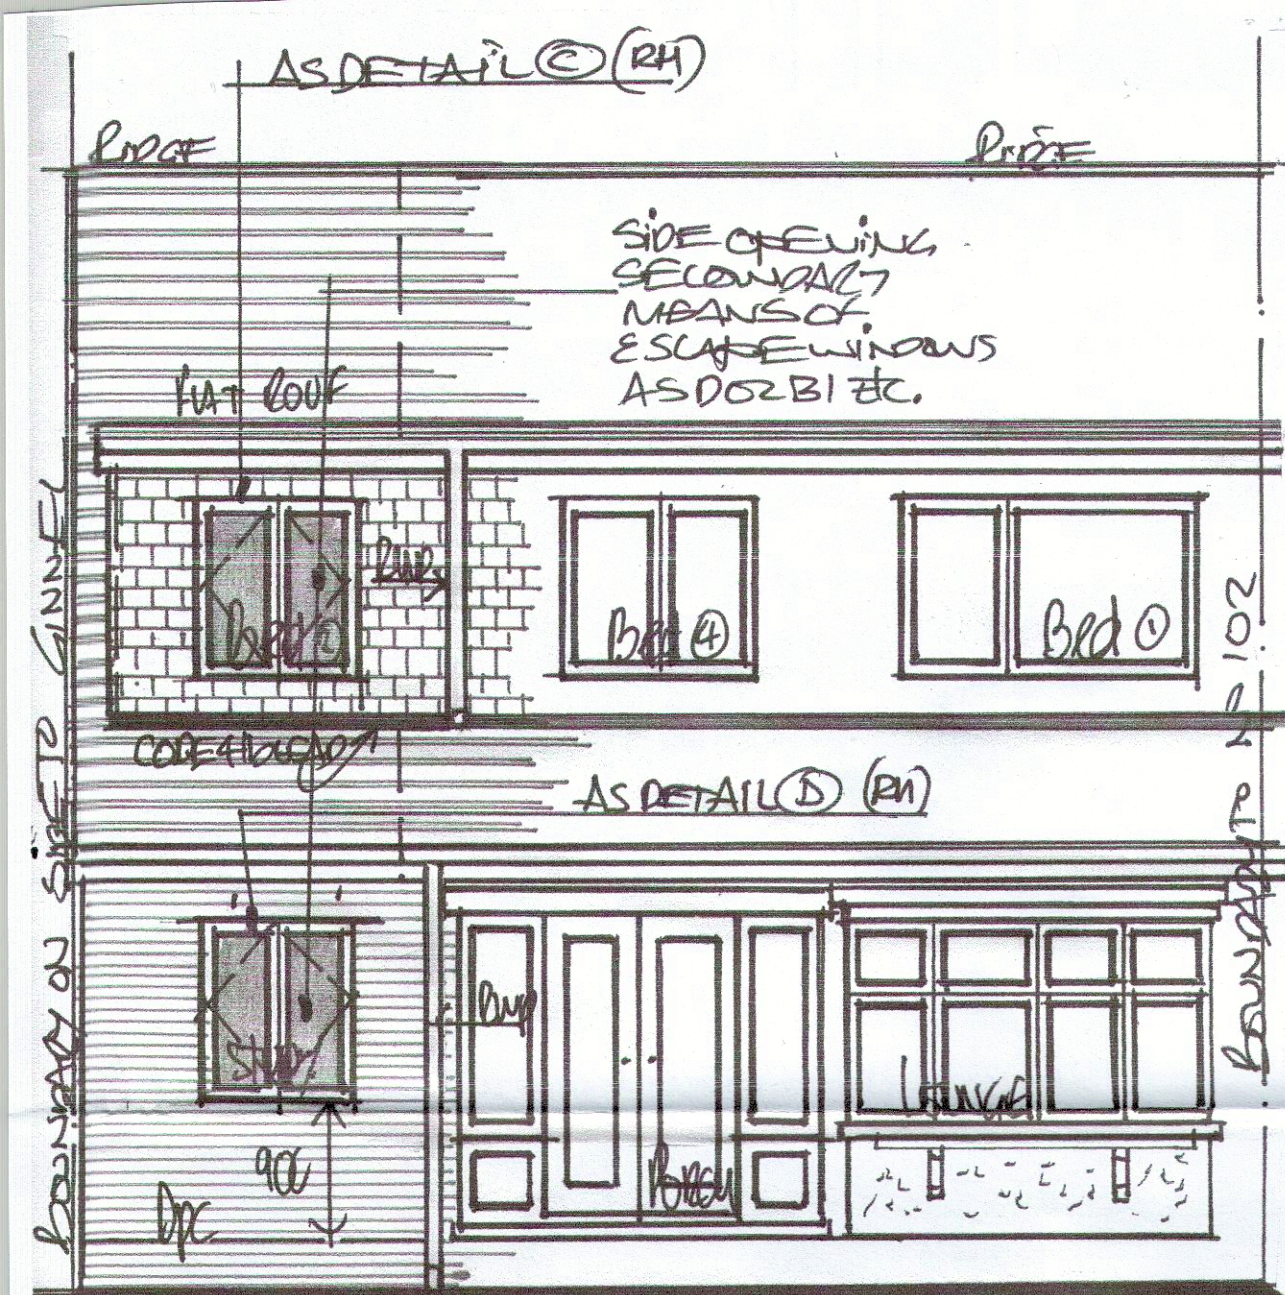

ADDITIONAL INT FLOOR AREA'S :- M<sup>2</sup>.

|                          |             |         |
|--------------------------|-------------|---------|
| STUDY                    | 2.05 x 2.4  | = 4.92  |
| WC                       | 2.05 x 0.9  | = 1.845 |
| UTILITY                  | 2.05 x 1.23 | = 2.56  |
| KITCHEN                  | 2.05 x 2.40 | = 4.92  |
| BED                      | 2.05 x 5.25 | = 10.76 |
| EN-SUITE                 | 2.05 x 1.90 | = 3.90  |
| EXTRA - INT FLOOR AREA'S |             | 29.12   |

B DECS TAB A CAT 2

PROPOSED TWO STOREY EXTENSION TO SIDE OF SEM-DETACHED DORMER BUILDING TO SAME PROFILE AS EXG INC FRONT & REAR CORNERS ETC...

MATERIALS

- PAGE BRICKS TO GUTTER WALLS TO MATCH
- UTLITIES (10"x6") TO CAP DORMER(S) -
- SMOOTH WOOD INTERLOCKING ROOF TILES
- FAT ROOFED DORMERS FRONT & REAR

GENERAL NOTES

- CREATE SAME FLOOR LEVELS AS EXG
- REROUTE BALANCED FUE TO LOFT LOCATED GAS CENTRAL HEATING BOILER VERTICALLY AS DET. J. DIAGRAM 14 TO SUITE
- PROPOSAL SUBJECT TO LOCAL AUTHORITY HOUSEHOLD PLANNING APPROVALS AND LABO. BUILDING REGULATIONS CONSENT ETC.

1:200 PROPOSED BLOCK PLAN

ADAPTED OFF ROAD PARKING FOR AT LEAST 300 SPACES @ FRONT

INCOMING GAS, ELECTRIC AND WATER MAINS TO PROPERTY TO BE LOCATED

REFER TO A4 CONSTRUCTION NOTES/SPECIFICATION FOR INTERNAL INSTALLATIONS TO BOTH GROUND AND 1ST FLOOR AREAS ETC..

D R G N<sup>o</sup> 2