


The builder must check the site and the approved drawings before commencing the works and must take any working measurements as necessary. Any discrepancy in the drawing must be reported to the client .

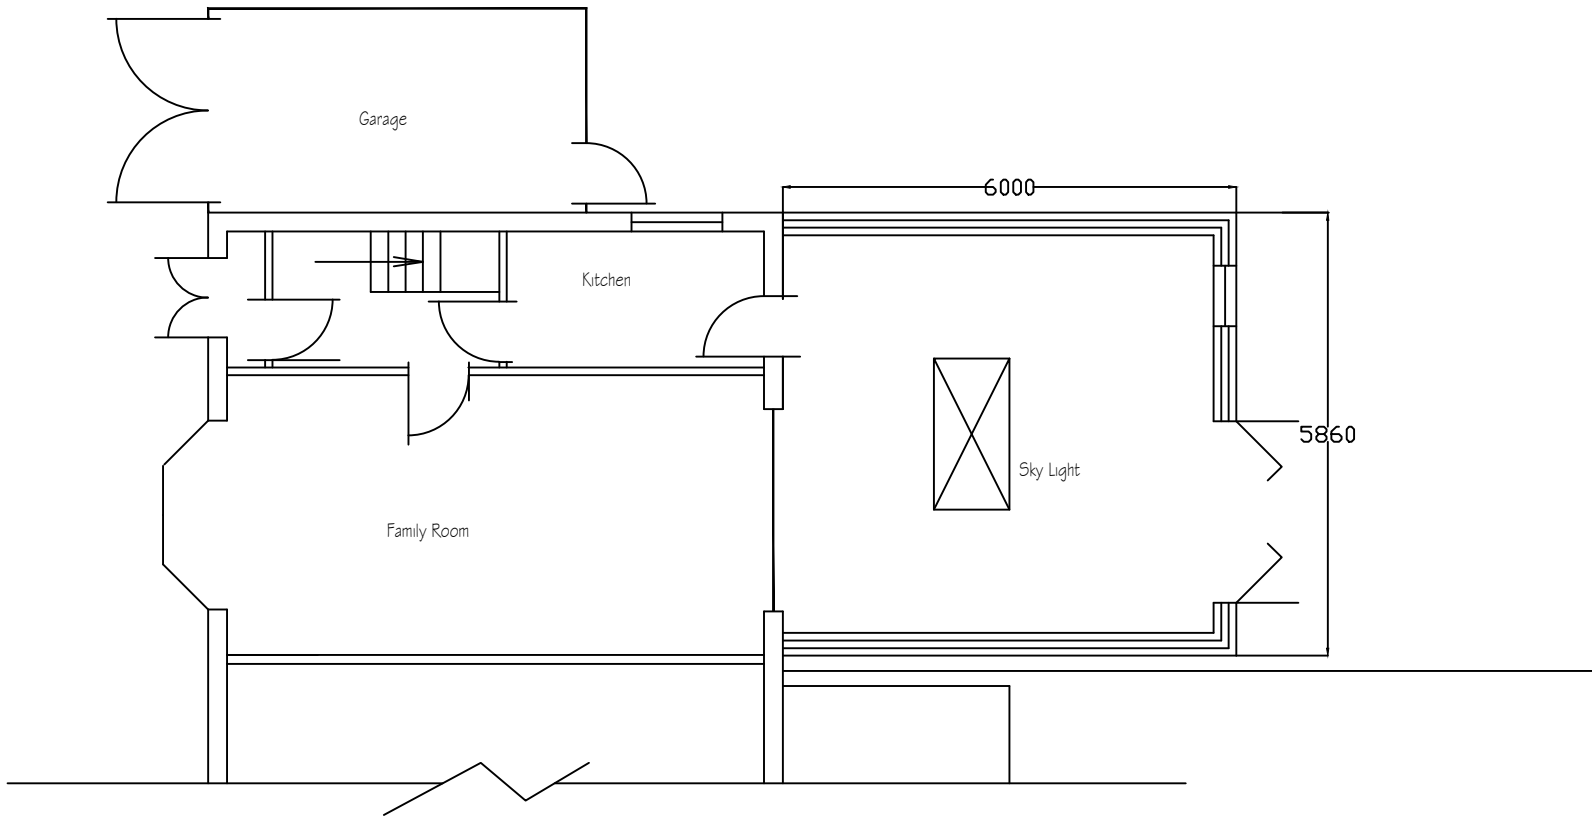

Proposed Plan

REVISION			
no.	date	description	initial
H S H Engineering Design Services Ltd 428 Cheetham Hill Road Cheetham Manchester M8 9LE, UK 0161 7956385, 07940197 333			
project title	Proposed ground floor extension at the rear to create a habitable room .		
client	Mr Sandeep Kumar Mrs Seema Rani		
dwg. title	Proposed Plan		
dwg. no.	sheet no.	scale	job no.
03		1:100 @ A3	
52 Oaklane Whitefield M45 8ET			
drawn by.	checked by.	approved by.	date
TZ		-	June 2021