




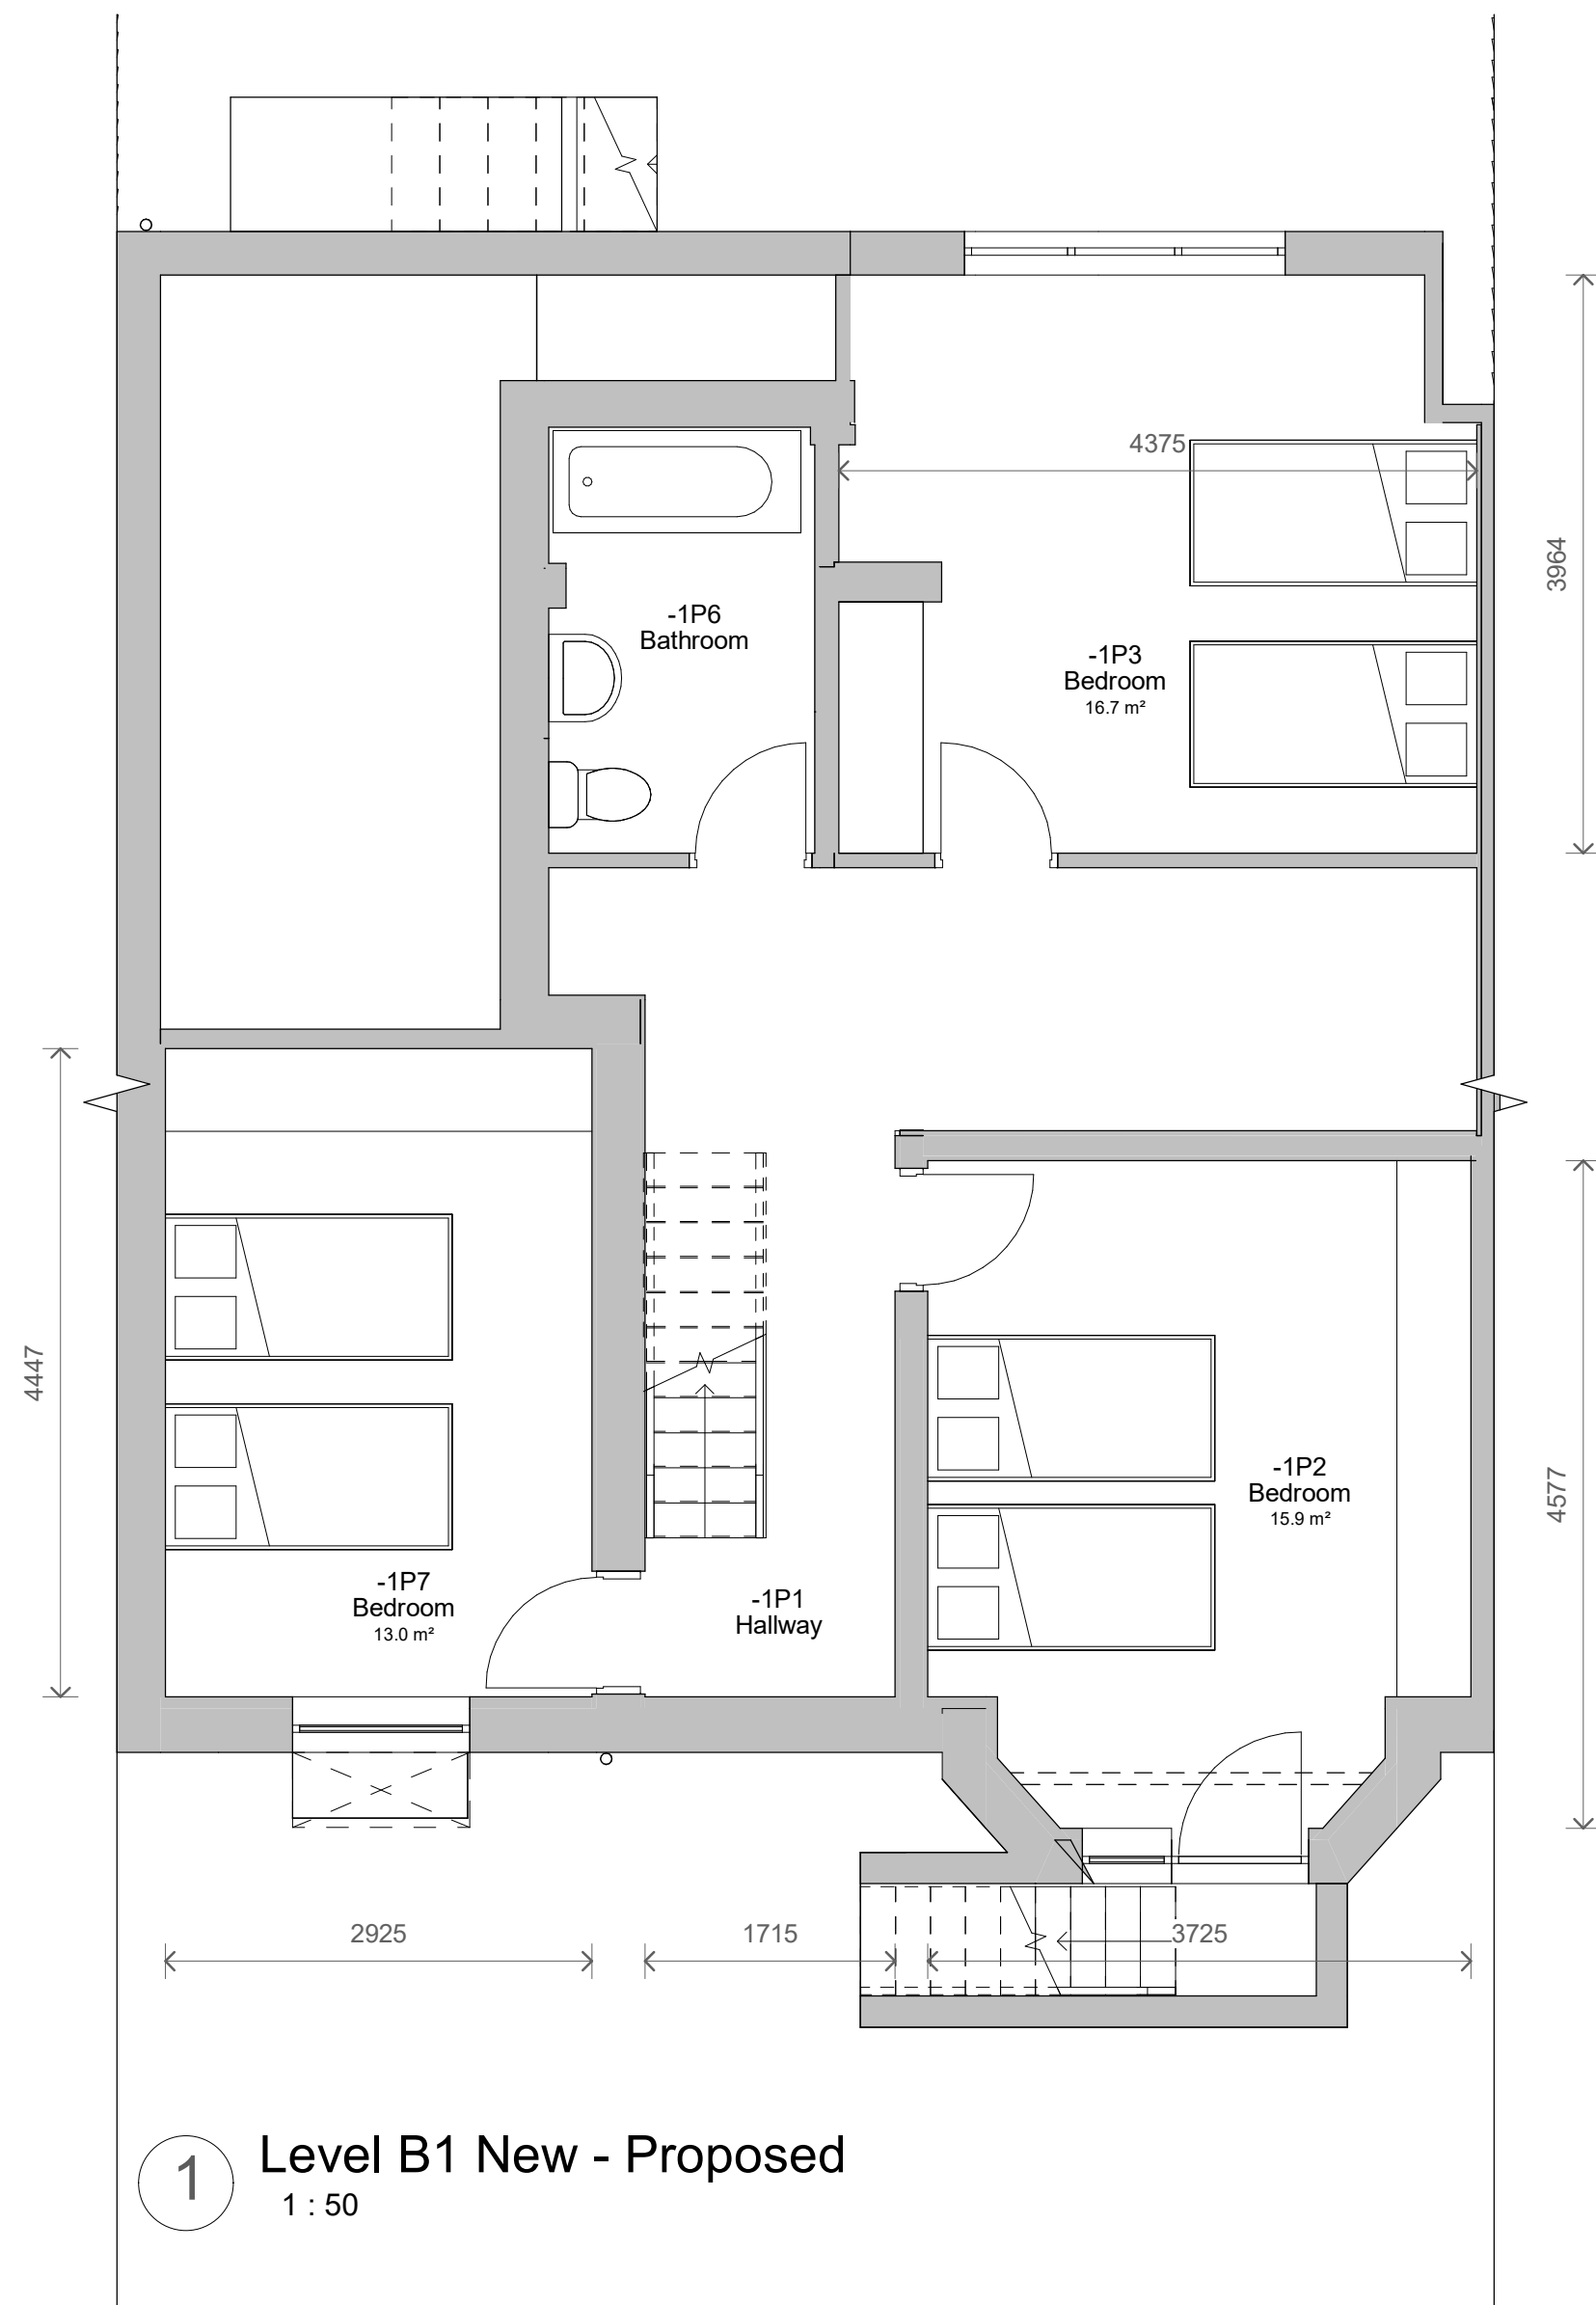


1 Level B1 New - Proposed
1 : 50

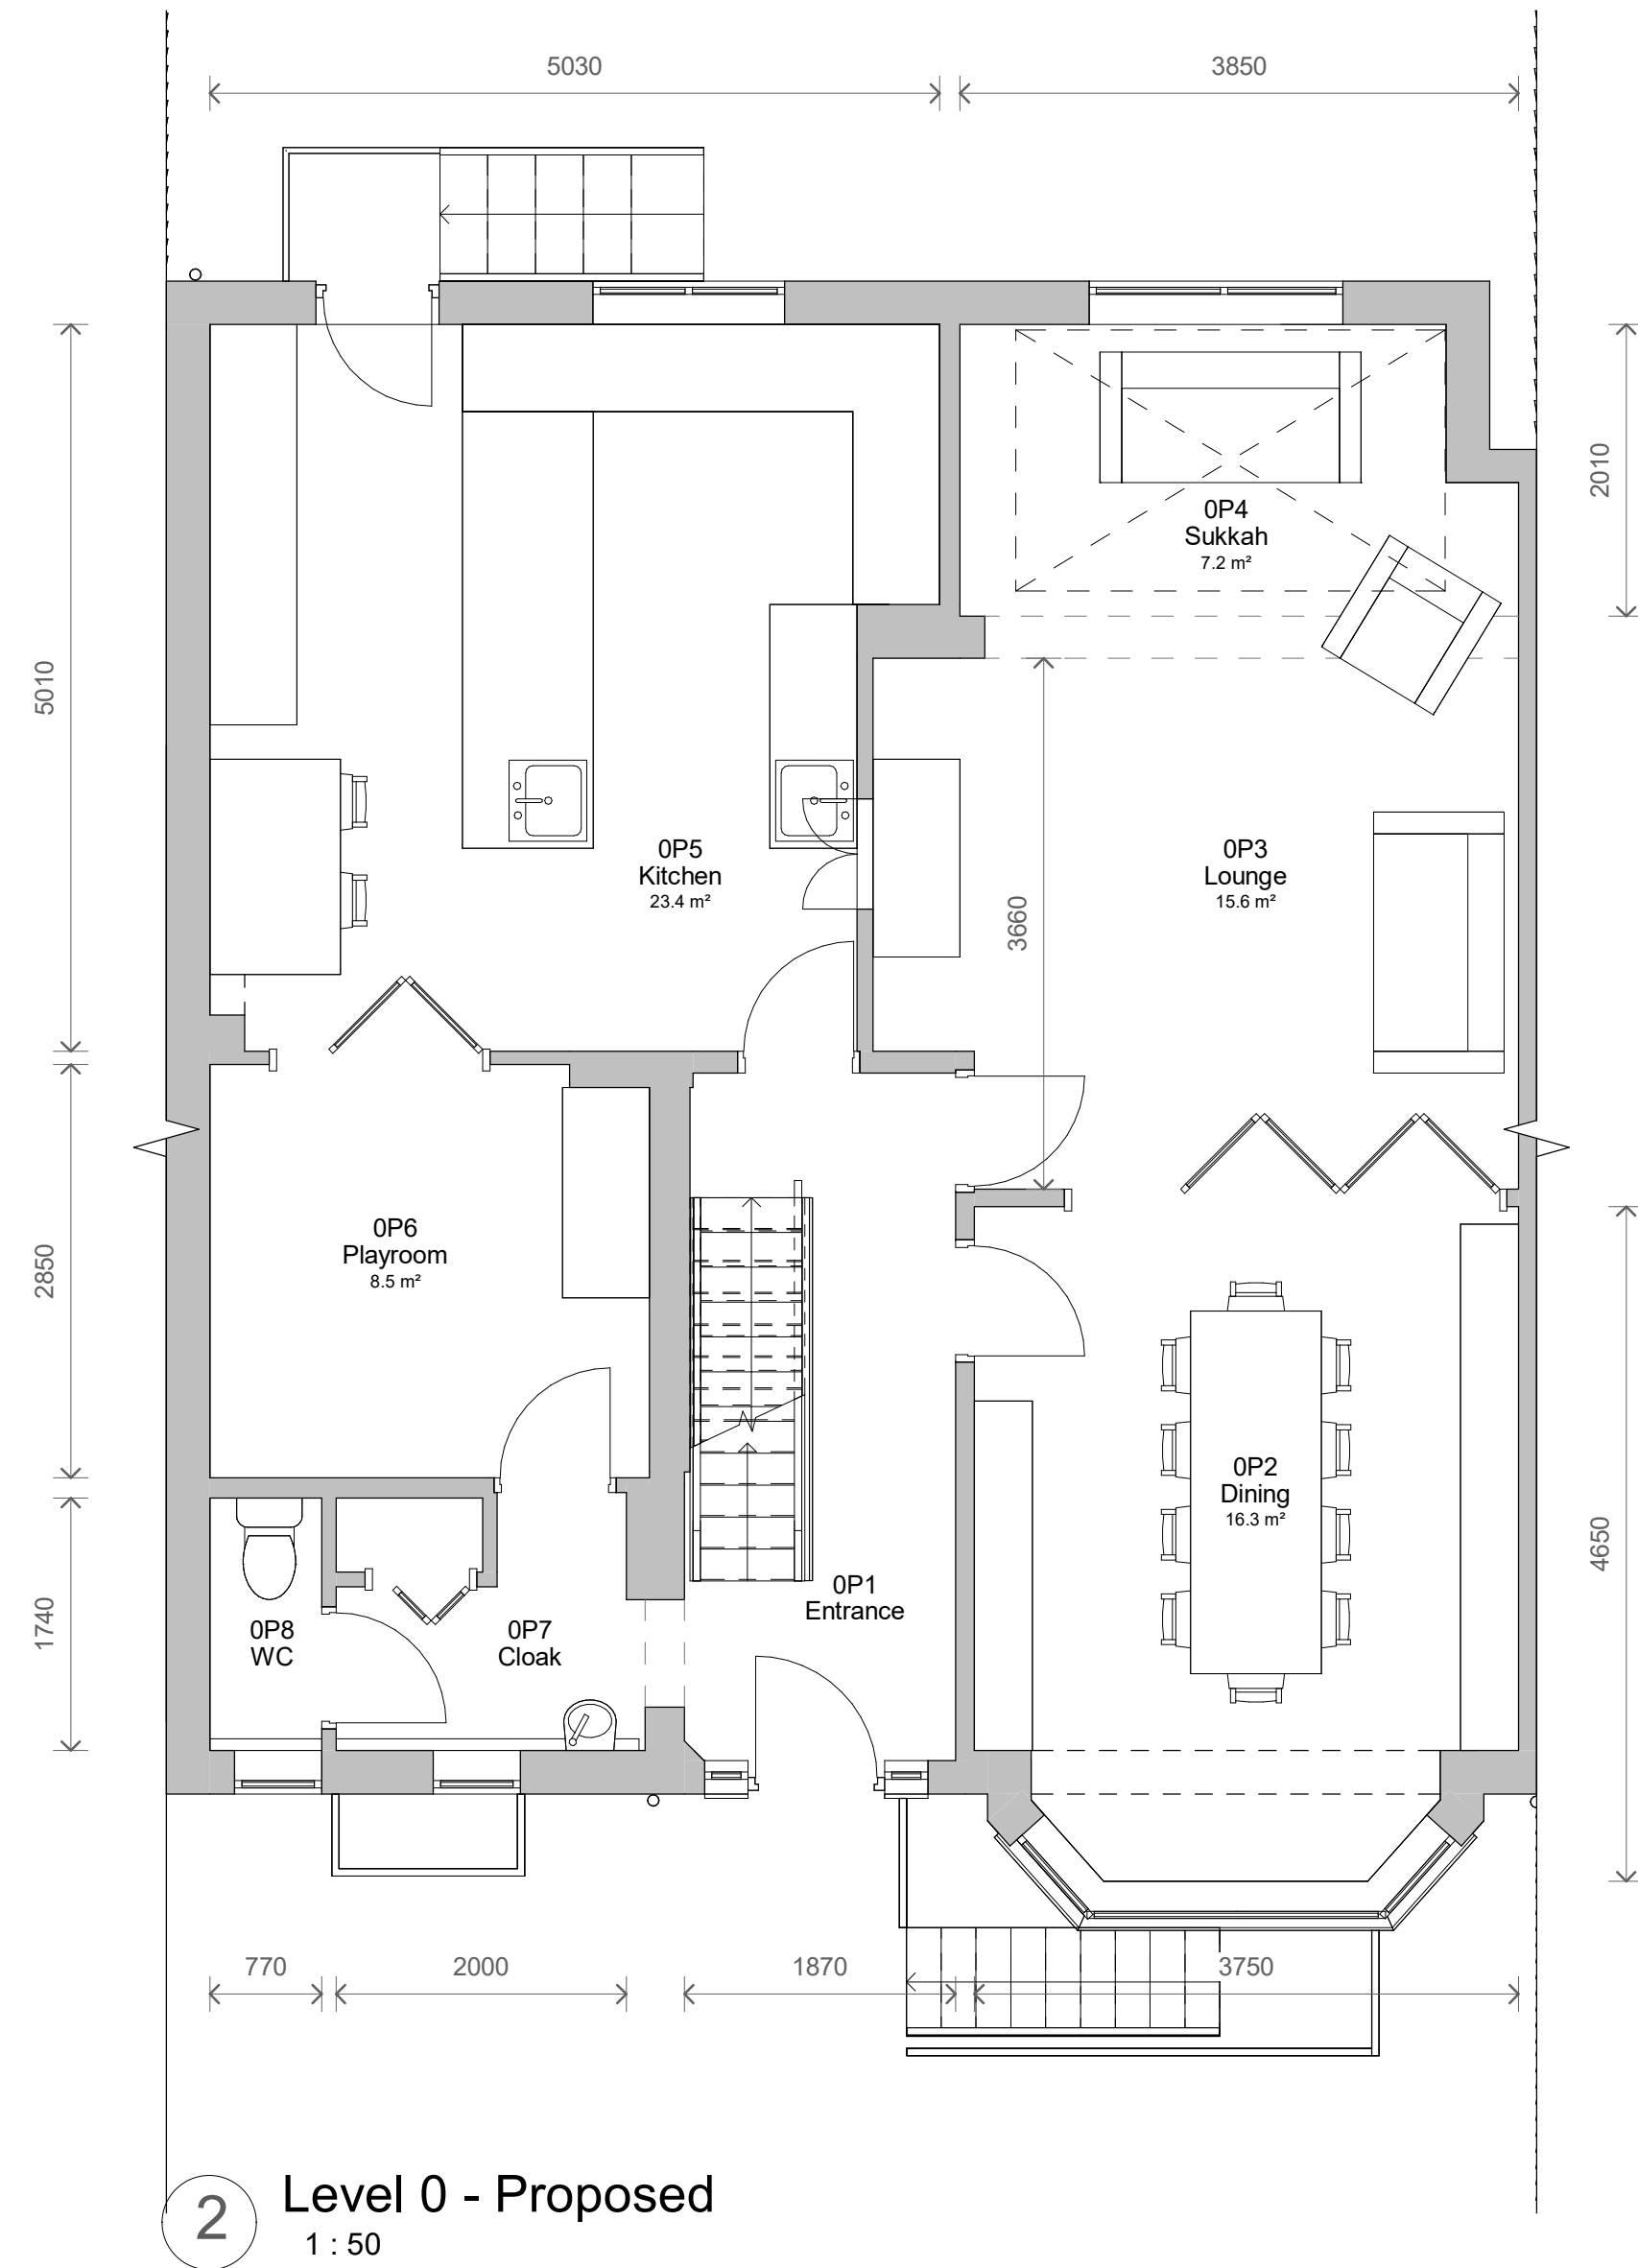

2 Level 0 - Proposed
1 : 50

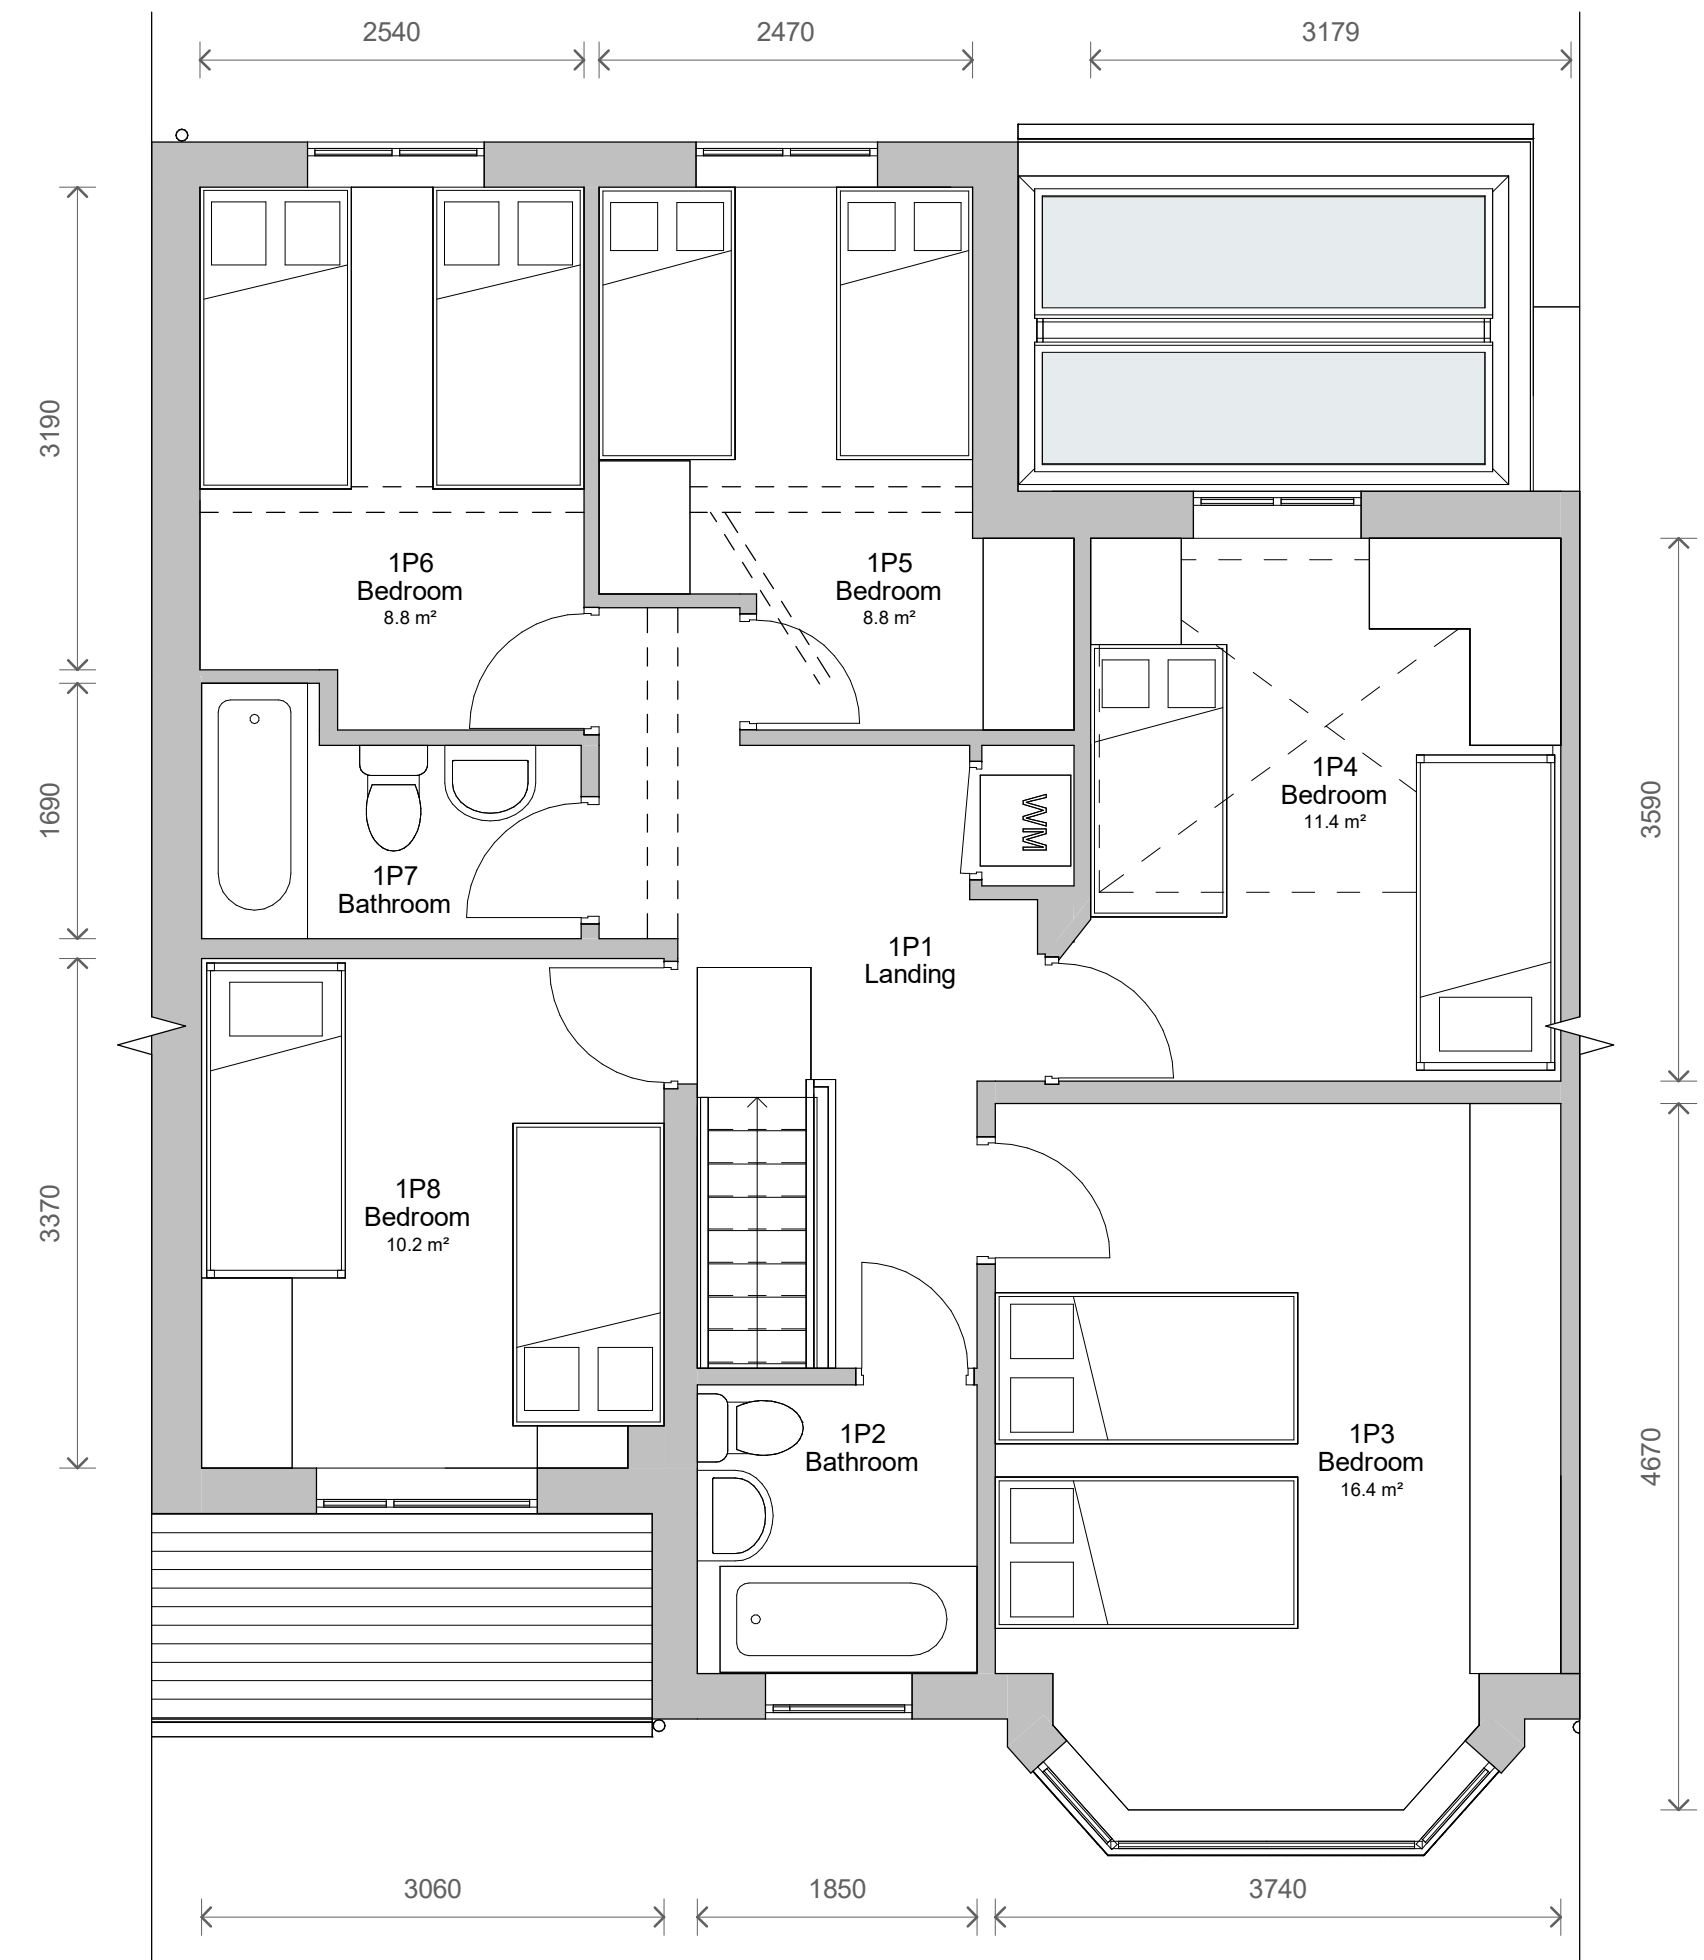

3 Level 1 - Proposed
1 : 50

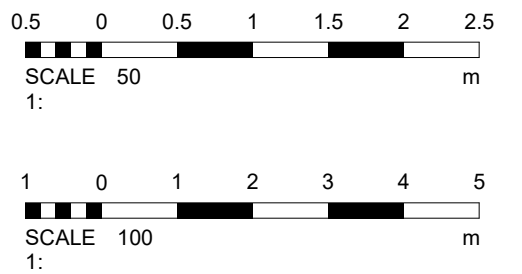


4	Planning - Comments	20/06/2024
3	Clients Comments	07/01/2024
2	Revised Plans	27/12/2023
1	Revised Plans	02/11/2023
No.	Description	Date

PROJECT			12 Mowbray		
TITLE					
Proposed Plans and Elevations					
CLIENT					
Bernstein					
STATUS					
DESIGN					
DRAWN BY		DATE		SCALE (@ A1)	
SG		18/09/2023		As indicated	
PROJECT NUMBER			DRAWING NUMBER		REV
GSS23088			003		4
GOLD SKETCH					
S T U D I O S					
www.goldsketch.co.uk info@goldsketch.co.uk 0161 792 9595					
NOTES					
© COPYRIGHT ALL RIGHTS RESERVED					
THIS DRAWING MUST NOT BE REPRODUCED WITHOUT PRIOR WRITTEN CONSENT					
DRAWING TO BE USED FOR THE EXACT PURPOSE INDICATED ONLY					
ALL DIMENSIONS ARE TO THE CENTER LINE OF ANY WORK. ALL WORK AND MATERIALS TO BE AS SPECIFIED WITH CURRENT BUILDING					
LEGISLATION, RELEVANT CODES OF PRACTICE AND BRITISH STANDARDS. ALL DIMENSIONS ON THIS DRAWING ARE IN MILLIMETERS UNLESS					
OTHERWISE STATED					



4 Front - Proposed
1 : 100

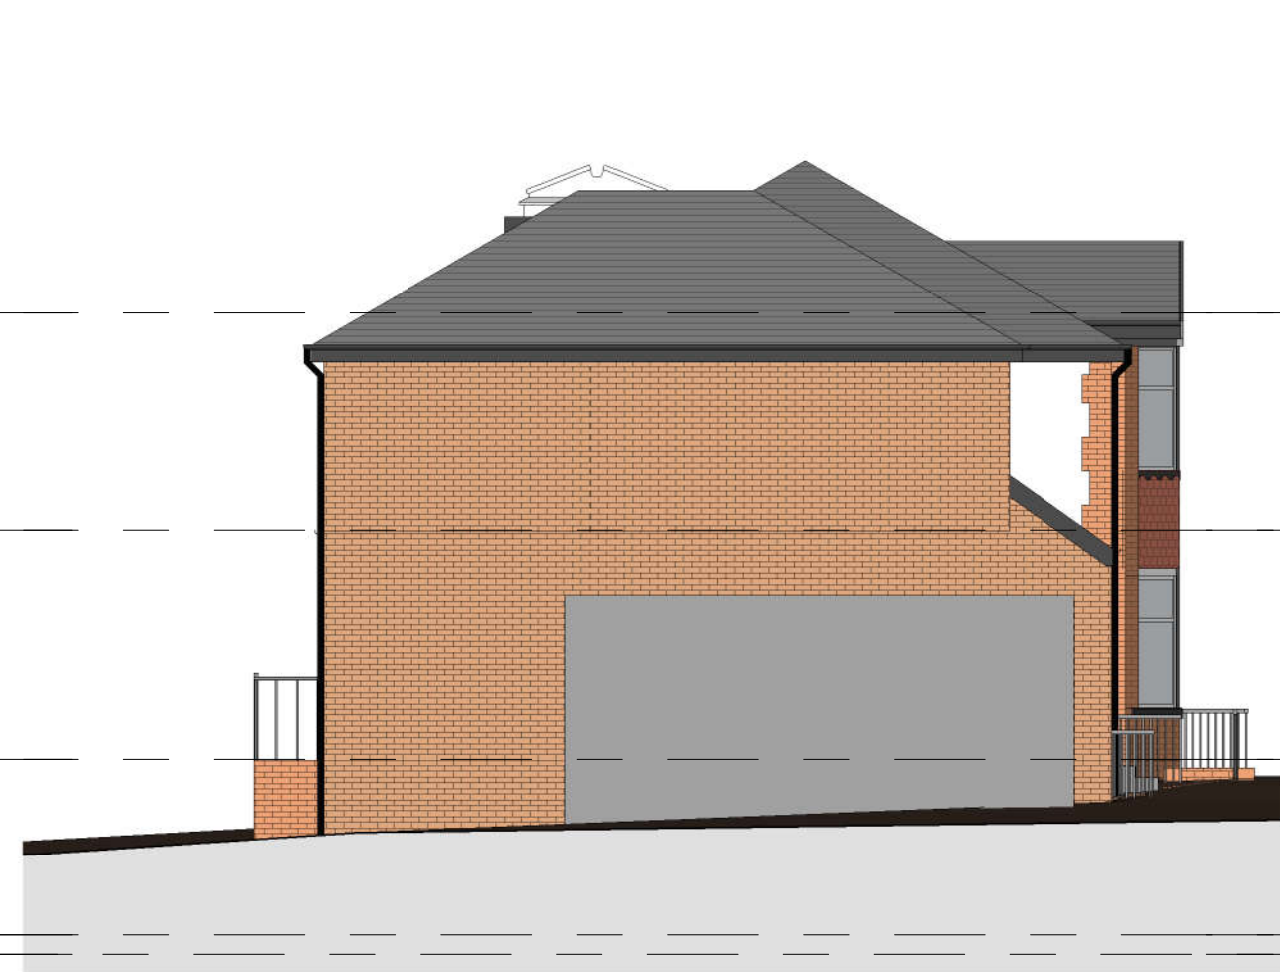

5 Left Side - Proposed
1 : 100



6 Rear - Proposed
1 : 100



7 Right Side - Proposed
1 : 100