


Notes
This drawing is the property of The Intelligent Design Centre Ltd and copyright is reserved by them. This drawing is not to be copied or disclosed by or to any unauthorised persons without the prior written consent of The Intelligent Design Centre Ltd.

Do not scale from this drawing.


All dimensions are to be checked on site prior to construction, manufacture of any components and ordering of materials and equipment.

Any discrepancies are to be reported to the architect for clarification.

All materials and workmanship to be in accordance with the current British Standards and codes of practice.

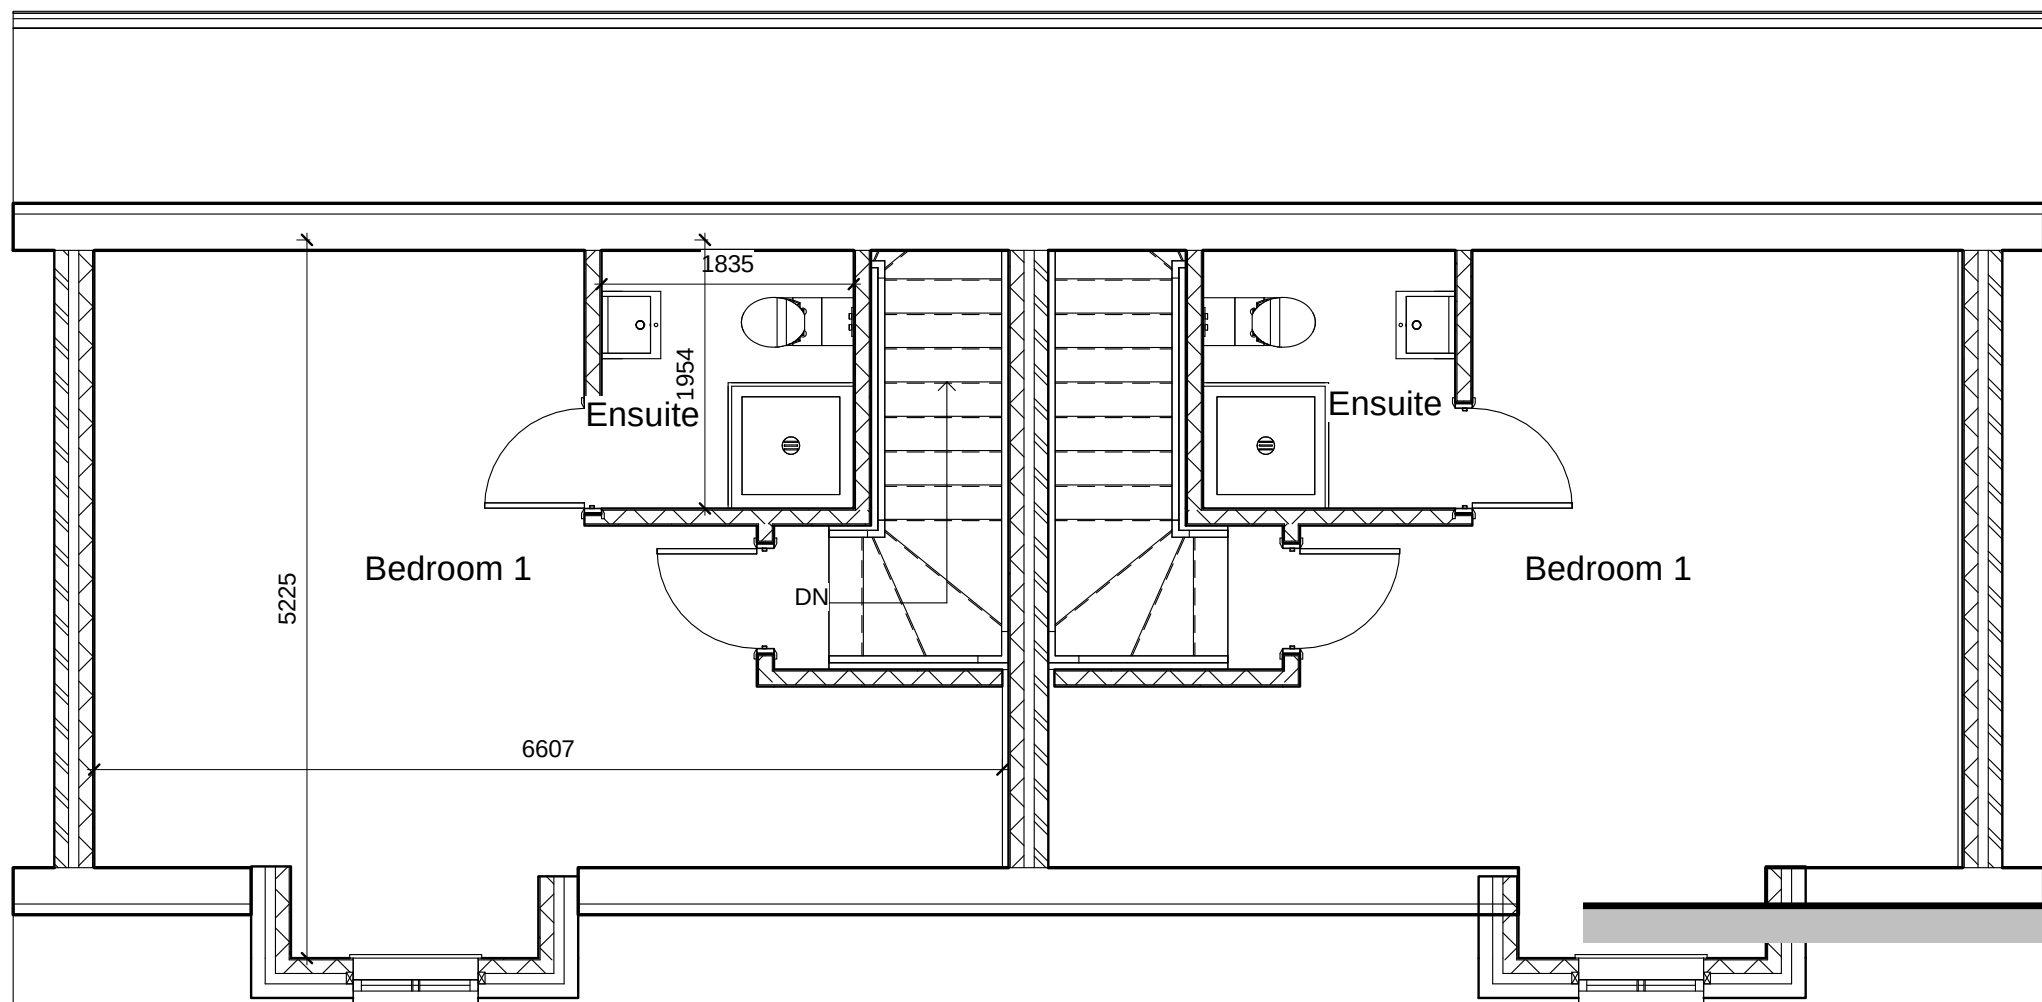


3 Second floor
1 : 50

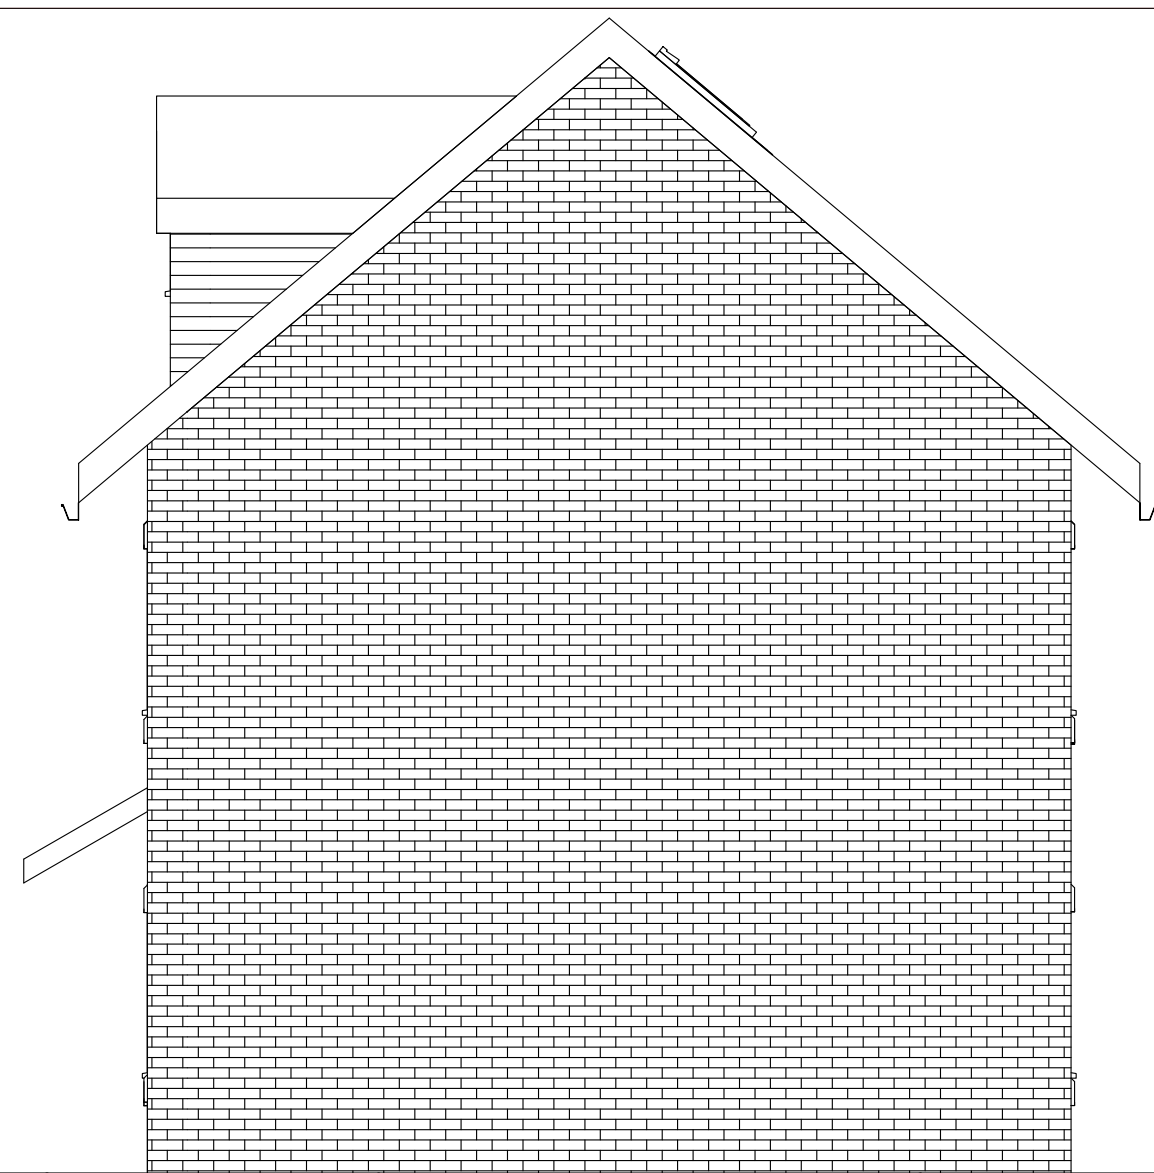


4 East
1 : 50


Level 4
6350
Second floor
5350
First Floor
2750

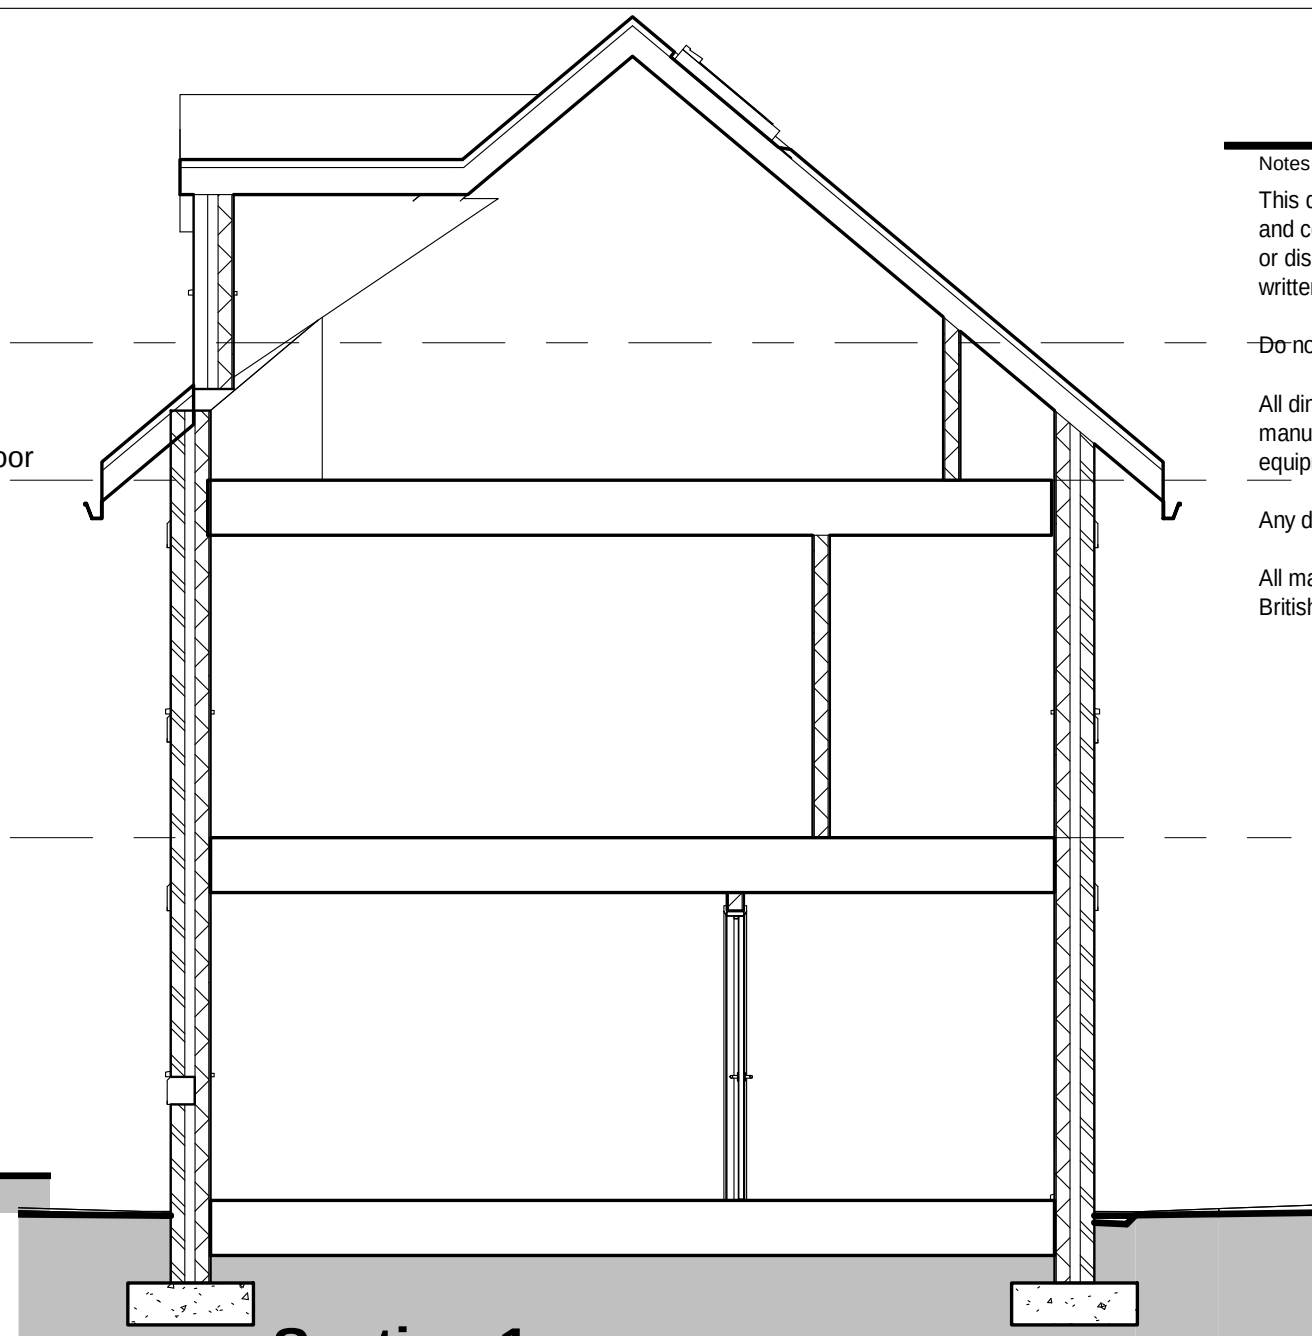


8 Section 1
1 : 50

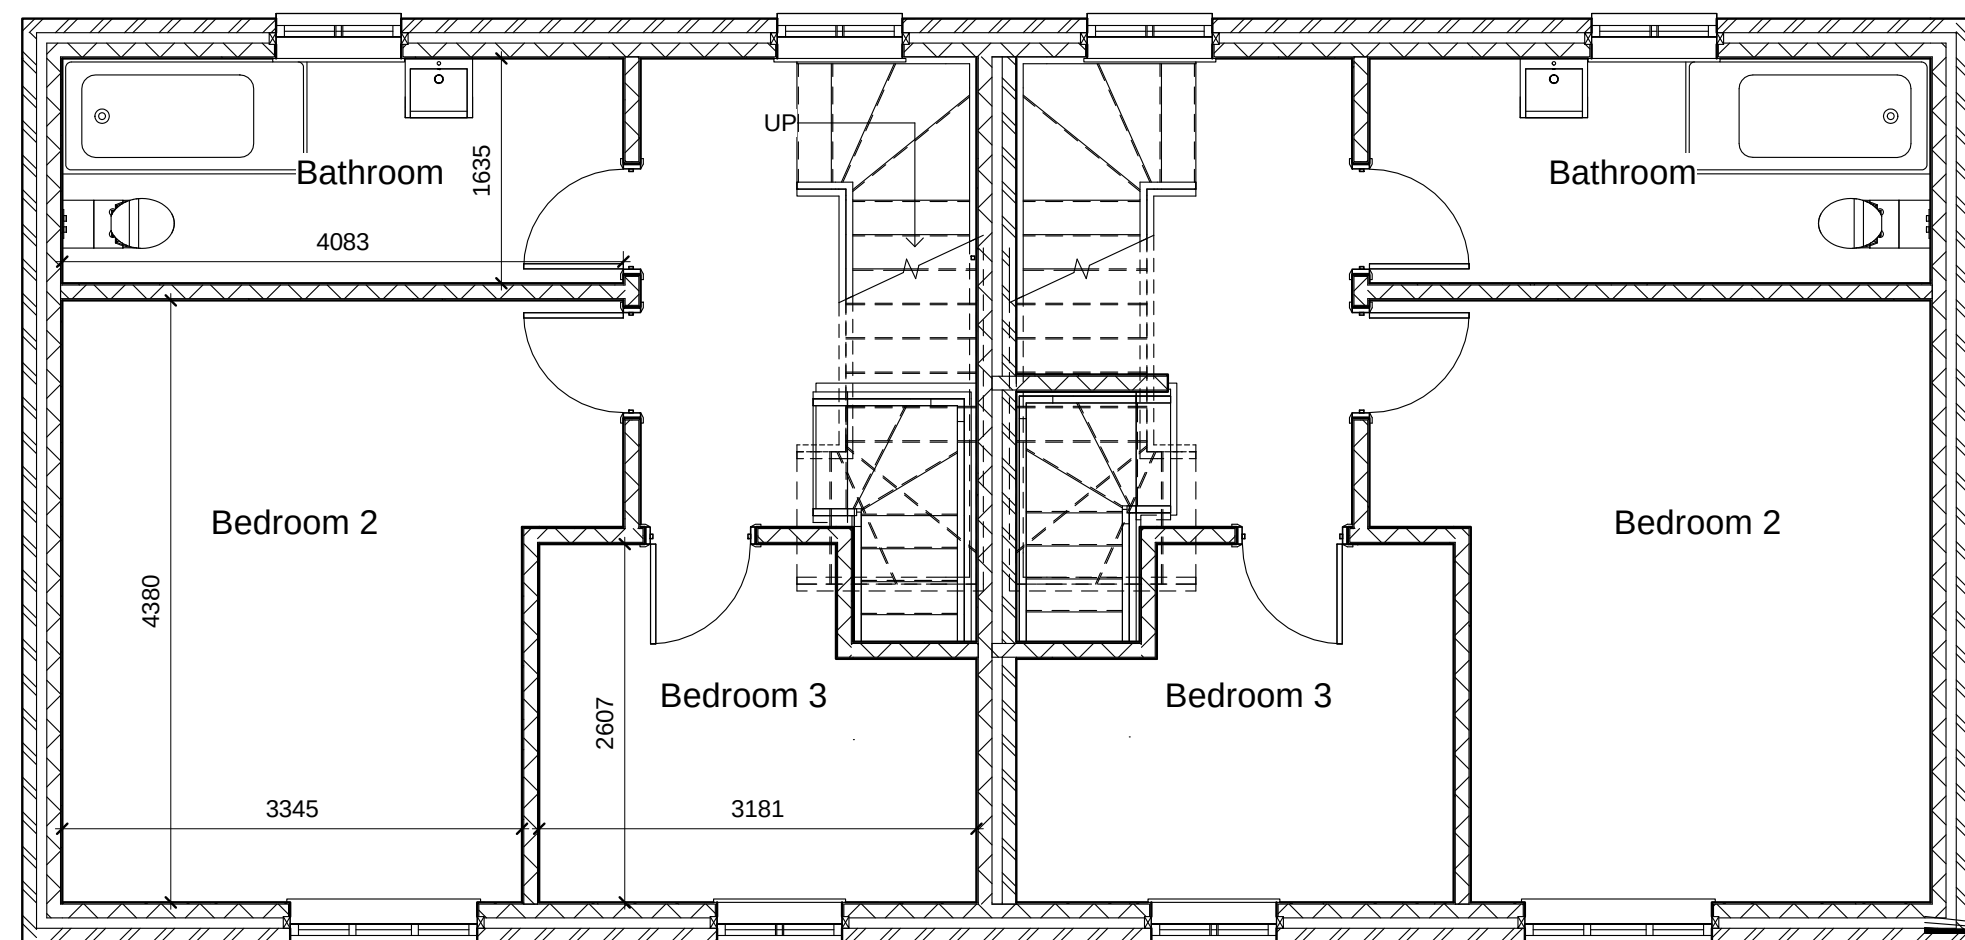


2 First Floor
1 : 50

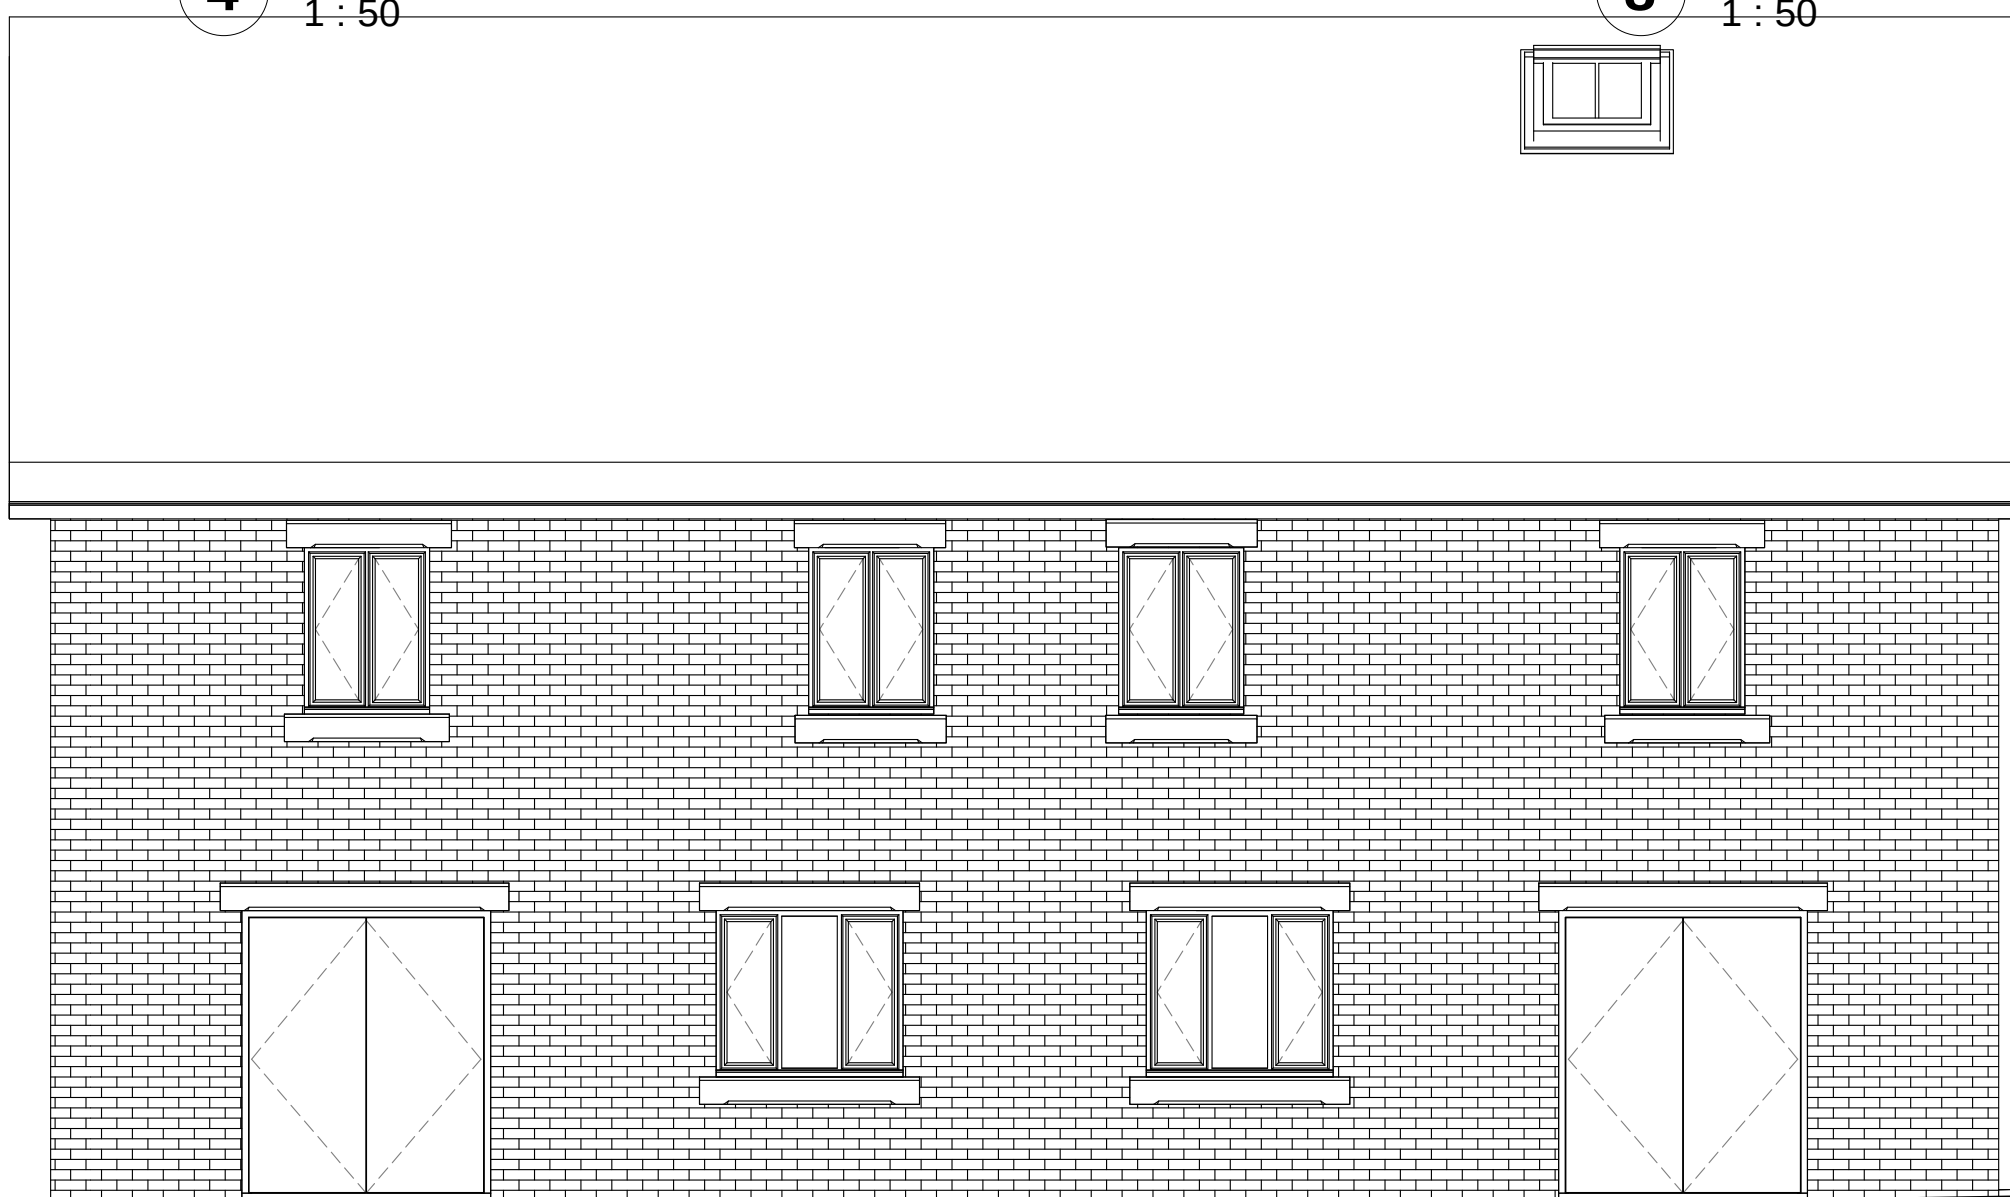

5 North
1 : 50

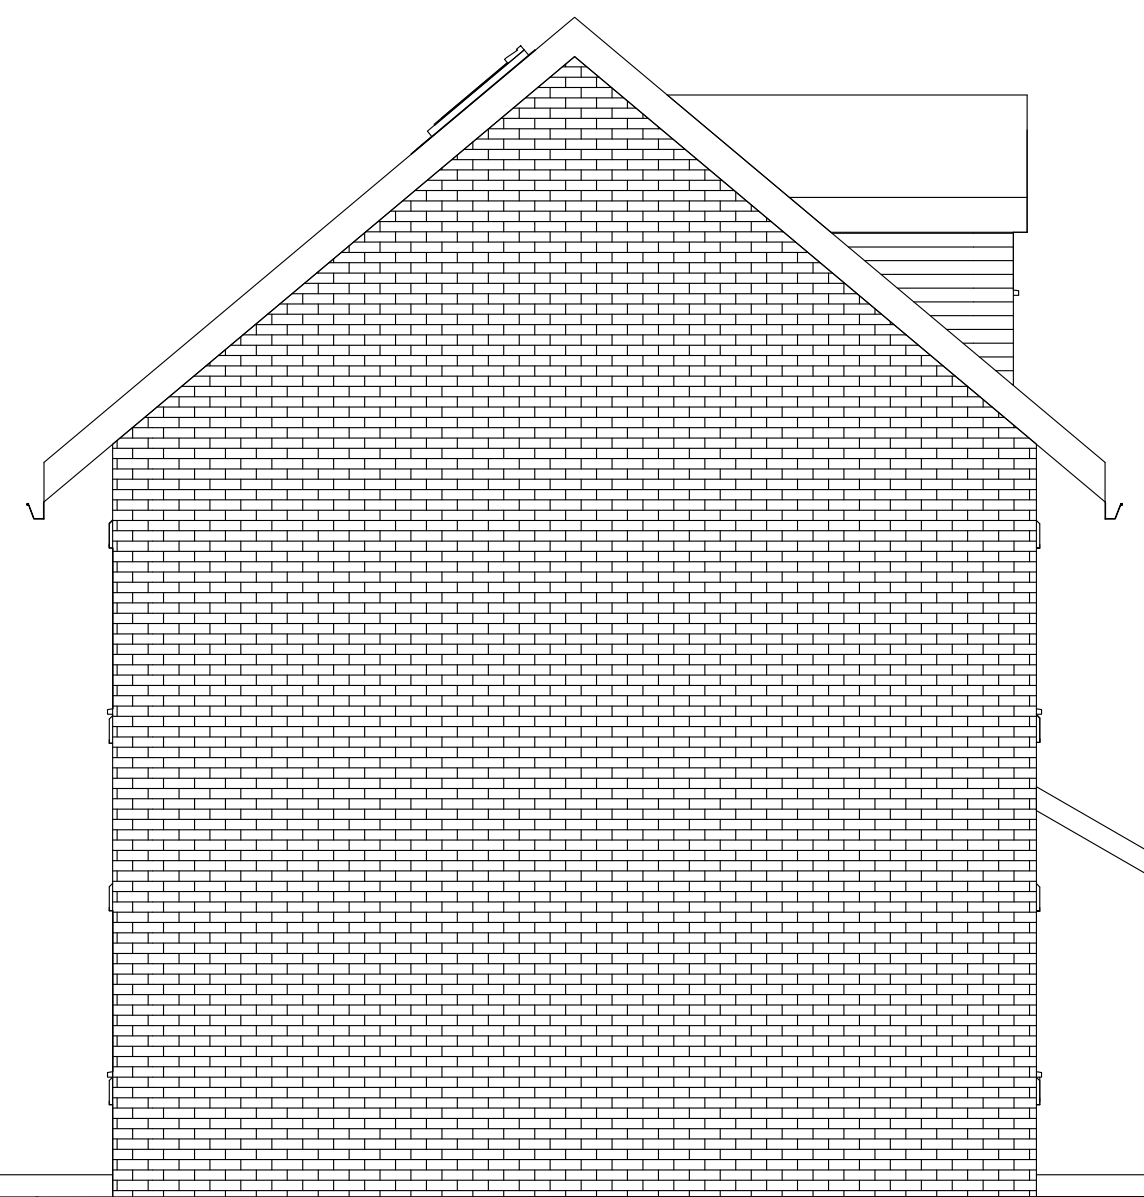

7 West
1 : 50

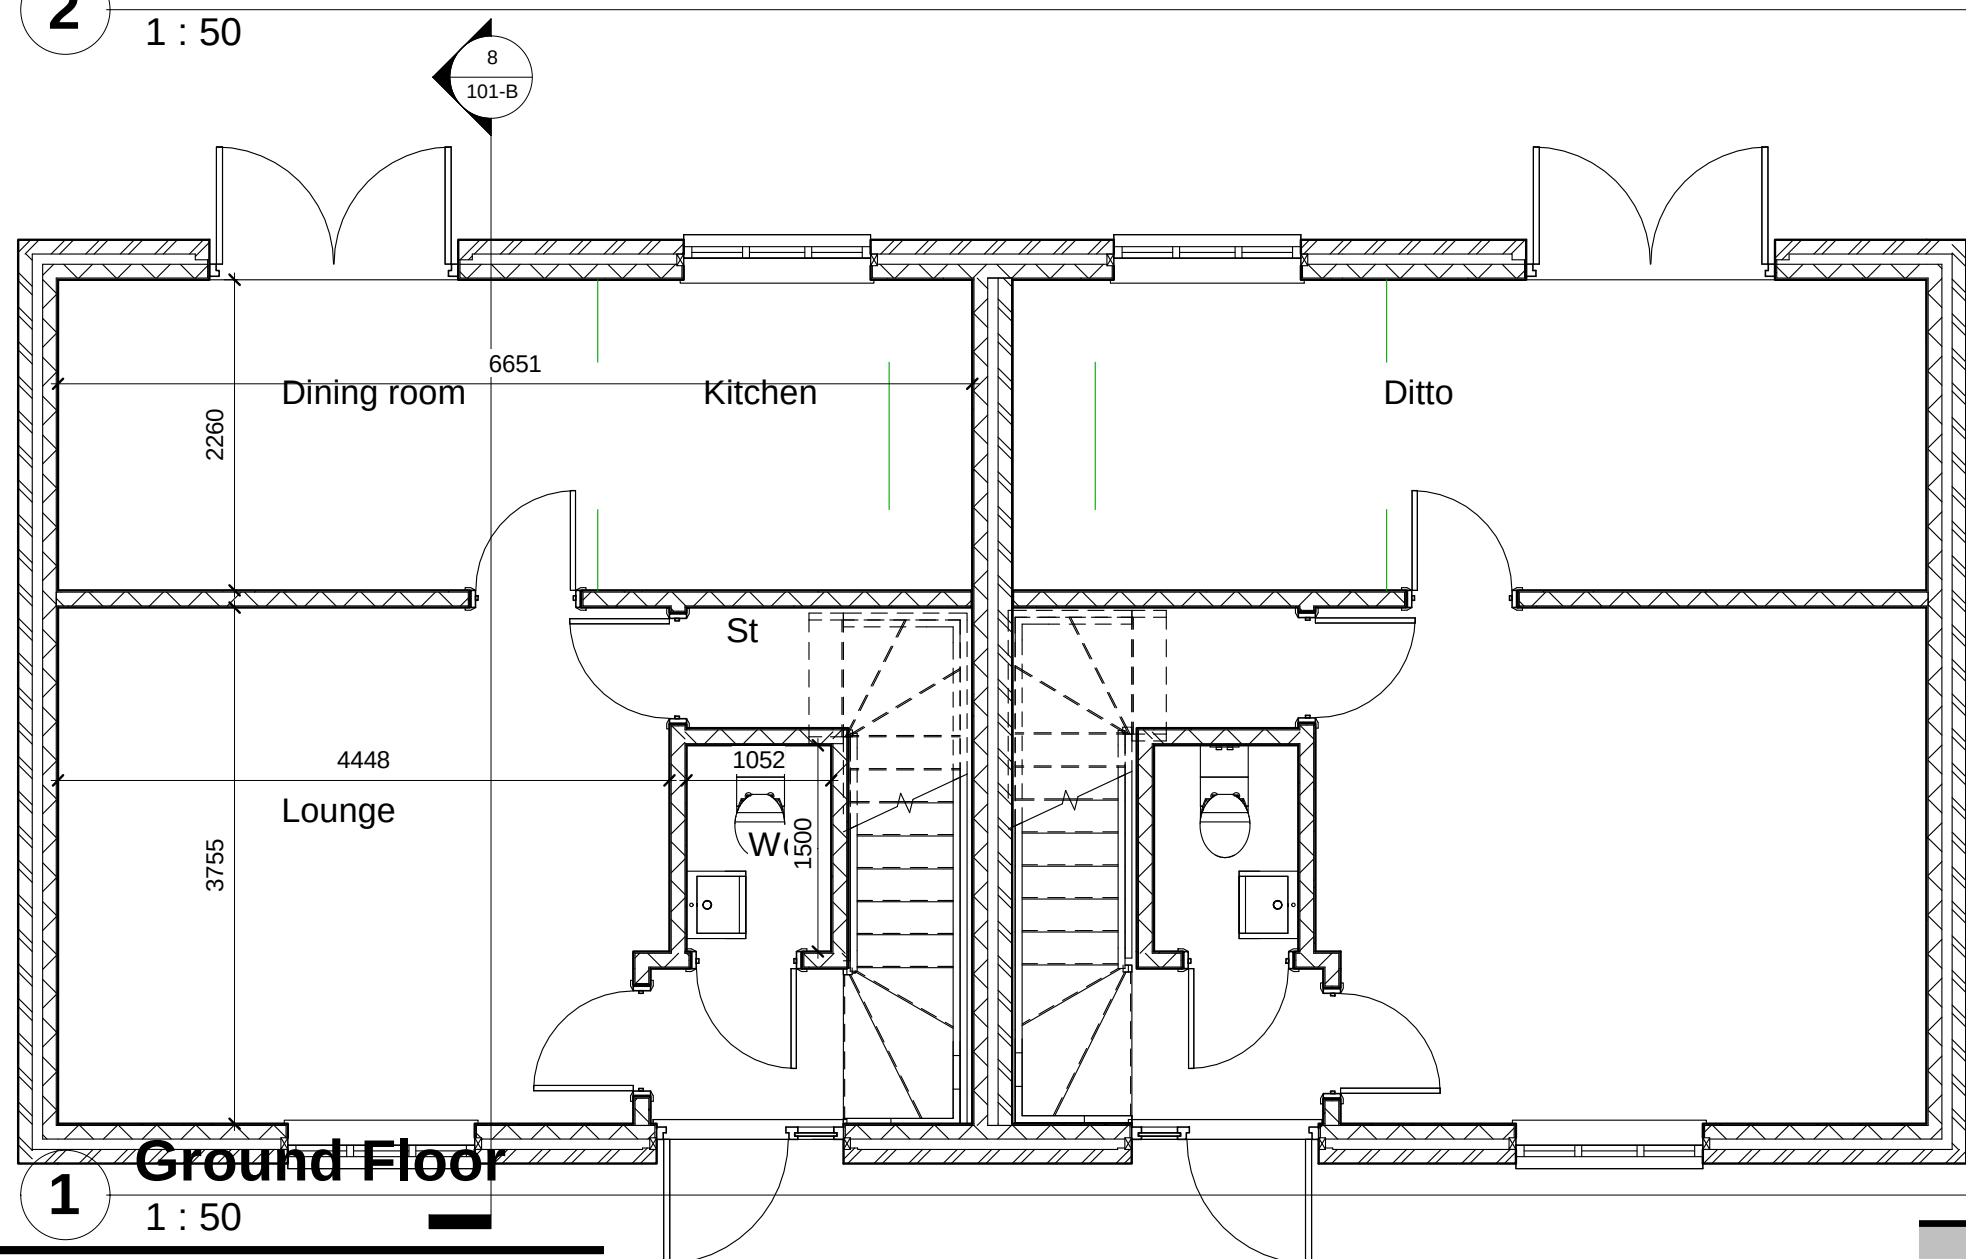

1 Ground Floor
1 : 50



6 South
1 : 50

B 23/09/22 TW Amends to scheme

A 25/02/22 TW Changed name

Rev Date Drawn by Comments

Client
Mr G Mahmood

Project
Residential Development
Land off Burns Ave

Drawing
Proposed -
Date
02/02/22
Job No - Dwg No - Rev
21088-101-B

Proposed
Drawn by
TW
Scales
1 : 50 @A1

The Intelligent DesignCentre
Creative thinking in architecture, engineering and the built environment
5-11 Eagle Street
Accrington
Lancashire
BB5 1LN
T: 01254 232007
F: 01254 392193
E: info@intelligent-designcentre.co.uk
W: intelligentdesigncentre.co.uk