



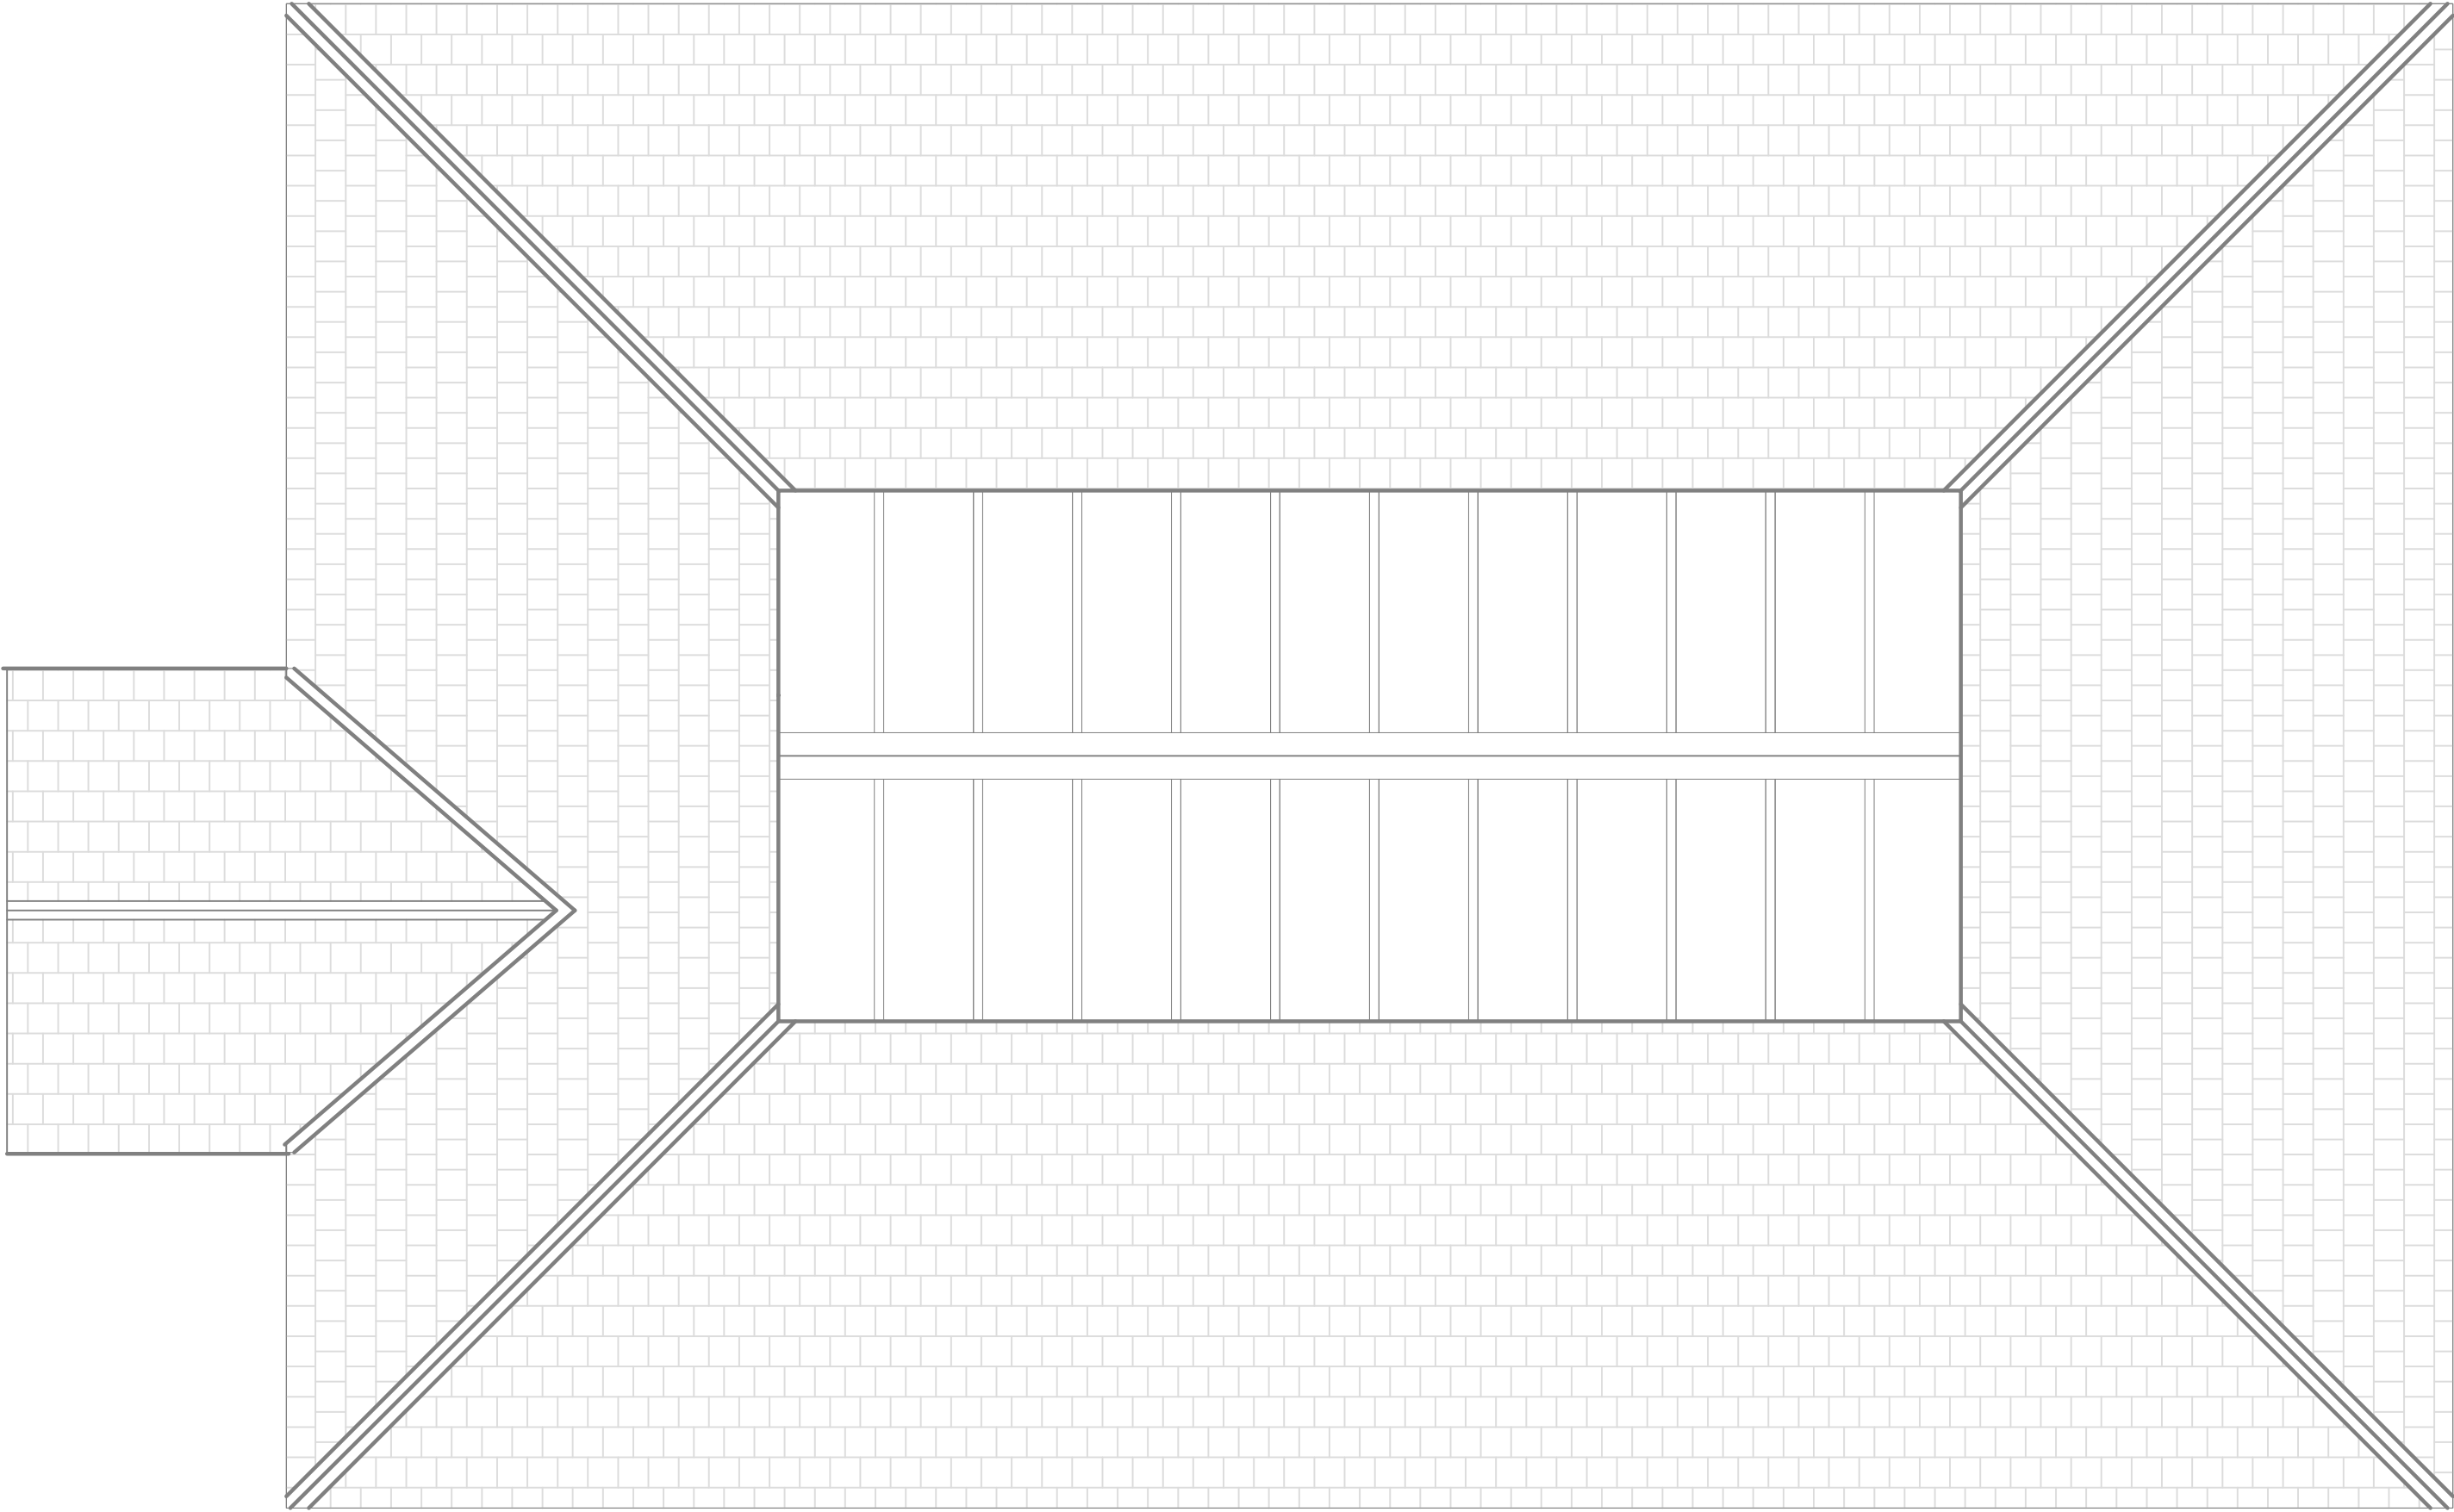

Notes
© Arcus Consulting
■ THIS DRAWING IS THE SUBJECT OF COPYRIGHT WHICH VESTS IN ARCUS CONSULTING. IT IS AN INFRINGEMENT OF COPYRIGHT TO REPRODUCE THIS DRAWING, BY WHATEVER MEANS, INCLUDING ELECTRONIC, WITHOUT THE EXPRESS WRITTEN CONSENT OF ARCUS CONSULTING WHICH RESERVES ALL ITS RIGHTS.
ARCUS CONSULTING ASSERTS ITS RIGHTS TO BE IDENTIFIED AS THE AUTHOR OF THIS DESIGN. ALL DRAWINGS, IMAGES AND MODELS ARE SUBJECT TO THE COPYRIGHT, DESIGNS & PATENTS ACT 1988
■ DRAWING NOT TO BE SCALED.
■ REPORT ERRORS & OMISSIONS TO ARCHITECT.
■ CHECK ALL DIMENSIONS ON SITE.
■ DRAWING TO BE READ IN CONJUNCTION WITH HEALTH AND SAFETY PLAN AND ALL RELEVANT RISK ASSESSMENTS.

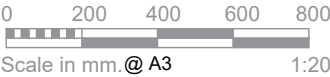


Residual Risks
In addition to the hazard/risks normally associated with the types of work detailed on this drawing take note of the above. It is assumed that all works on this drawing will be carried out by a competent contractor working, where appropriate, to an appropriate method statement.
Safety Health and Environmental Information Box

RevID	Note	Date	Drwn	Chkd

Project Name & Number
Moorfield Retirement, Wordsworth Avenue, Manchester, M26 3QY

Client
Six Town Housing

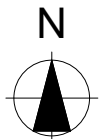

Layout Title
**Moorfield Retirement housing
Existing Roof Design**

number	rev	status	drawn by	checked
MSRH-00-00-DR-A-010000	1	PLANNING	MB	TN

Arcus Consulting LLP
www.arcus.uk.com
info@arcus.uk.com
Wakefield 0192 4669000
Newcastle 0191 2725781
Liverpool 0151 7081080
Cambridge 0122 3257706
Manchester 0161 9053222

