

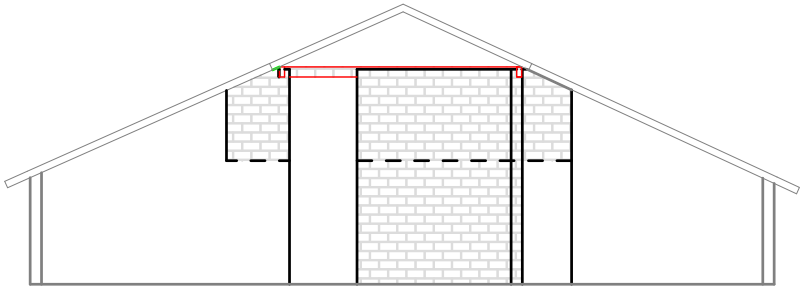


ELEVATION B - INTERNAL SUPPORTING WALLS TO THE RING BEAM.

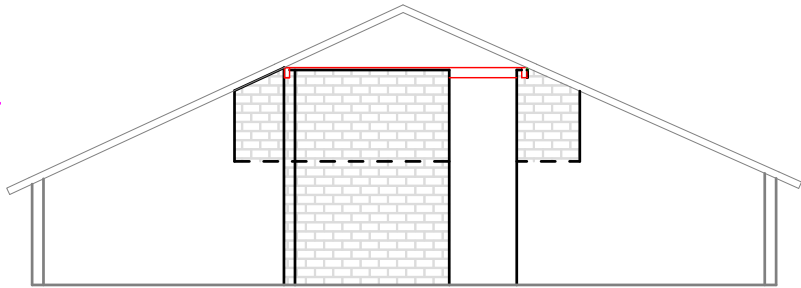


ELEVATION A - INTERNAL SUPPORTING WALLS TO THE RING BEAM.

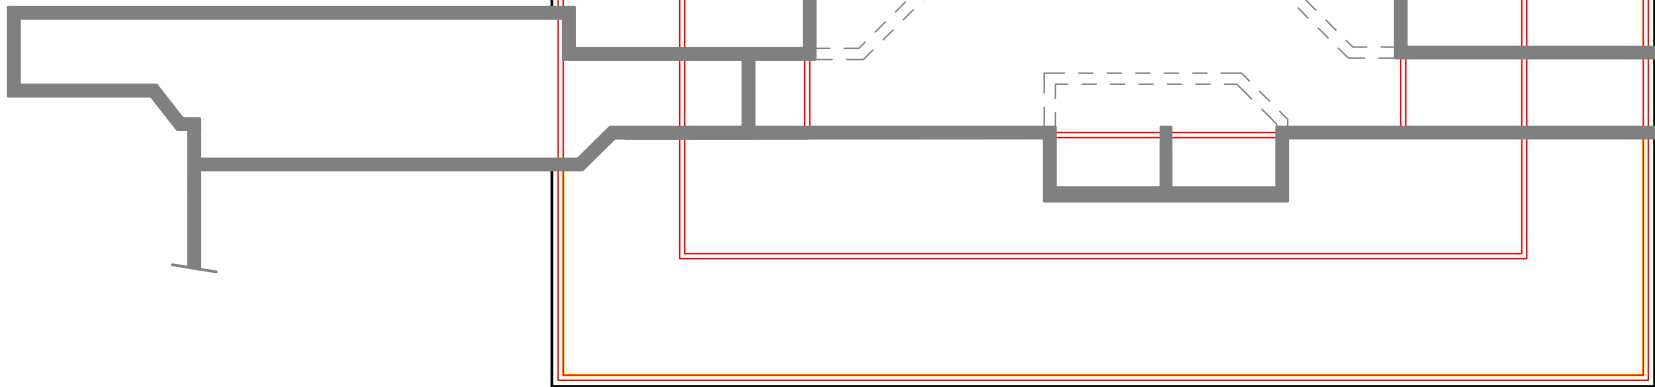

ELEVATION C - INTERNAL SUPPORTING WALLS TO THE RING BEAM.

Internal Concrete Block Walls:

The ring beam to the block is supported by the internal concrete block wall extending from the finished floor level to the existing ring beam. The ring beam extends across openings to access the fire exit and adjoining blocks. The ring beam extends over where the residents' flats extend into the communal area where the property services are located.

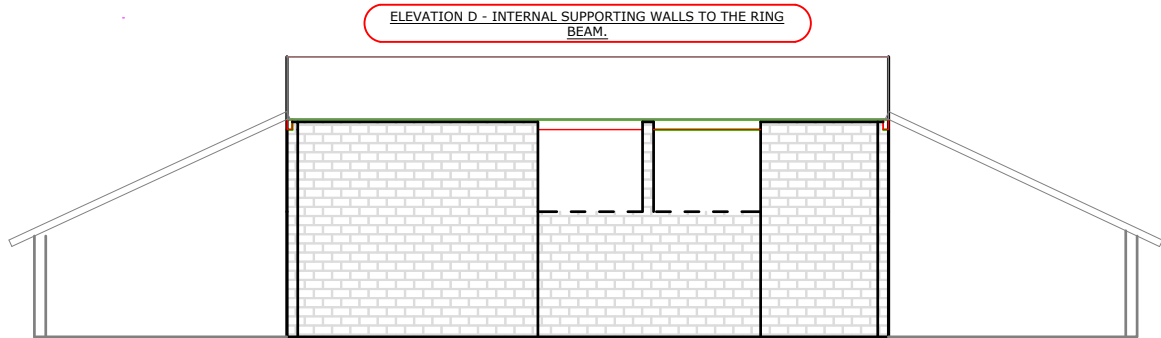

ELEVATION D - INTERNAL SUPPORTING WALLS TO THE RING BEAM.



SCALE 1:150

Notes

© Arcus Consulting
■ THIS DRAWING IS THE SUBJECT OF COPYRIGHT WHICH VESTS IN ARCUS CONSULTING. IT IS AN INFRINGEMENT OF COPYRIGHT TO REPRODUCE THIS DRAWING, BY WHATEVER MEANS, INCLUDING ELECTRONIC, WITHOUT THE EXPRESS WRITTEN CONSENT OF ARCUS CONSULTING WHICH RESERVES ALL ITS RIGHTS.
ARCUS CONSULTING ASSERTS ITS RIGHTS TO BE IDENTIFIED AS THE AUTHOR OF THIS DESIGN. ALL DRAWINGS, IMAGES AND MODELS ARE SUBJECT TO THE COPYRIGHT, DESIGNS & PATENTS ACT 1988.
■ DRAWING NOT TO BE SCALED.
■ REPORT ERRORS & OMISSIONS TO ARCHITECT.
■ CHECK ALL DIMENSIONS ON SITE.
■ DRAWING TO BE READ IN CONJUNCTION WITH HEALTH AND SAFETY PLAN AND ALL RELEVANT RISK ASSESSMENTS.

0 200 400 600 800
Scale in mm. @ A3 1:20

Residual Risks

In addition to the hazard/risks normally associated with the types of work detailed on this drawing take note of the above. It is assumed that all works on this drawing will be carried out by a competent contractor working, where appropriate, to an appropriate method statement.

Safety Health and Environmental Information Box

RevID	Note	Date	Drwn	Chkd

Project Name & Number


Moorfield Retirement, Wordsworth Avenue, Manchester, M26 3QY

Client

Six Town Housing

Layout Title

Moorfield Retirement housing
Existing Roof Design

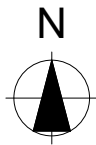

number	rev	status	drawn by	checked
MSRH-00-00-DR-A-010000	1	PLANNING	MB	TN

Arcus Consulting LLP
www.arcus.uk.com
info@arcus.uk.com
Wakefield 0192 4669000
Newcastle 0191 2725781
Liverpool 0151 7081080
Cambridge 0122 3257706
Manchester 0161 9053222

