
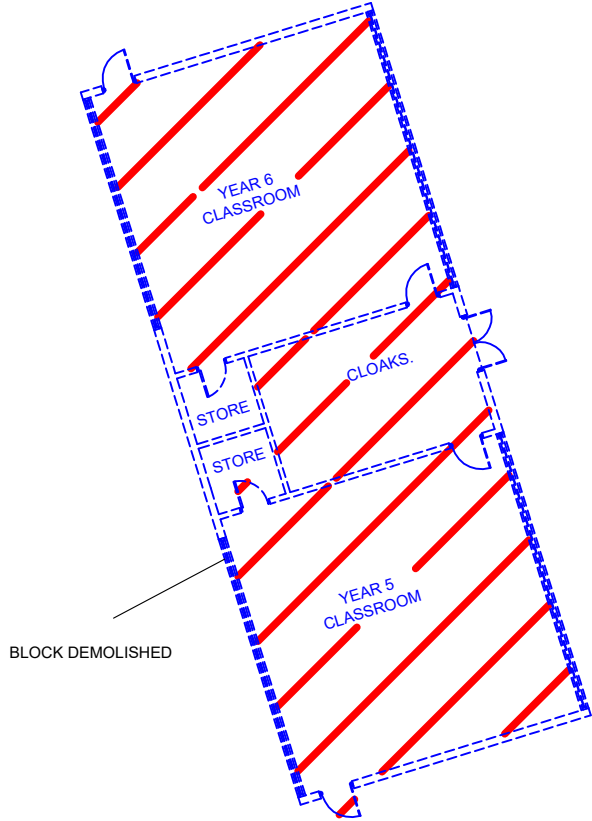
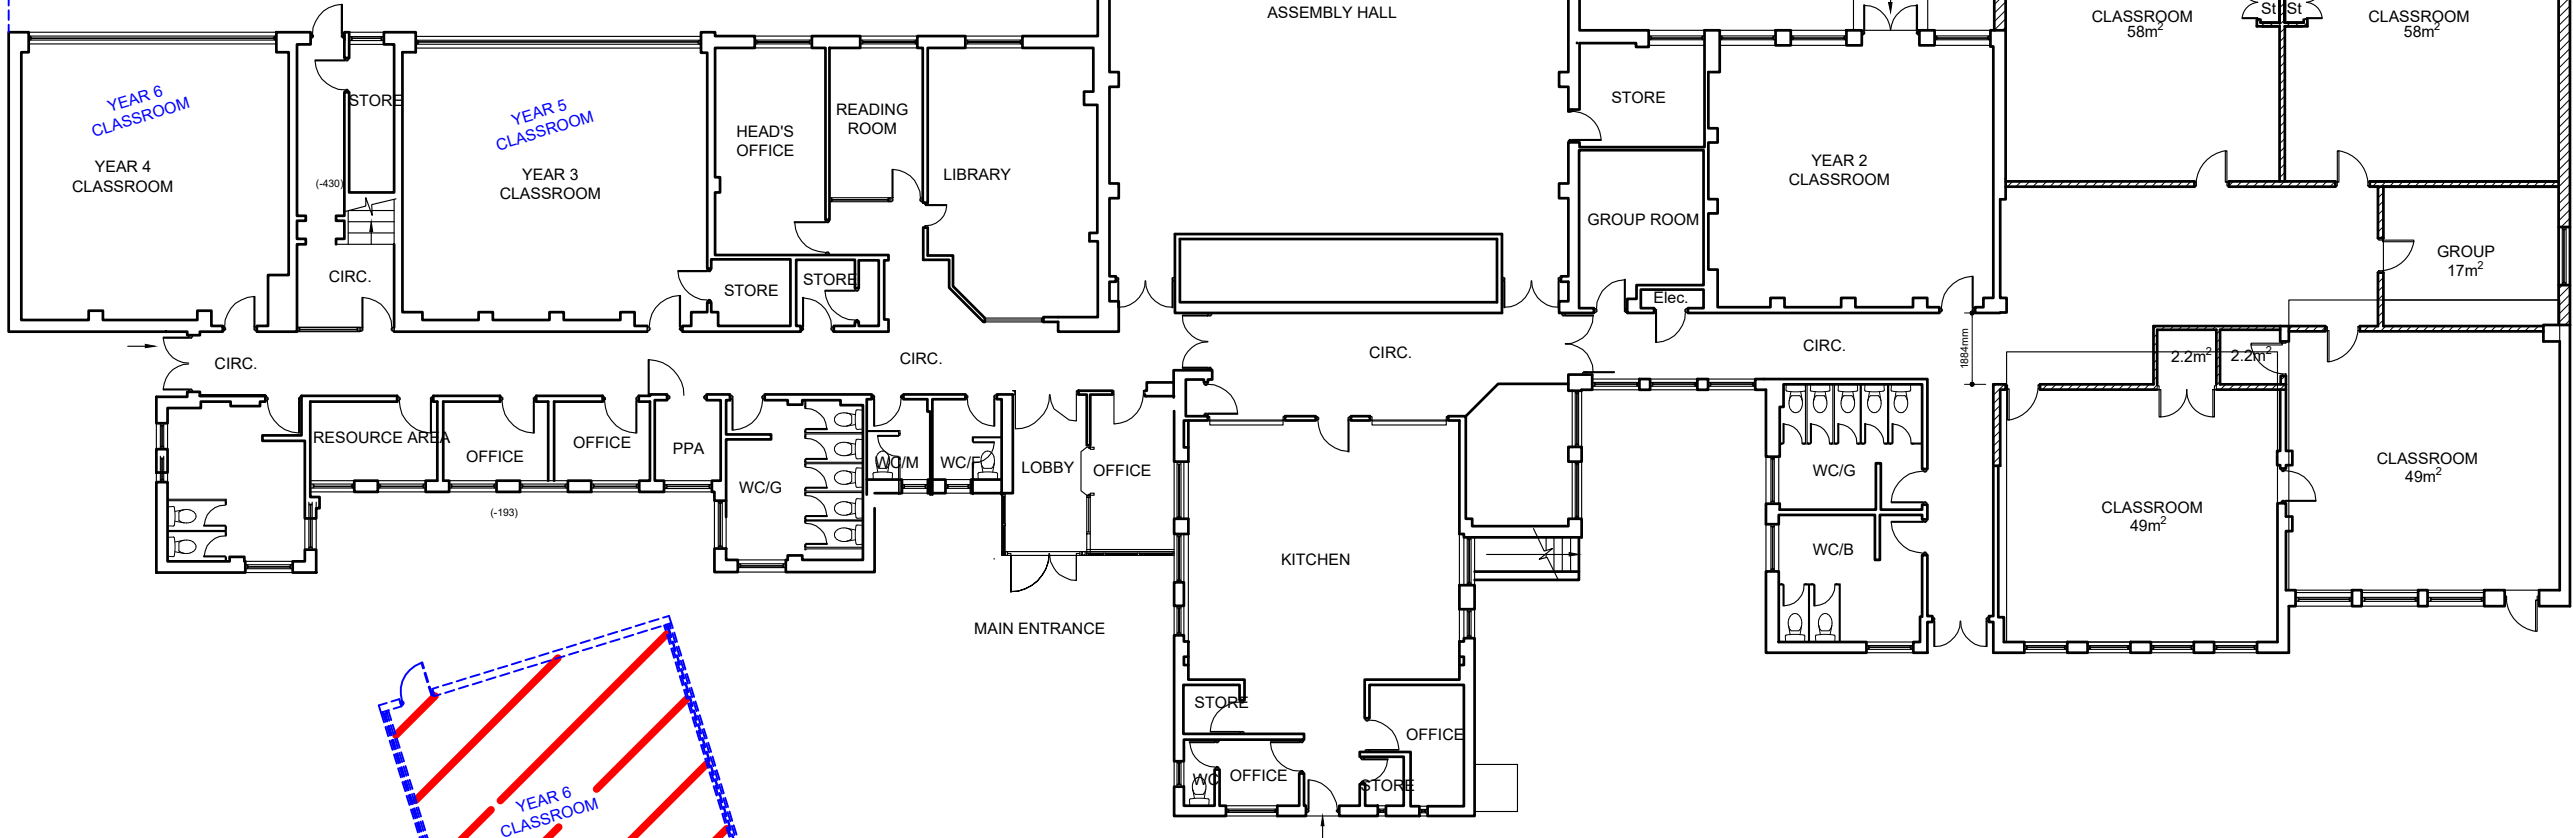


MAIN BLOCK FIRST FLOOR LAYOUT PLANS

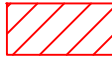

 To Be Demolished

Existing Layout Plan

Scale: 1:200 @A3



This drawing is Copyright and the property of Lancaster Maloney Martin Limited and must not be reproduced in whole or in part without their written permission. Copyright is reserved. © This drawing must not be scaled. The Contractor is to report all dimensional discrepancies & errors to the Contract Administrator prior to commencing construction. It is essential that this drawing is read in conjunction with the specification and all works identified included for.

NOTES

Rev	Date	Comments	By

STATUS
PLANNING

Client
Vision Multi Academy Trust
Sunny Bank Primary School
Hathaway Rd, Bury BL9 8EQ

Project Title
Extension & Internal
Alterations

Drawing Title
Proposed Layout Plan

Scale 1:200 @A3	Drawn by JP	Date March 2023
Job no. 2301-48	Drawing no. 05	Revision no.



Lancaster Maloney Martin

Registered Office:
Equitas House Unit 6 Station View Rhino Court Stockport SK7 5ER
Tel: 0161 477 3500
E-mail: administration@lmm-ltd.co.uk | Website: www.lmm-ltd.co.uk
Registered in England No 4846621