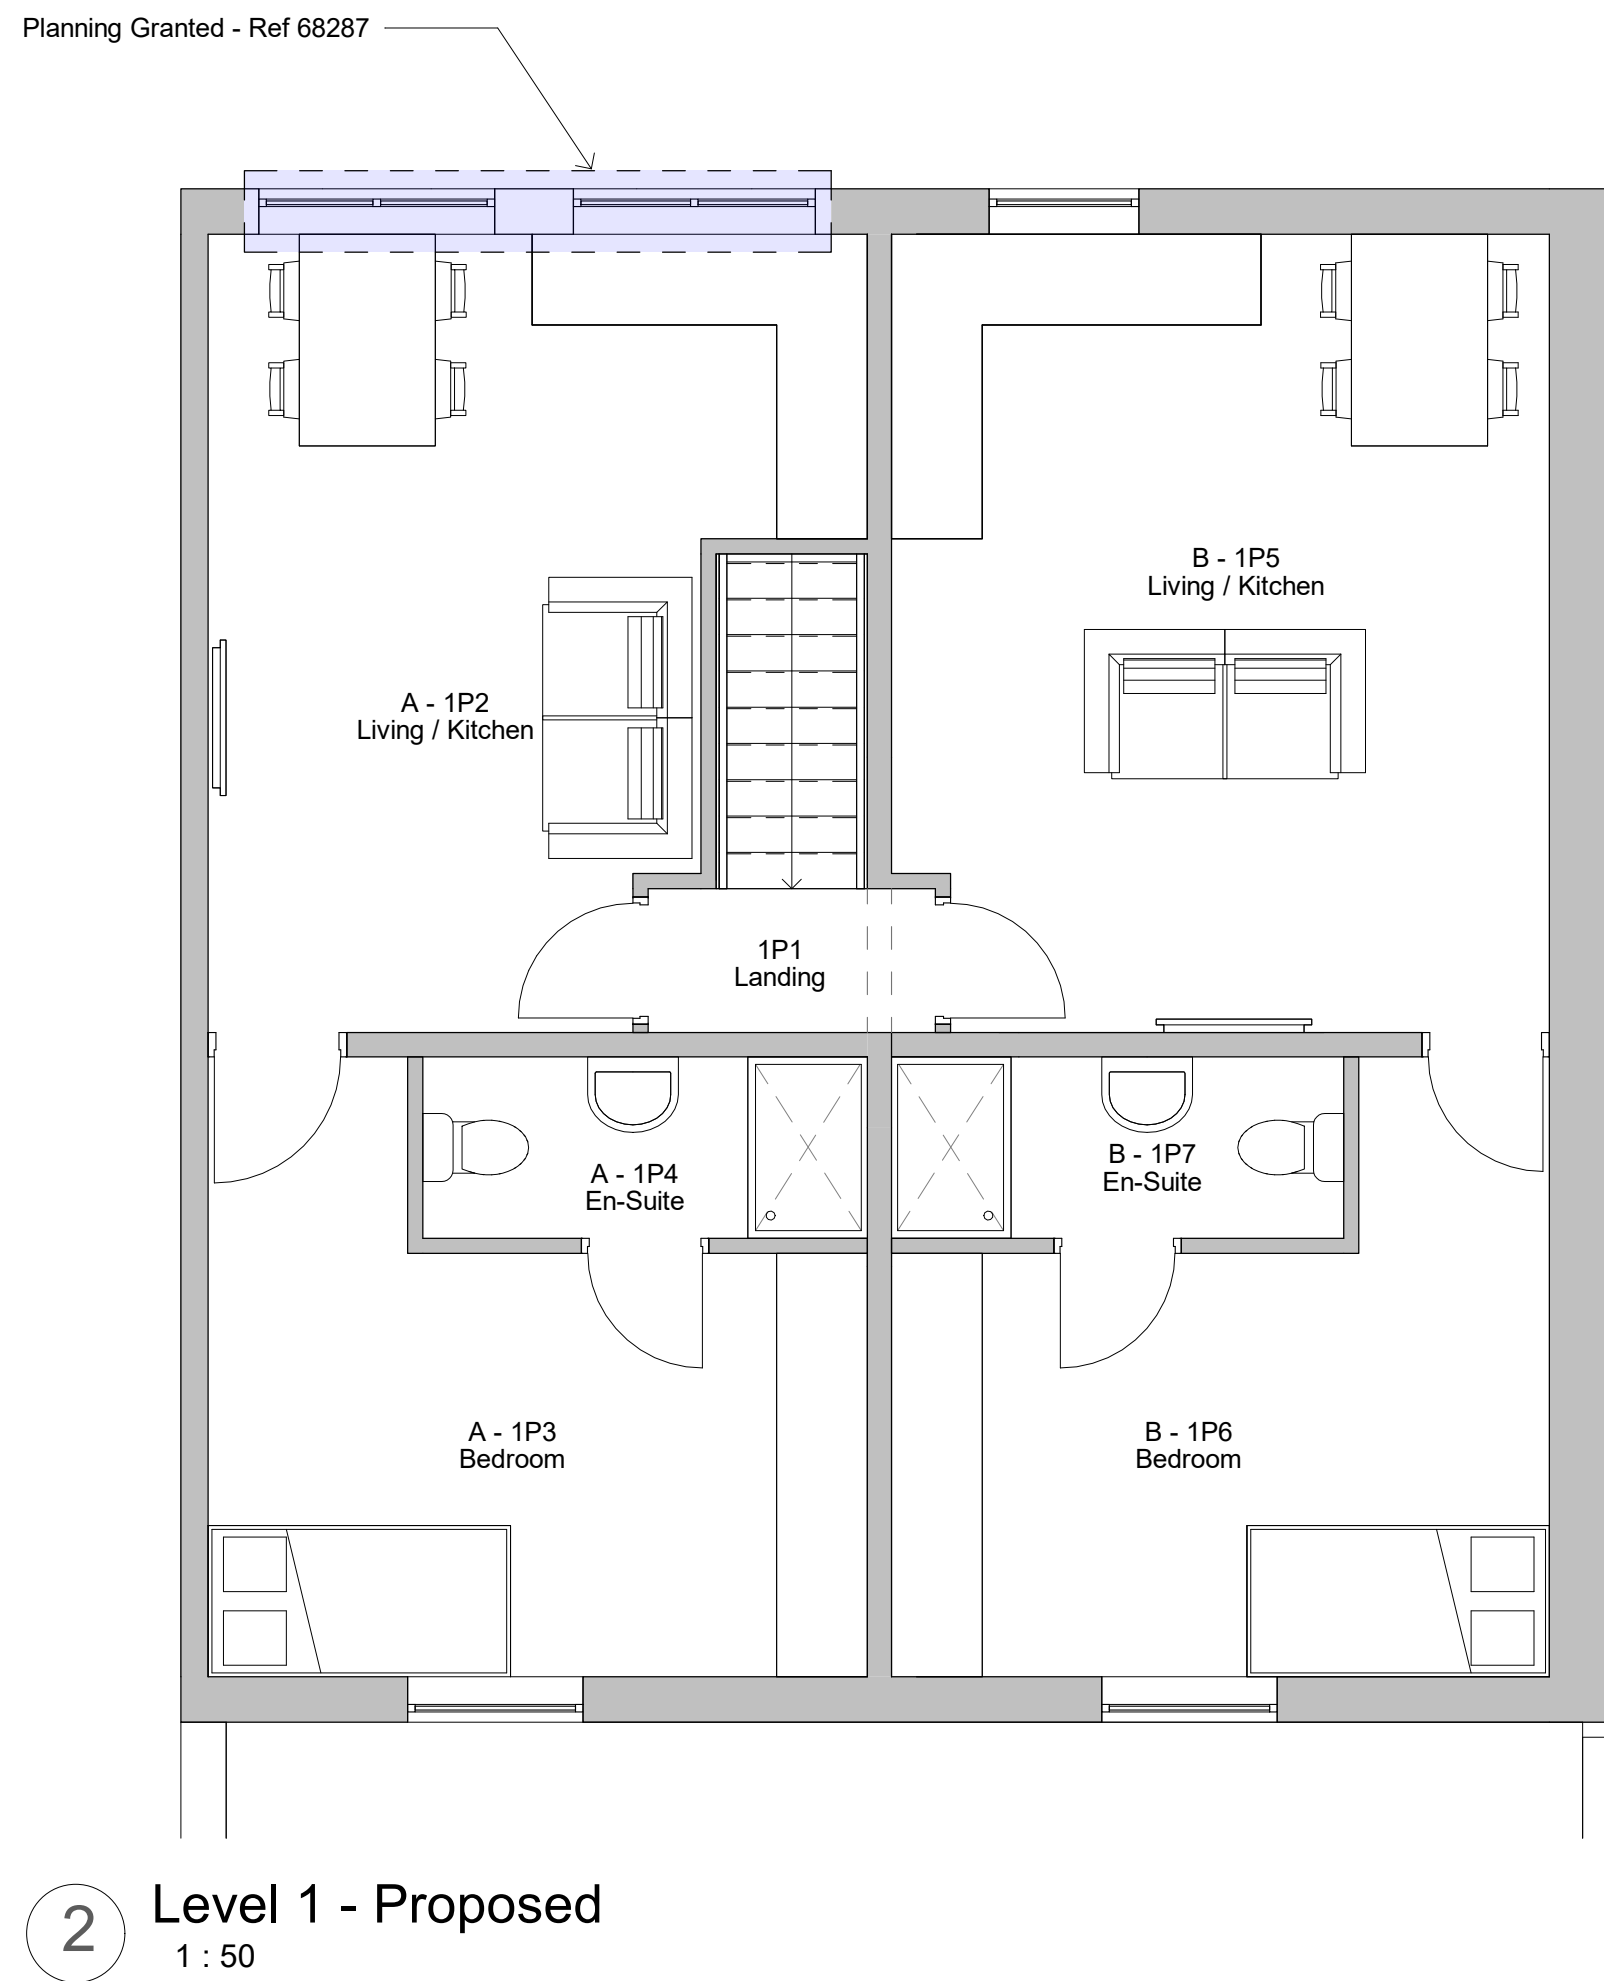
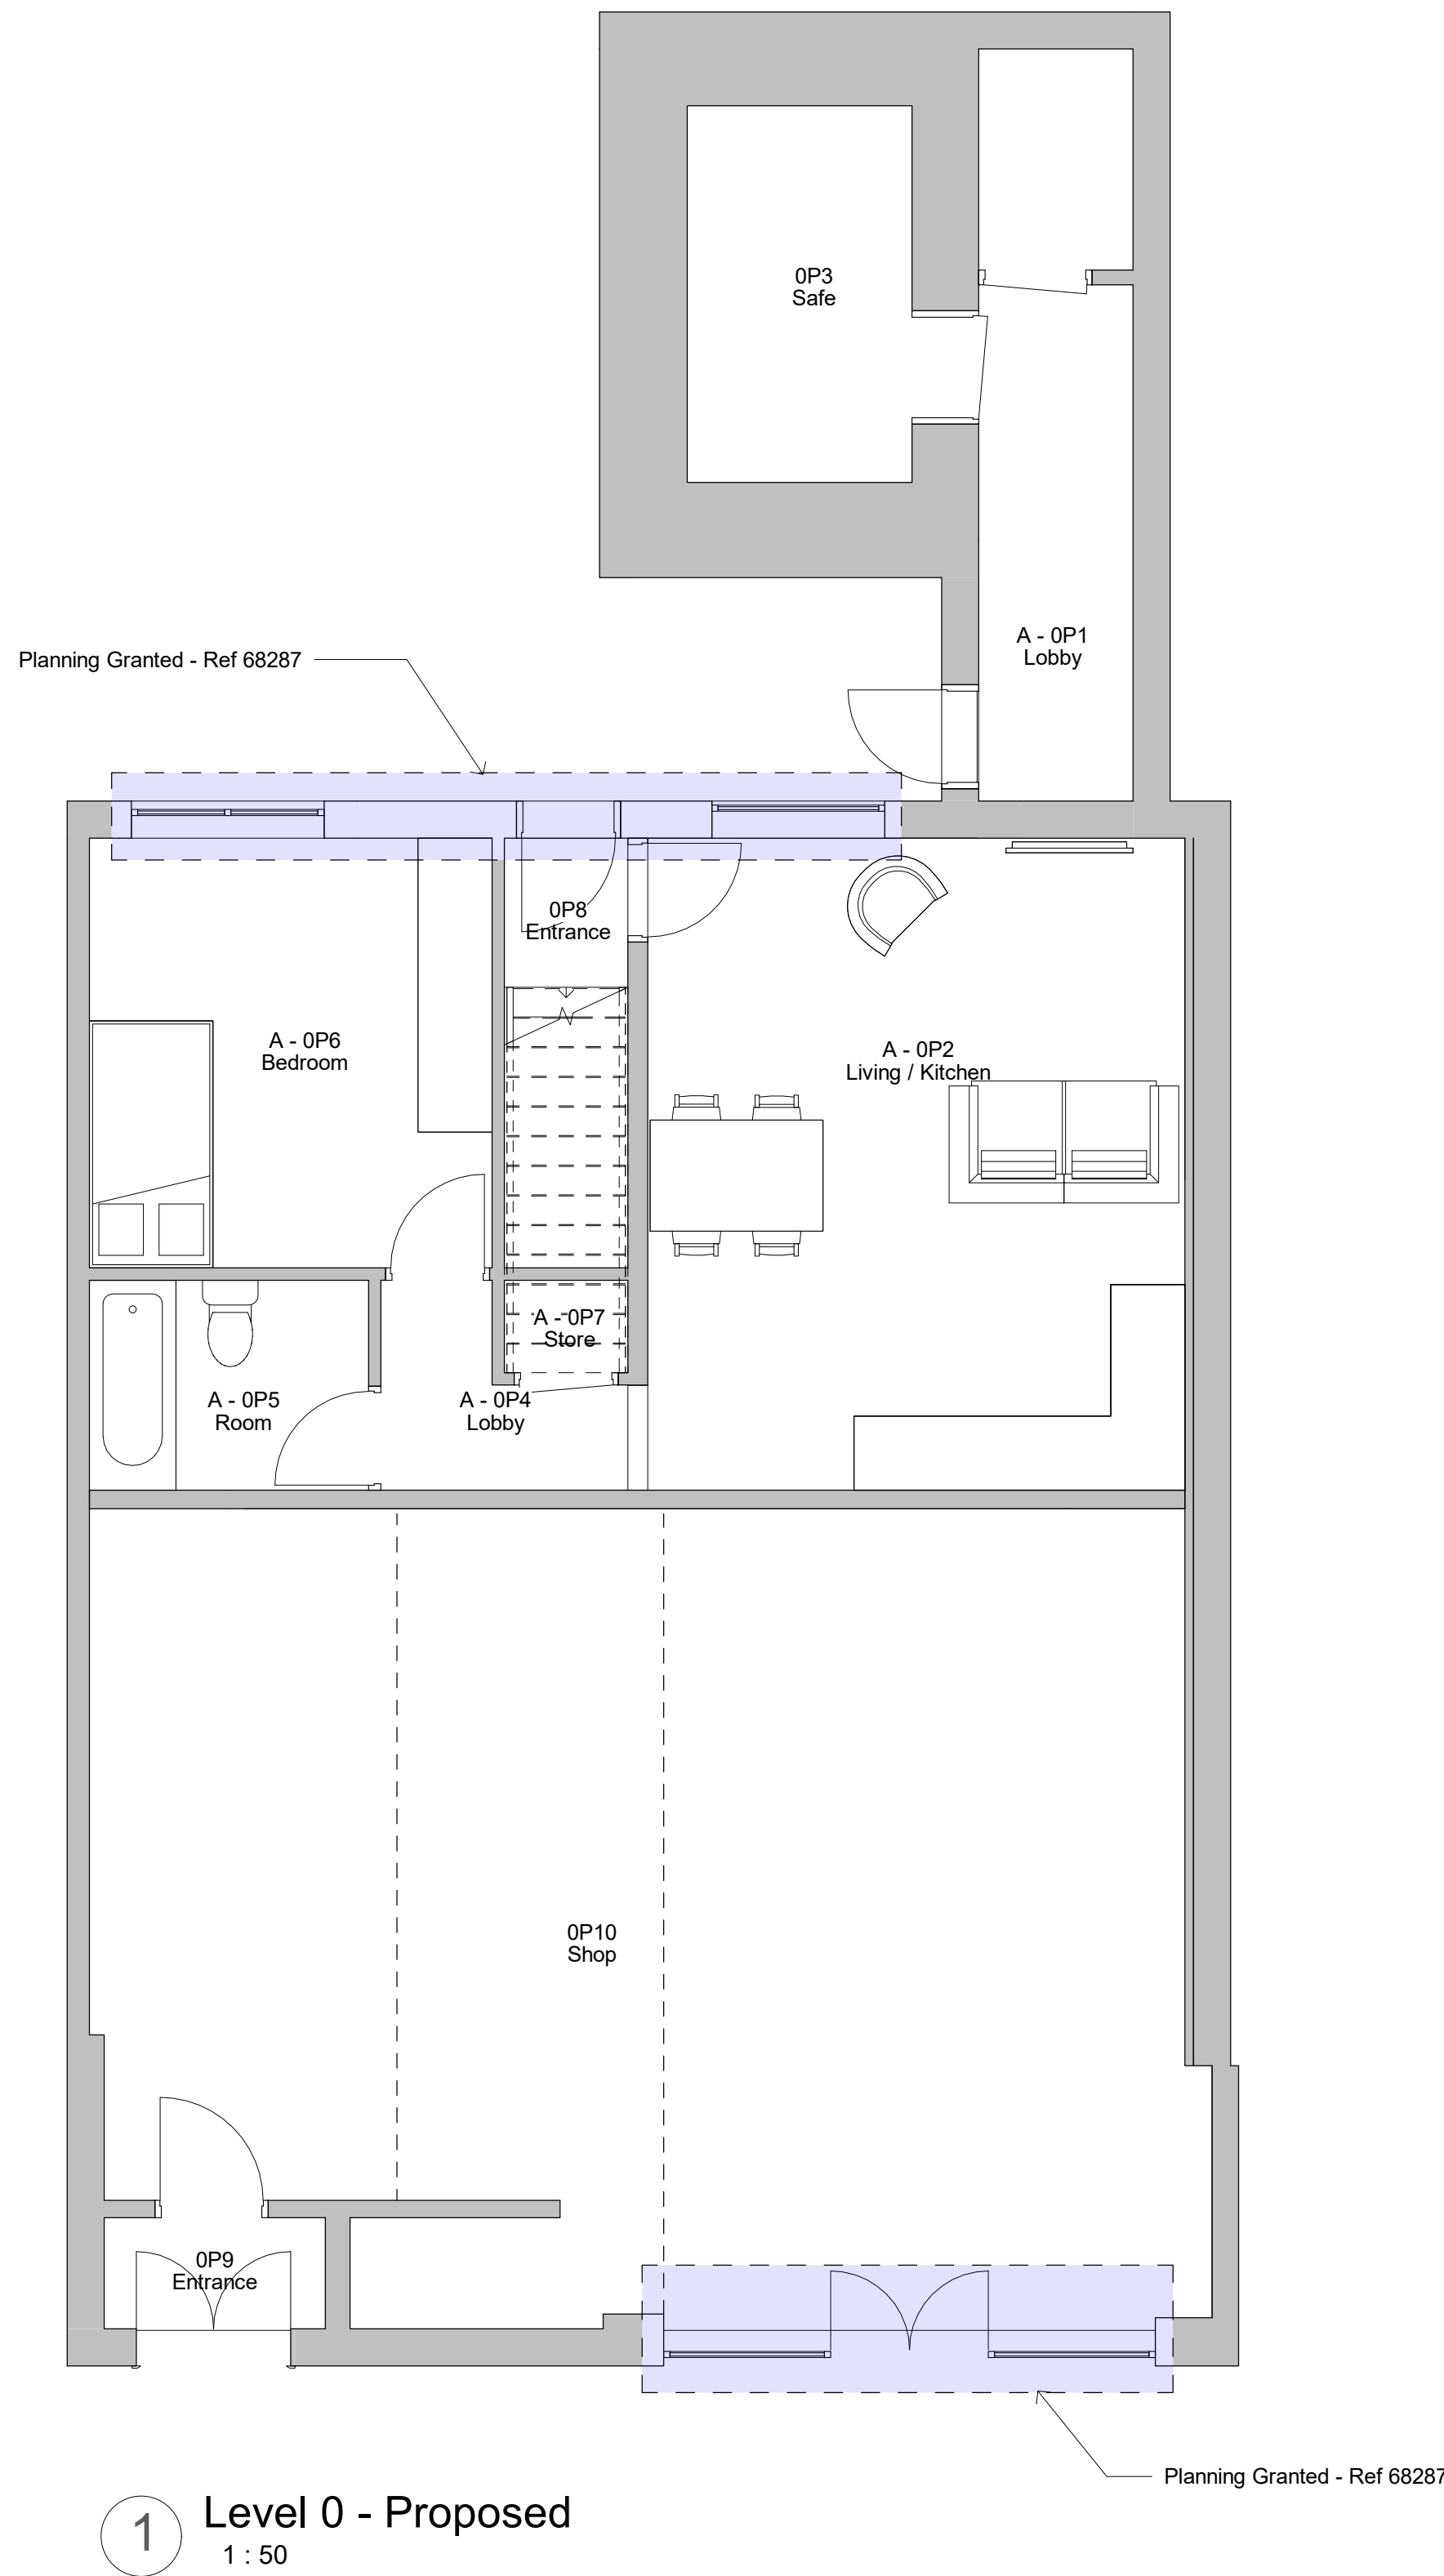


2	PLANNING	25/07/2022
1	Revised Plans	31/03/2022
No.	Description	Date

PROJECT 131 Blackburn Street, Radcliffe		
TITLE Proposed Plans		
CLIENT Coelum		
STATUS PLANNING		
DRAWN BY TP	DATE 18/03/2022	SCALE (@ A1) 1 : 50
PROJECT NUMBER GSS22011	DRAWING NUMBER 003	REV 2
GOLD SKETCH S T U D I O S www.goldsketch.co.uk info@goldsketch.co.uk 0161 792 9595		
NOTES © COPYRIGHT. ALL RIGHTS RESERVED. NOT DRAWING. MUST NOT BE REPRODUCED WITHOUT WRITTEN CONSENT. DRAWING TO BE USED FOR THE SITE AS INDICATED ONLY. ALL DIMENSIONS AND SETTING OUT SHALL BE VERIFIED AND CONFIRMED ON SITE. ANY DISCREPANCIES TO BE REPORTED TO THE CLIENT IMMEDIATELY TO THE CONSULTANT. THE CONSULTANT SHALL BE RESPONSIBLE FOR THE ACCURACY OF THE INFORMATION PROVIDED. LEGISLATION, INCLUDING CODES OF PRACTICE AND BRITISH STANDARDS. ALL DIMENSIONS ON THIS DRAWING ARE UNLESS OTHERWISE SPECIFIED.		