




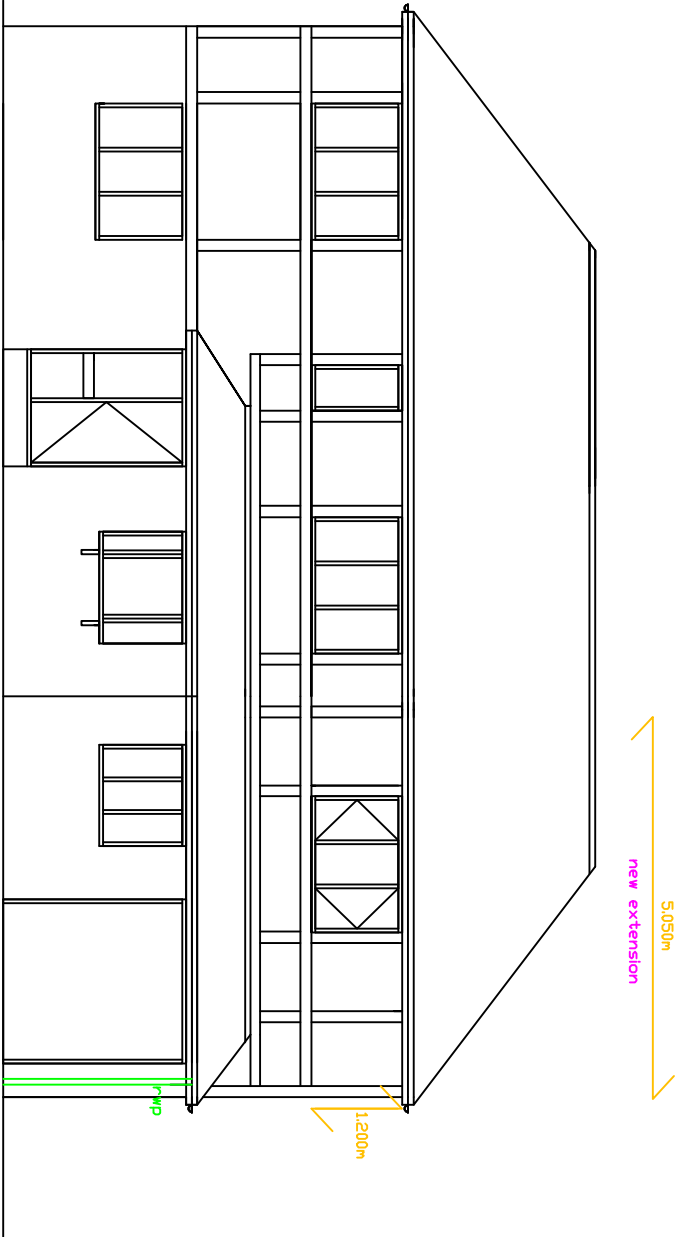


PROPOSED FRONT VIEW
1: 100

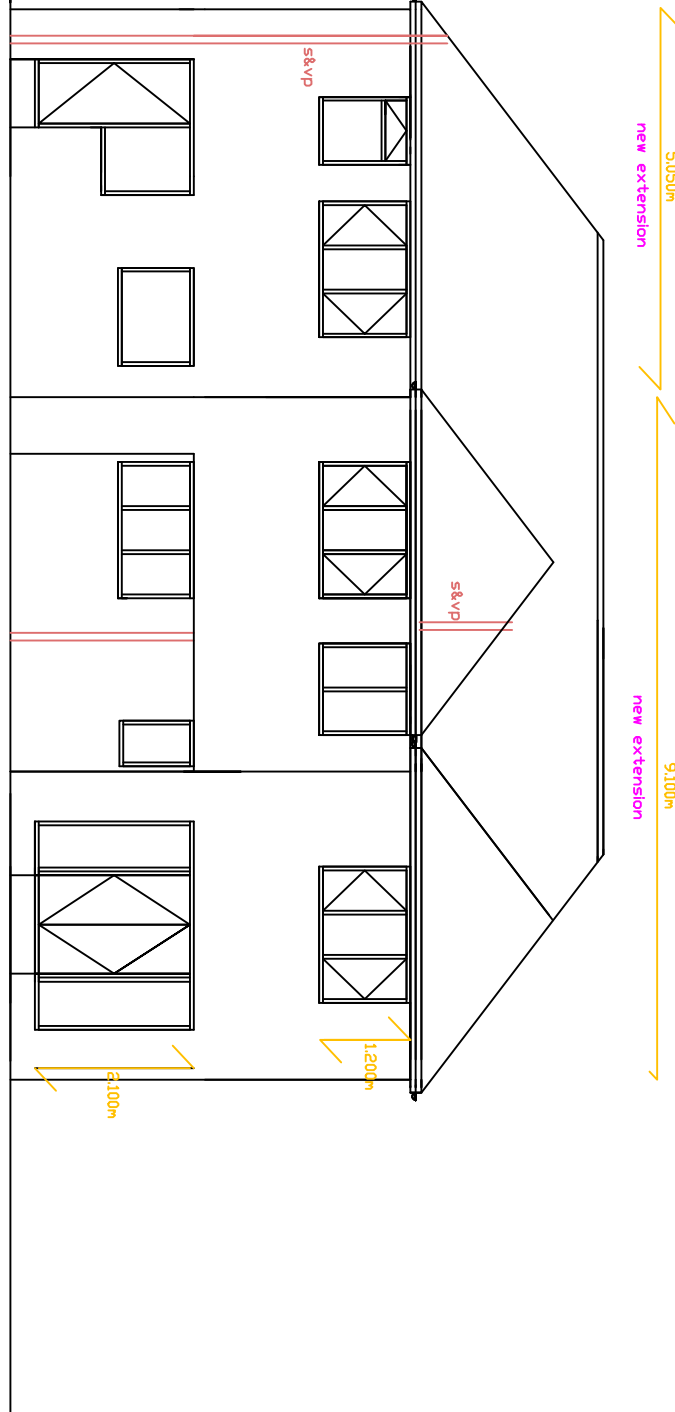

PROPOSED REAR VIEW
1: 100

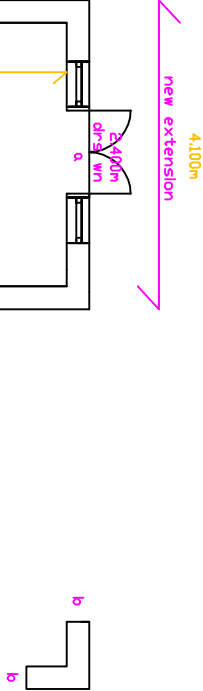

PROPOSED GROUND
FLOOR
1:100

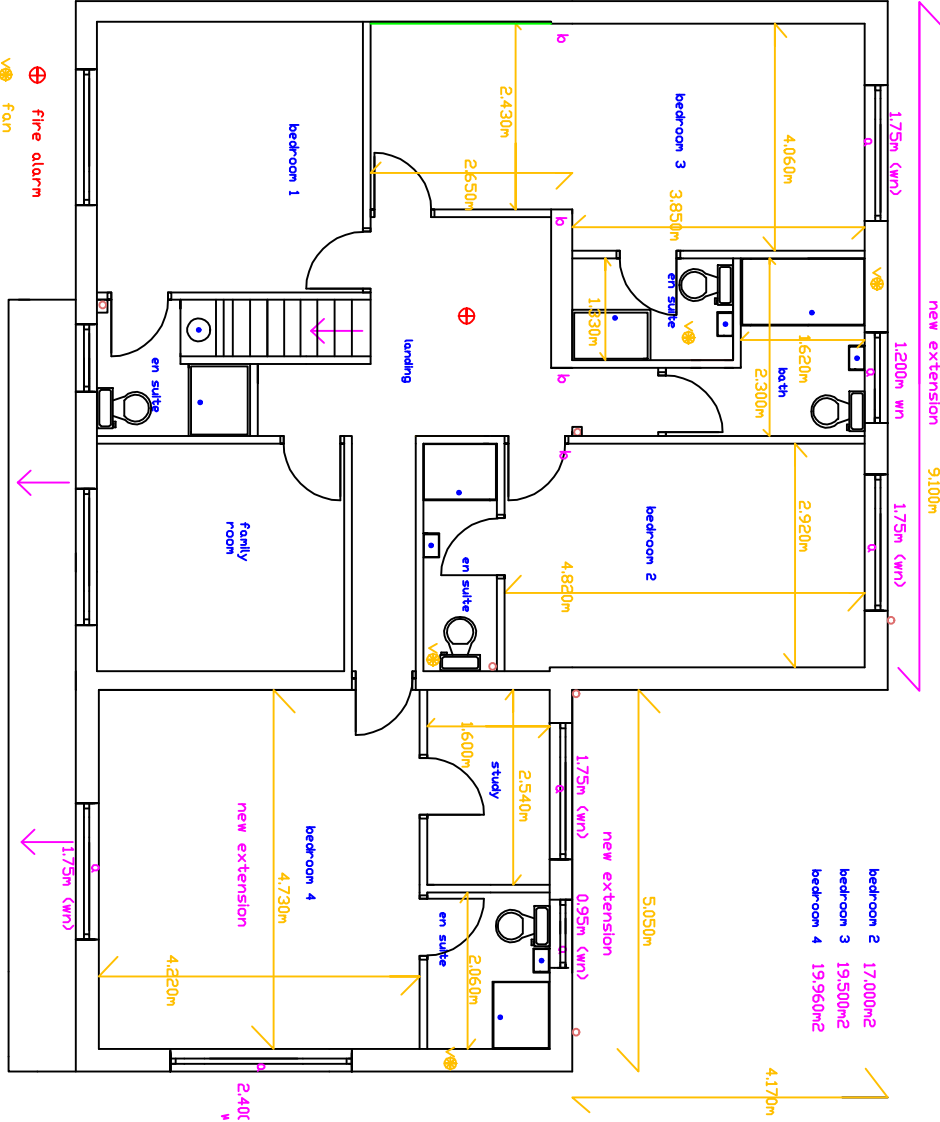

PROPOSED FIRST
FLOOR
1:100

PLEASE DO NOT SCALE OF THIS
DRAWING TAKE ALL DIMENSIONS ON
SITE
(builders Note)
Do not start any works until
all the approvals have been
obtained.
Any discrepancy to be reported
to Plans Drawn as soon as
possible.

Client:
**BENJAMIN OBEKA,
32, THE FAIRWAYS,
WHITEFIELD,
M45 7BN,
TEL 07958297237**

scheme
**PROPOSED DOUBLE SIDE AND
REAR EXTENSIONS
INTERNAL ALTERATIONS**

project:
**BURY COUNCIL
PLANNING
BUILDING CONTROL
APPLICATION**

date:
JUNE. 2022

drawn:
DRW

PLANS DRAWN
telno
**07952934281
07856609593**
email
**Bawintherbotom
@aol.com**
www.plansdrawn.org

project no.
TF 32

drg. no.
02A

A3 paper