



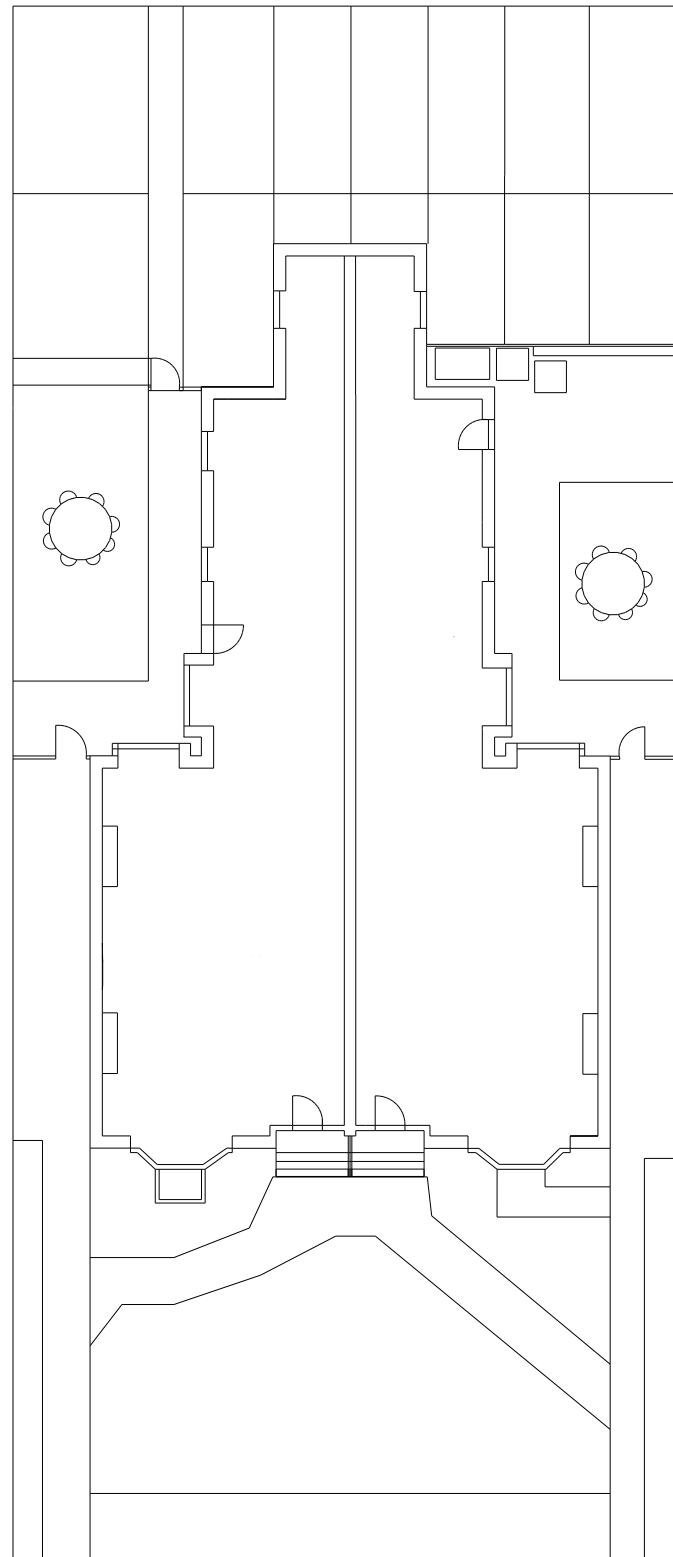

1 EXISTING
1:200

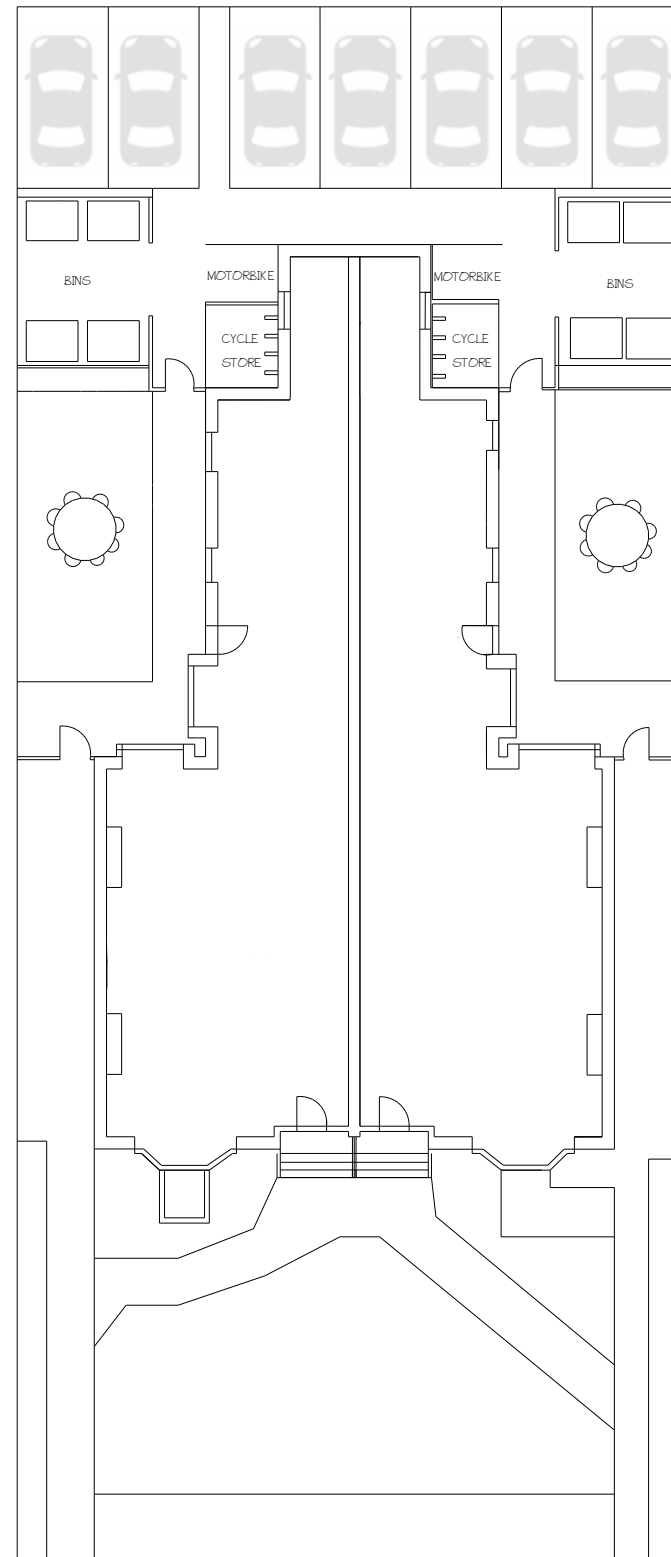

2 PROPOSED
1:200

KEY

- 8 × SECURE BIKE STORAGE WITH COVERED CANOPY
- 2 × MOTORBIKE SPACES
- 7 × CAR PARKING SPACES
2.4M × 4.8M
- 8 × 1,100LT WHEELIE BINS IN
2 ENCLOSED BIN STORAGE AREAS

PROJECT ADDRESS 146 & 148 MANCHESTER ROAD, BURY, BL9 0TL (CURRENTLY ROSTREVOR HOTEL)		
TITLE LANDSCAPING PLAN		
PROJECT NO. LP-01	DRAWING NO. 01	REV 01
SCALE SCALE @ A1	DATE 05/06/23	DRAWN BY LC
© COPYRIGHT. ALL RIGHTS RESERVED. THIS DRAWING MUST NOT BE REPRODUCED WITHOUT PERMISSION. ALL DIMENSIONS RELATIVE TO THIS DRAWING TO BE CHECKED ON SITE. DESIGNER TO BE NOTIFIED OF ANY DISCREPANCIES. SWERE INVERT LEVELS MUST BE VERIFIED BEFORE WORK COMMENCES. THIS DRAWING MUST BE CHECKED AGAINST ANY OTHER STRUCTURAL/SPECIALIST DRAWINGS PROVIDED. THIS DRAWING MUST NOT BE USED FOR CONSTRUCTION UNLESS IS SUED FOR CONSTRUCTION. ALL DIMENSIONS ON THIS DRAWING ARE IN MILLIMETRES (UNLESS OTHERWISE STATED).		
10 0 10 20 30 40 50 SCALE 1:1250 m		
5 0 5 10 15 20 25 SCALE 1:500 m		