


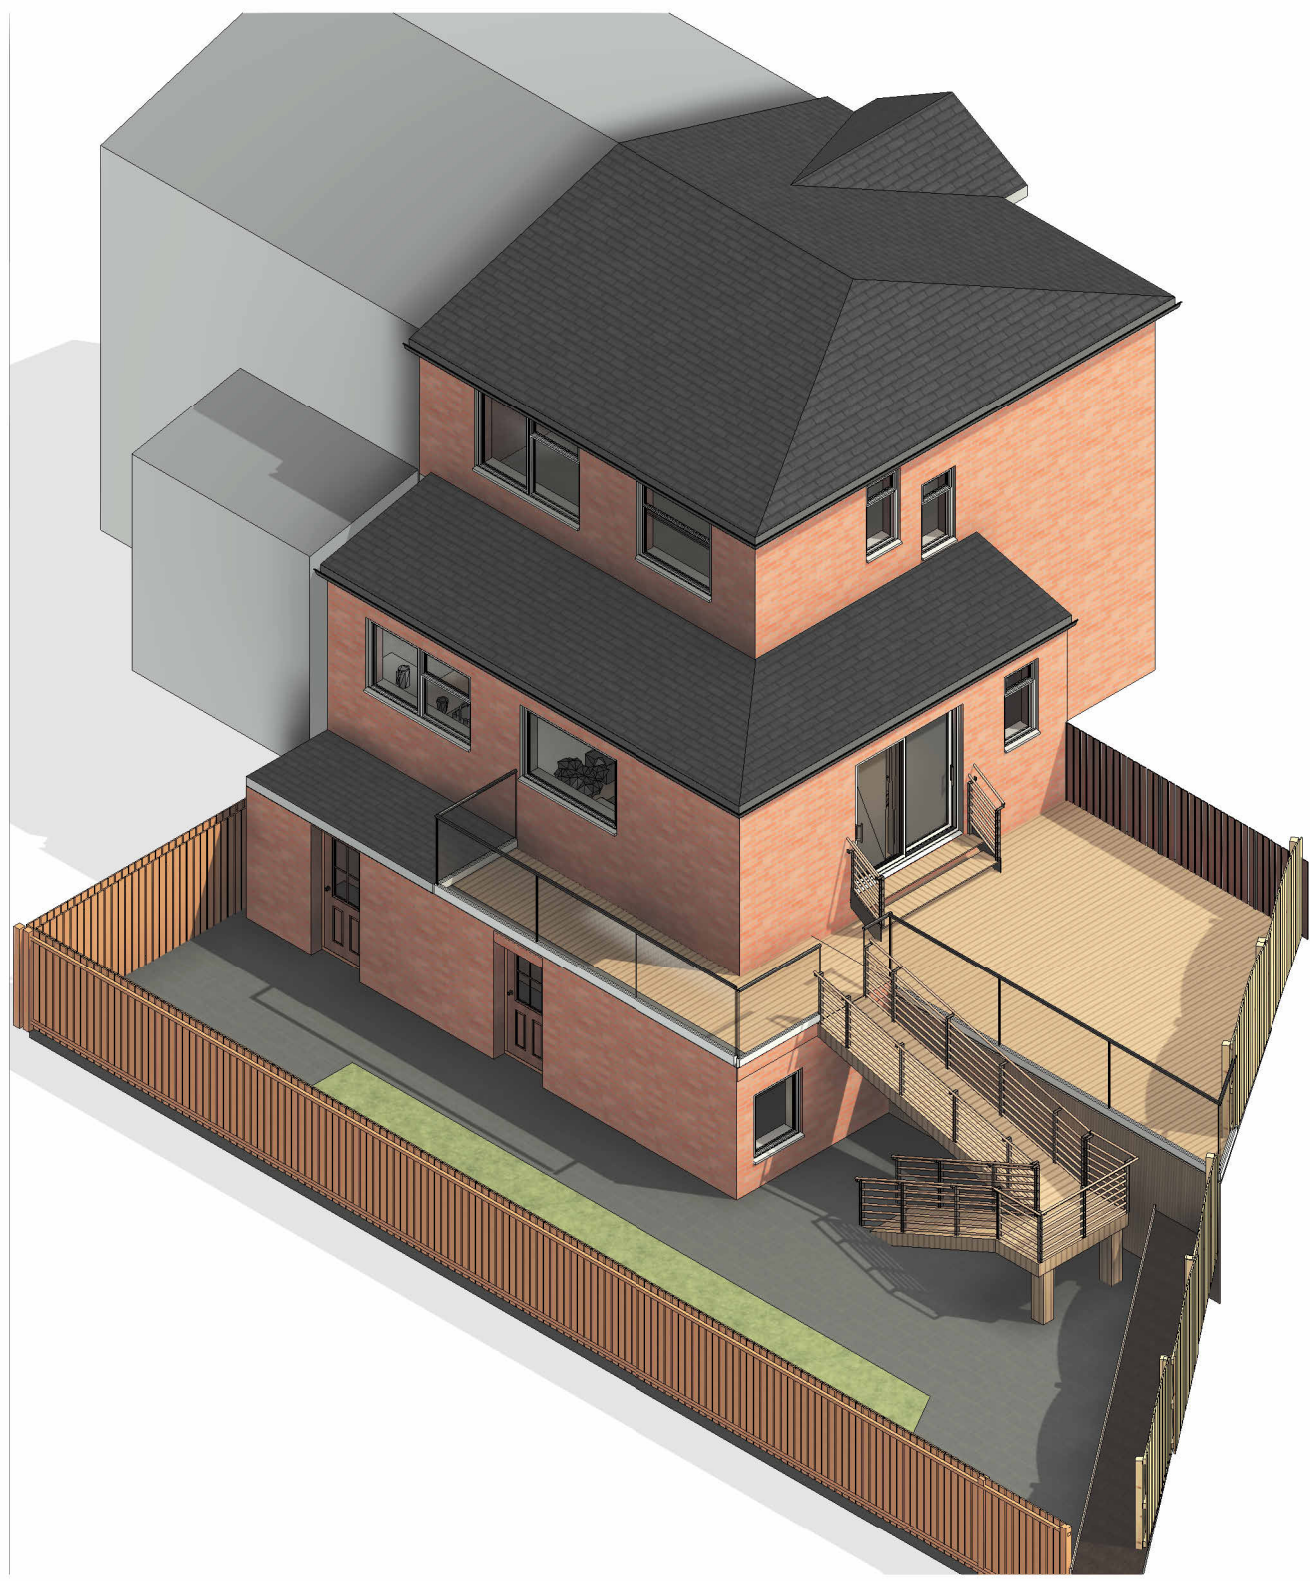

© Ideal Architects Limited
WWW.Ideal-Architects.co.uk

This Drawing & Design is the copyright of Ideal Architects Ltd and should not be reproduced without written consent. Contractors are to check all levels & dimensions on site prior to site works commencing & report discrepancies to the Designers.

DO NOT SCALE FROM THIS DRAWING

Single Storey rear and side extension Option 1

22 Church Drive, Prestwich, M25 3JW

A Decking layout
Rev Description

08/08/22
Date

Client: Paul Guest

3D views

(DR)A201

Revision A

