
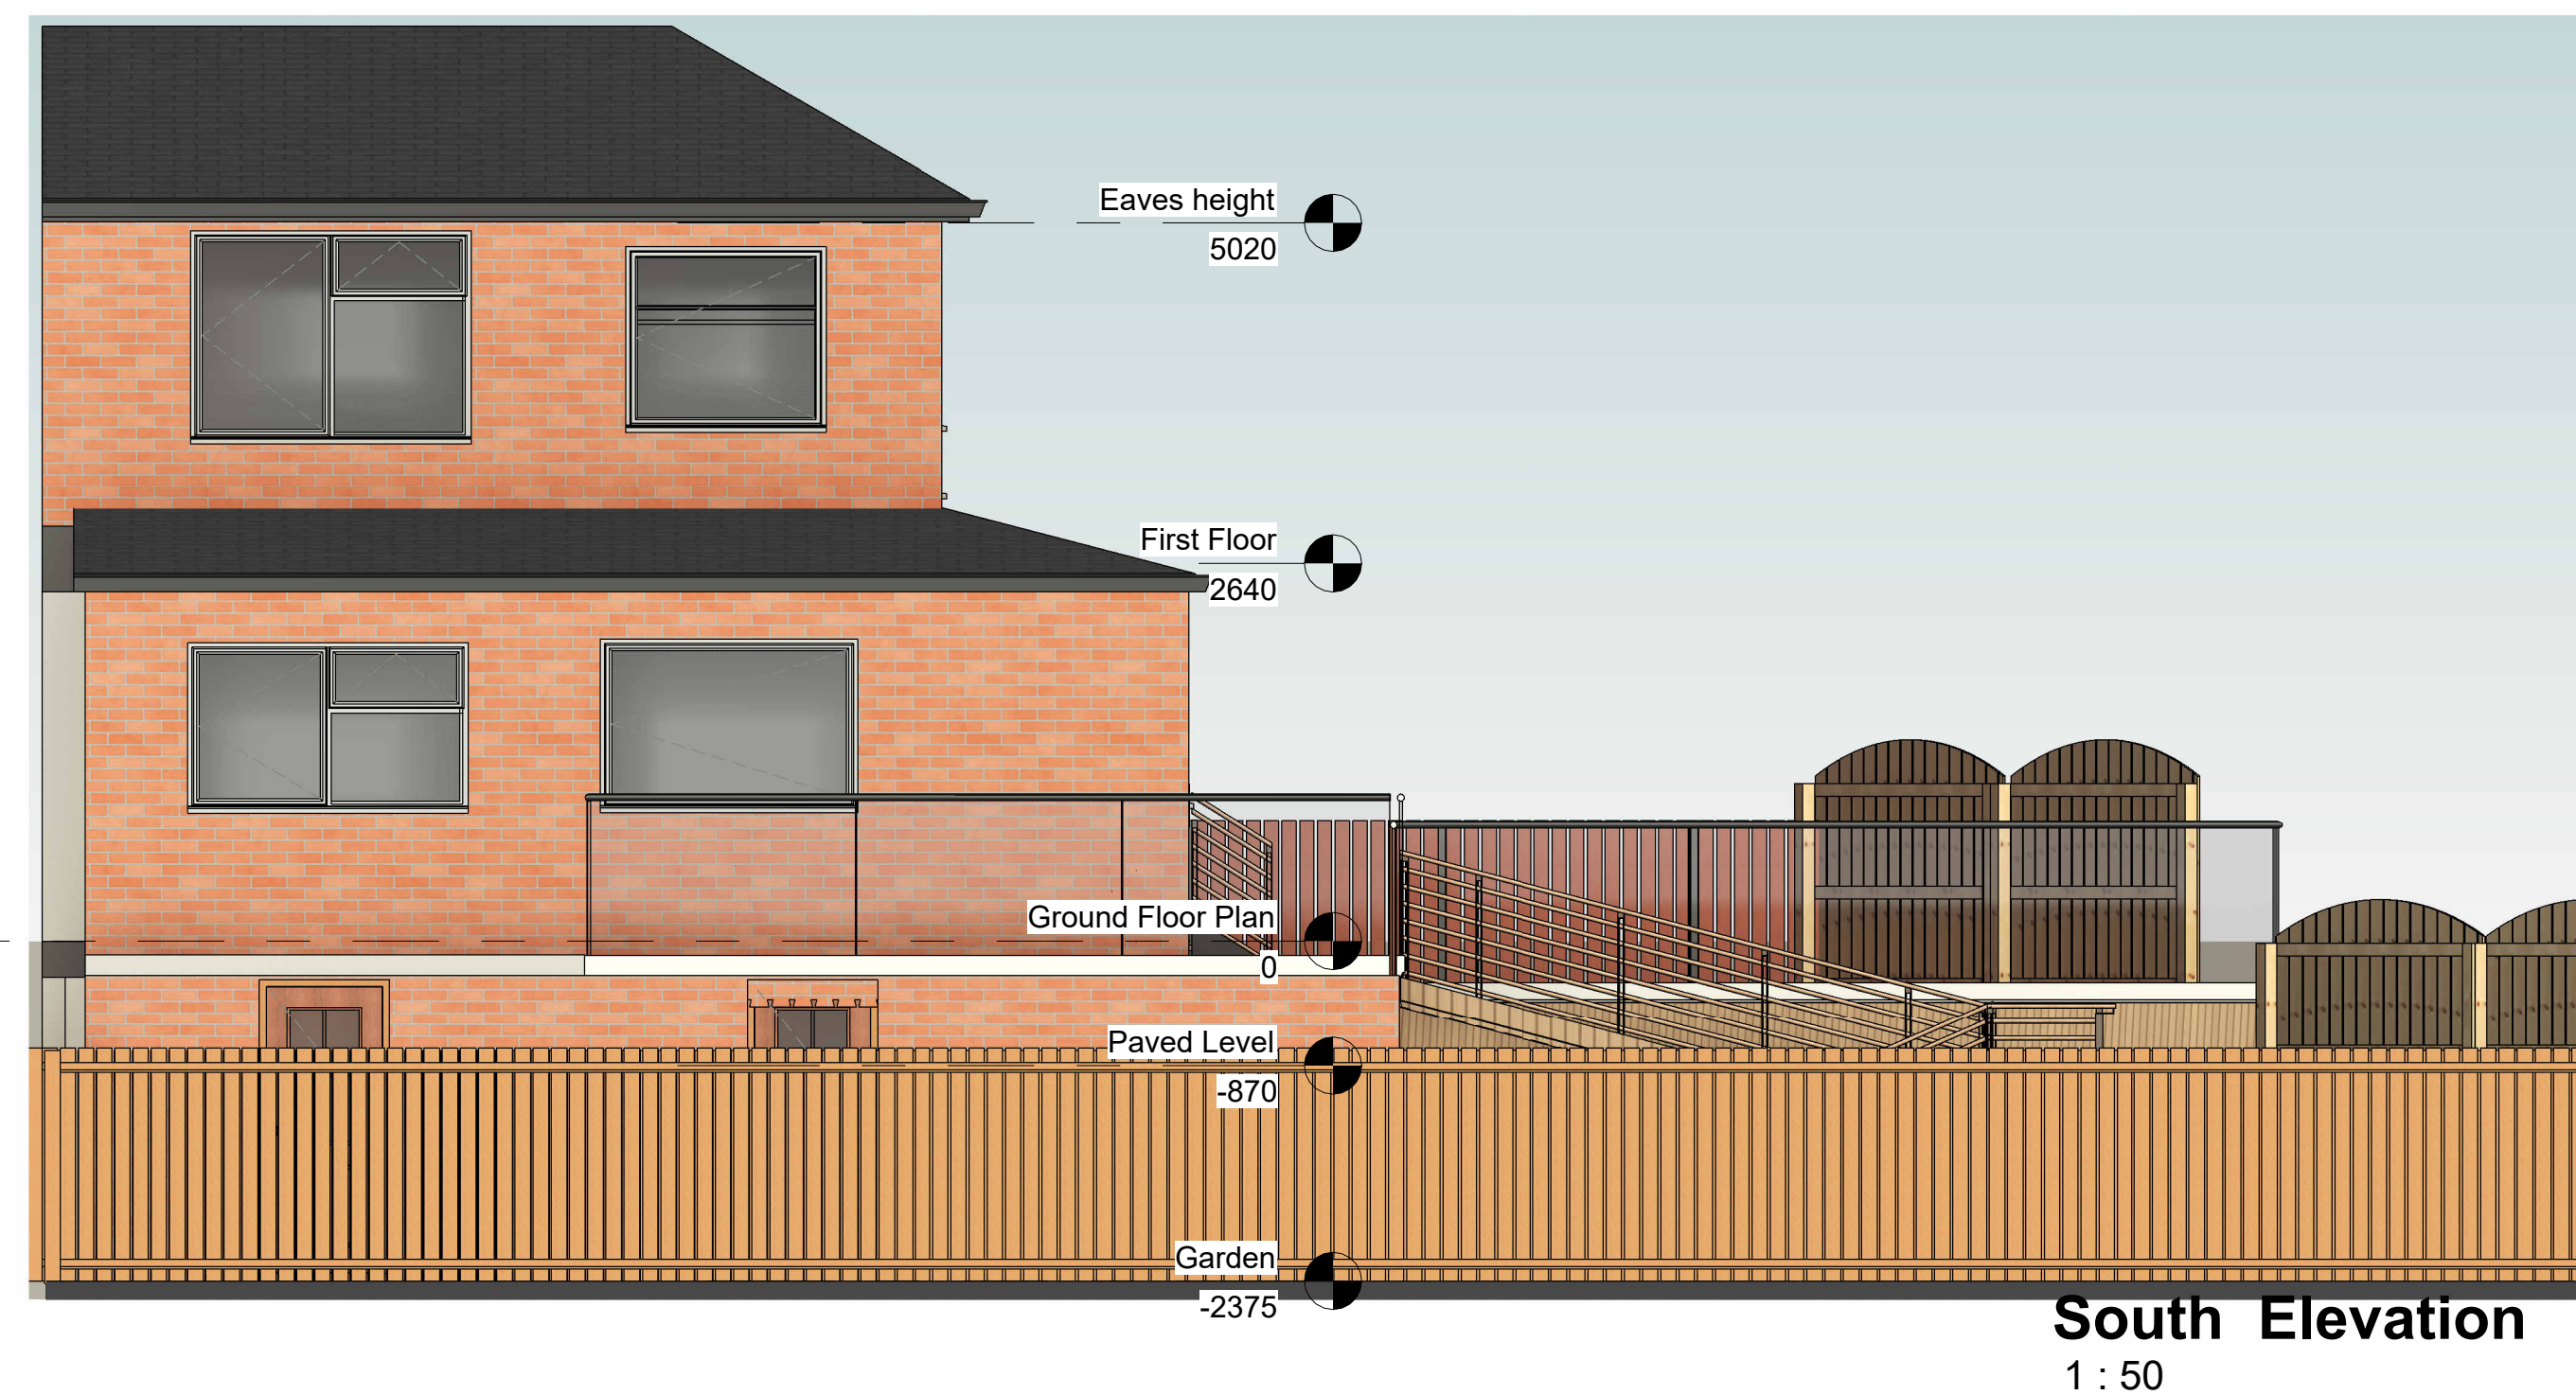


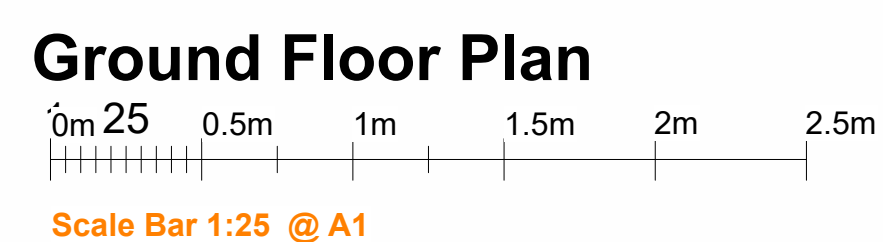

Single Storey rear and side extension Option 1

22 Church Drive, Prestwich, M25 3JW

A	Decking layout	08/08/22
Rev	Description	Date

Client: Paul Guest

Proposed Plans

(DR)A200

Revision A

