




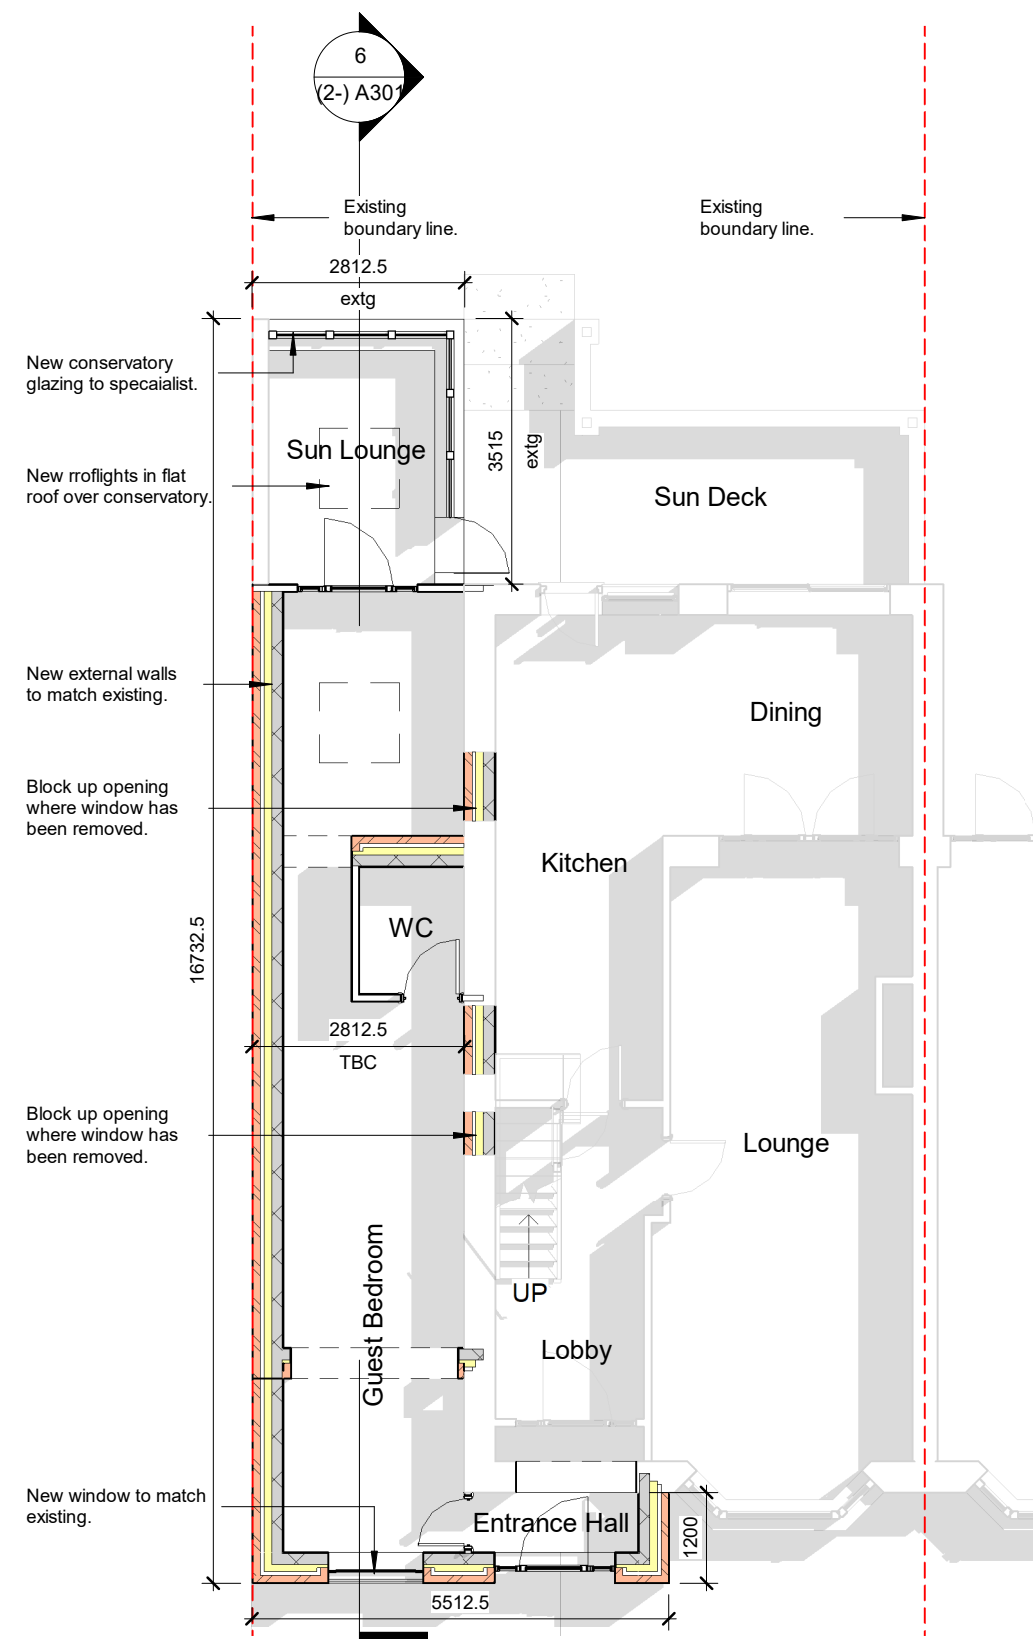


1 Proposed GF
1 : 100

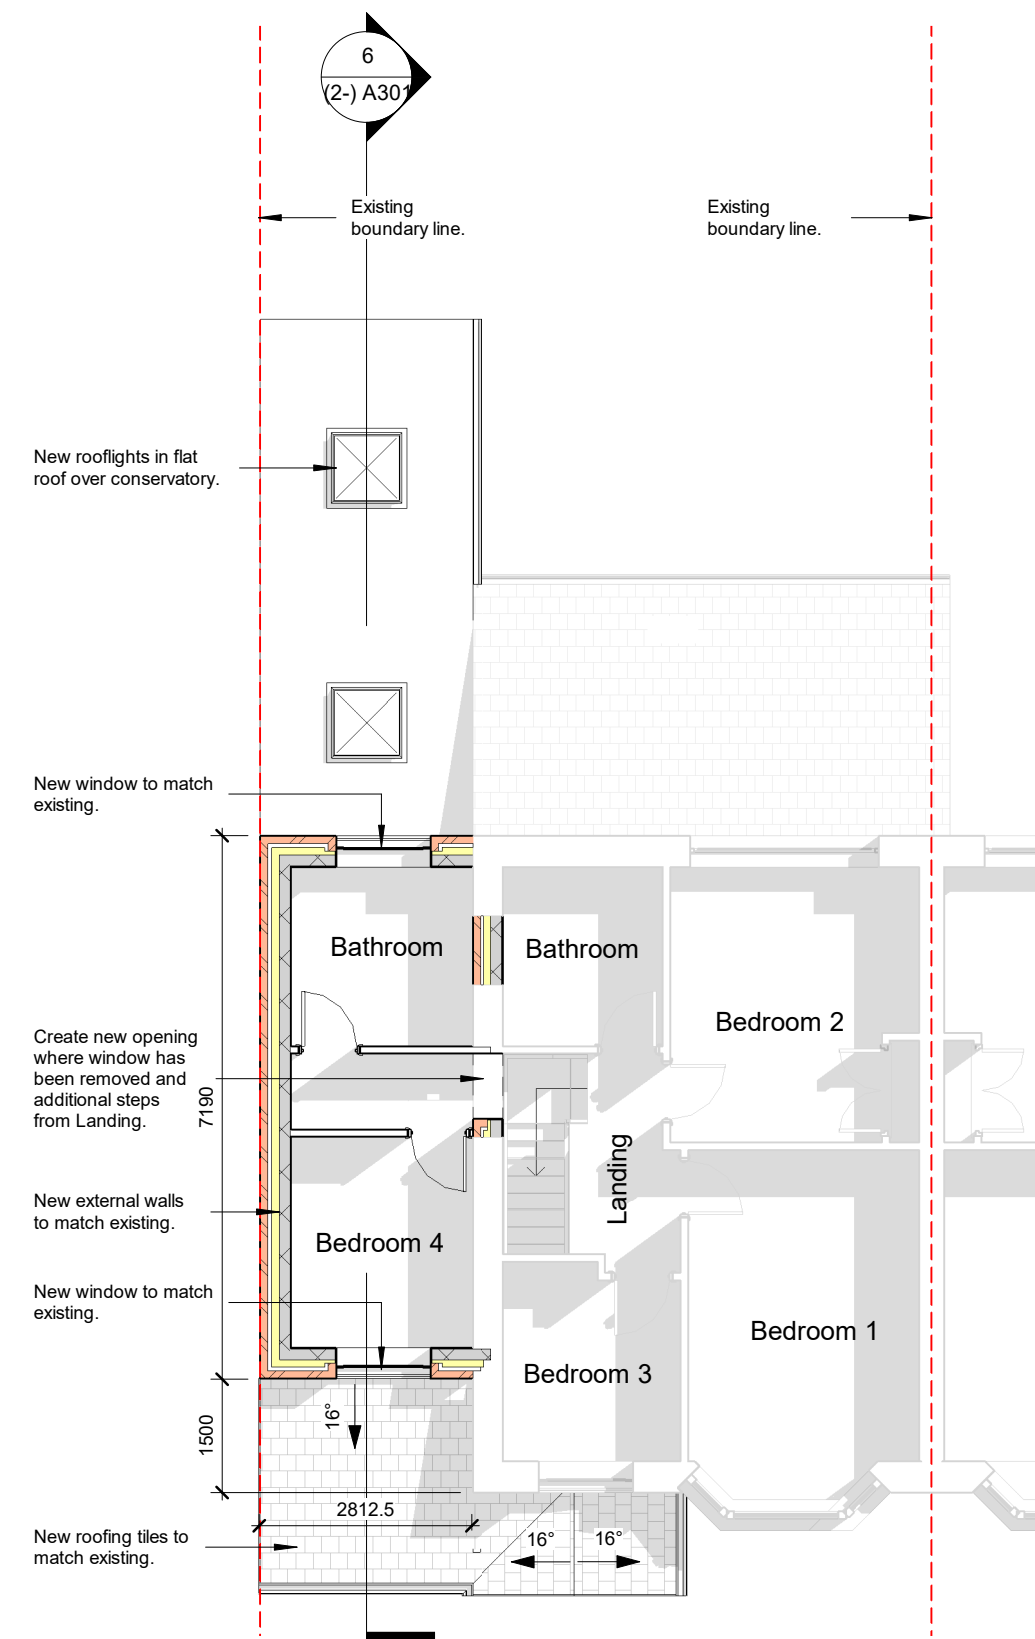


2 Proposed FF
1 : 100

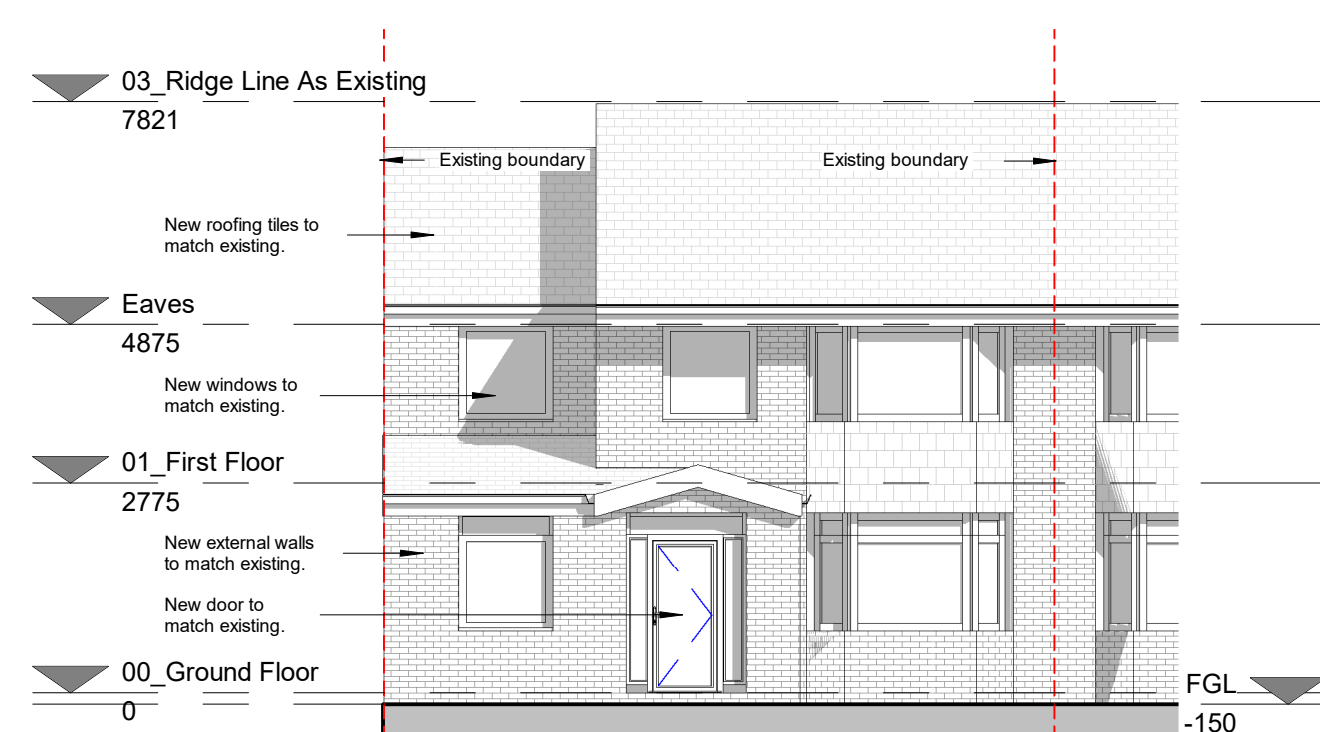


3 Proposed SE Elevation
1 : 100

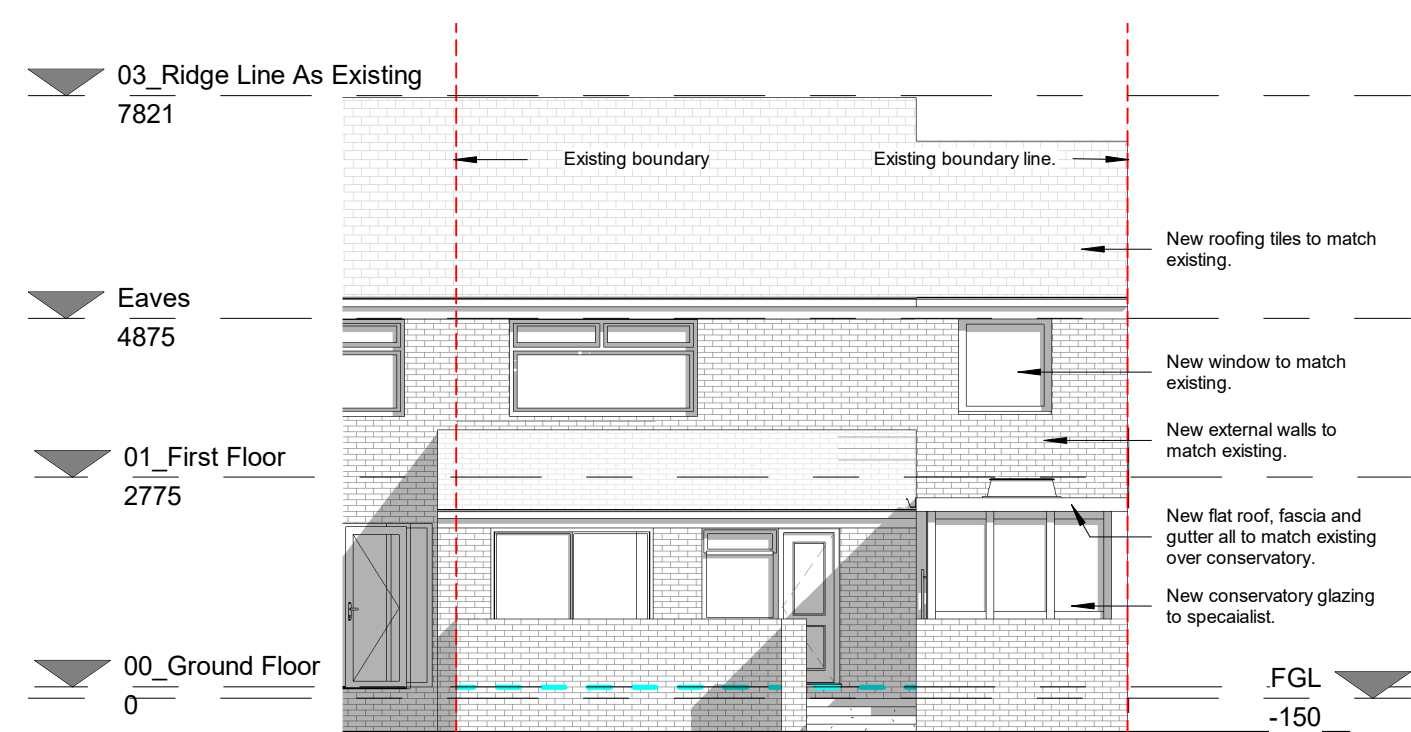

4 Proposed NW Elevation
1 : 100

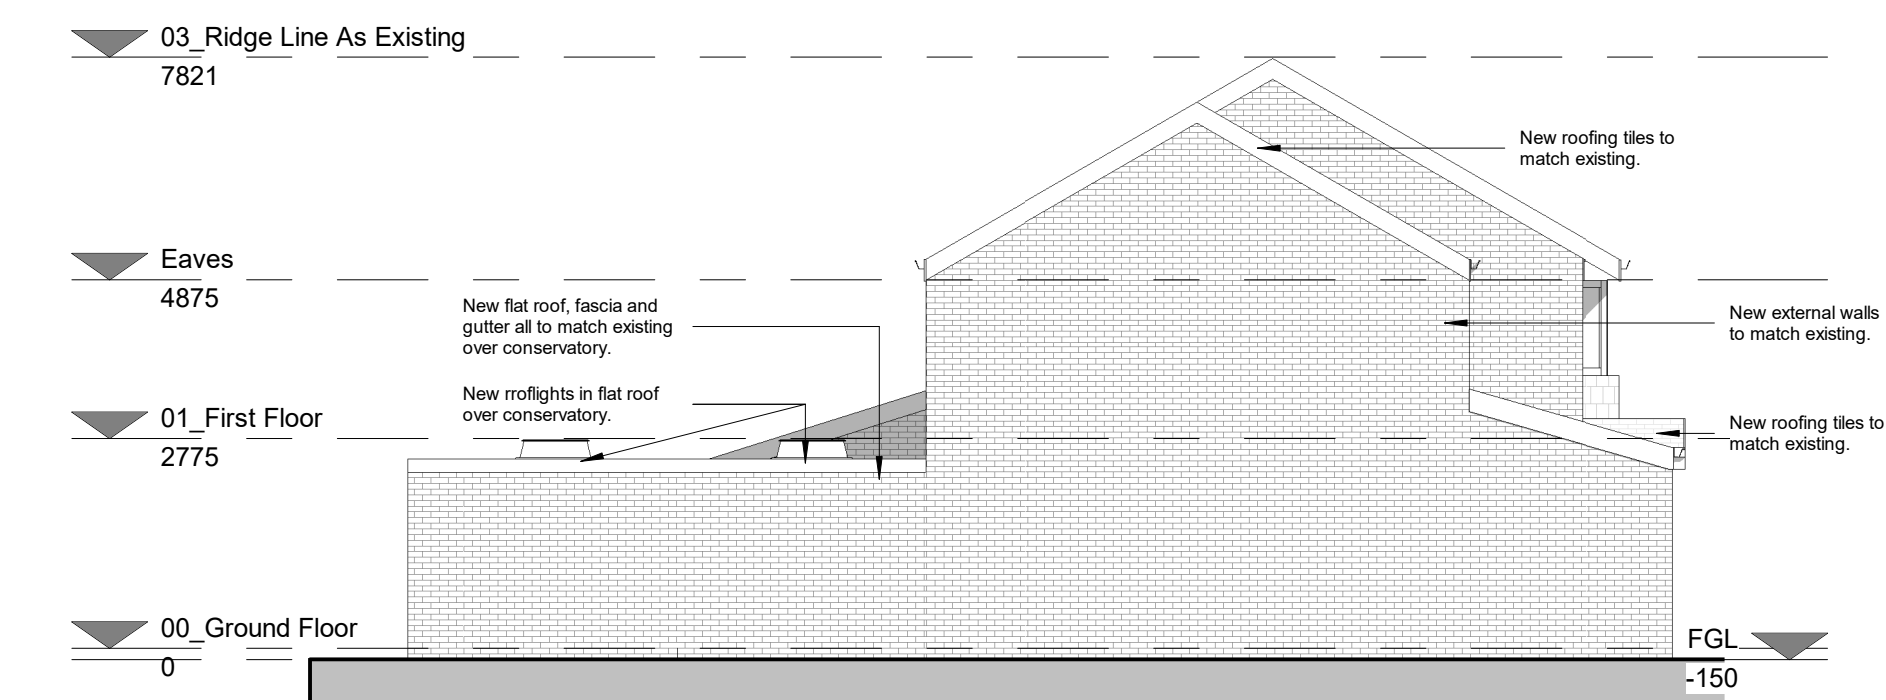

5 Proposed SW Elevation
1 : 100

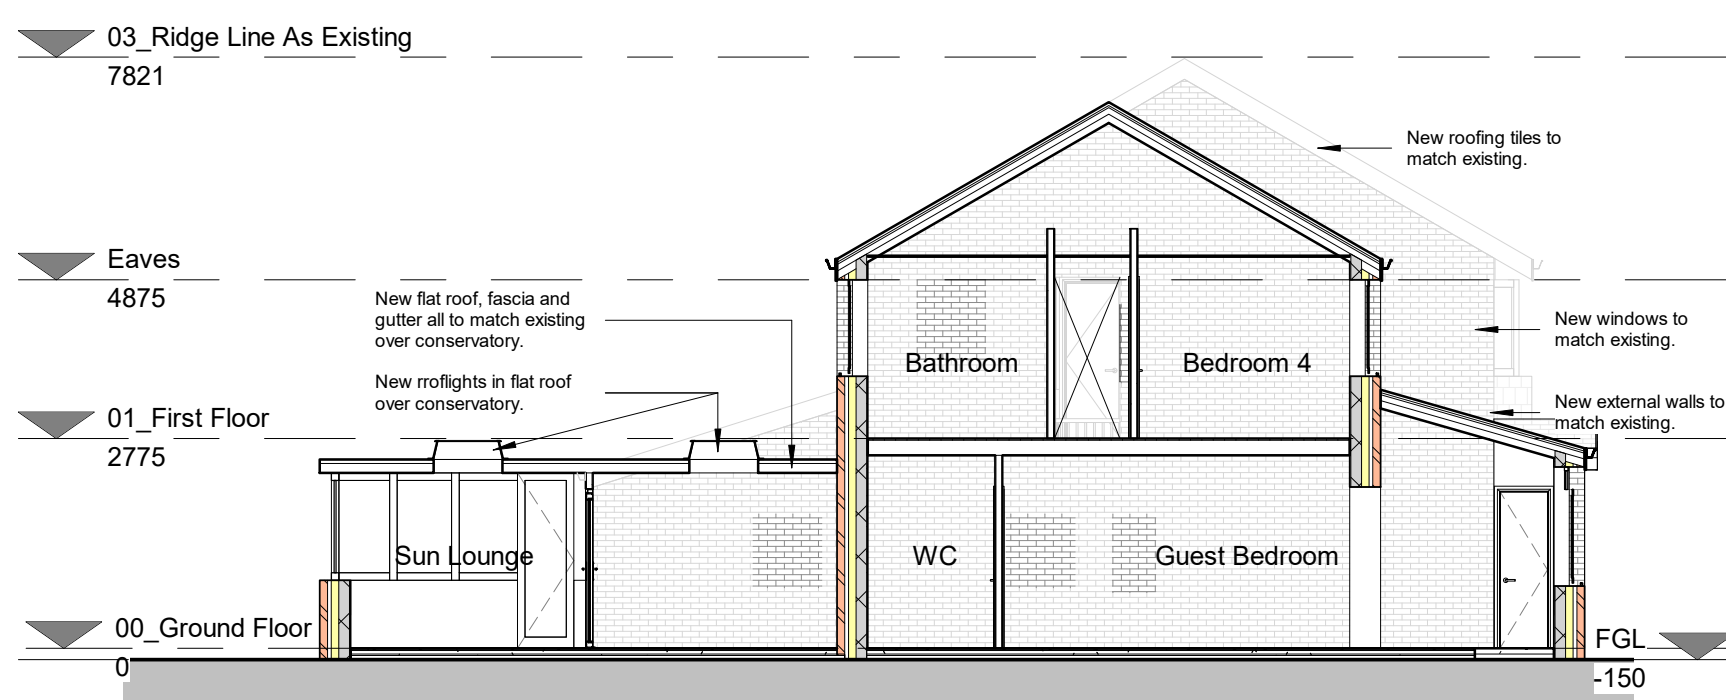

6 Proposed Section 01
1 : 100

A & C CONSULTANTS SHALL HAVE NO RESPONSIBILITY FOR ANY USE MADE OF THIS DOCUMENT OTHER THAN FOR THAT WHICH IT WAS PREPARED AND ISSUED.

ALL DIMENSIONS SHOULD BE CHECKED ON SITE.
DO NOT SCALE FROM THIS DRAWING

ANY DRAWING ERRORS OR DIVERGENCIES SHOULD BE BROUGHT TO THE ATTENTION OF A & C CONSULTANTS AT THE ADDRESS SHOWN BELOW.

NOTES

A	Updated to Planning comments	AC	AC	02.08.2022
REVISION / DESCRIPTION	DRAWN	CHECKED	DATE	
KEYPLAN				
CLIENT				

Architectural & Constructuin Consultants
33 Mere Drive
Clifton
Swinton
Manchester, M60 3JA
United Kingdom
M: +44 (0)746 264 4148
E: achiguma@cloud.com

PROJECT TITLE
75 Cuckoo Lane, Whitefield, Manchester,
M45 6WD

2022_06_T Majid

DRAWING TITLE Proposed Plans, Elevations and Section	SCALE @ A2 1 : 100
DATE	REVISION A

DRAWING NO.
(2-) A301