


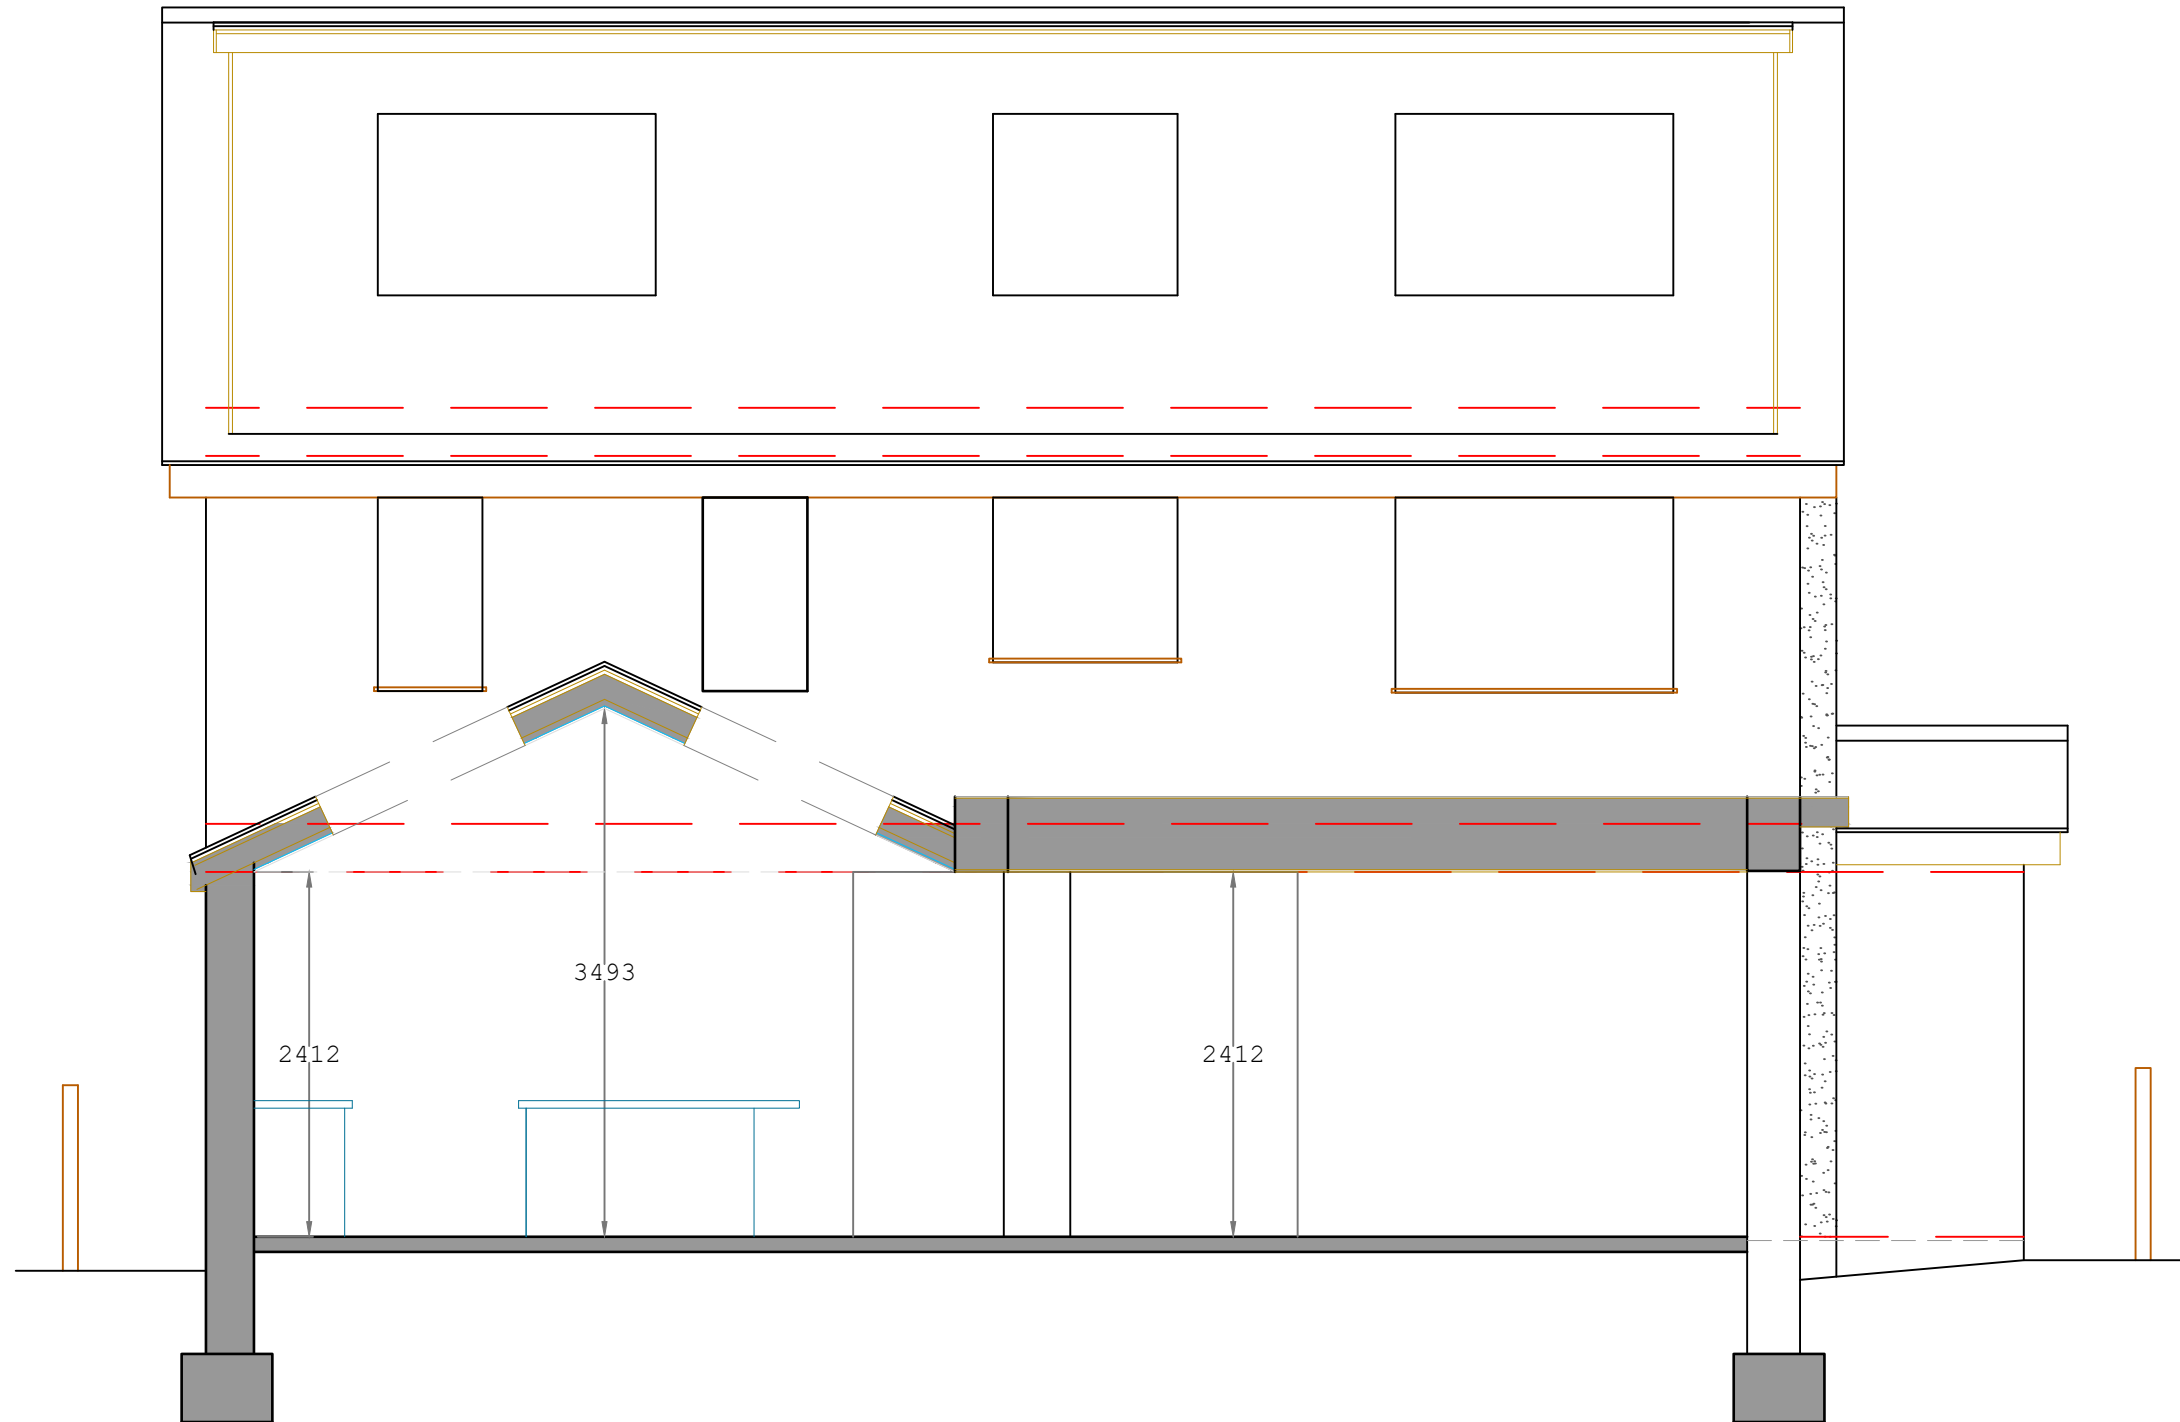

PROPOSED SECTION C-C

EDIFICE Building Consultants Limited
email: nick@edificebc.co.uk mobile: 07917125231

Architecture Project Management Consultancy

All levels and dimensions must be checked on site by contractor prior to commencement of works. Any variations must be reported to Edifice BC Ltd.
All information herein is the copyright of Edifice BC Ltd. Copying in full or in part is forbidden without the written permission from Edifice BC Ltd.

PROJECT

Proposed Development at:
40 Ferndale Avenue
Whitefield
Bury

DRAWING TITLE

Proposed Section C-C

Planning

CLIENT

Mr J Bowden and Ms D Davy

DATE Oct '22

DRAWN BY NH

SCALE 1:50@A3

DRAWING No

810-5.03

REV

C