


NOTES

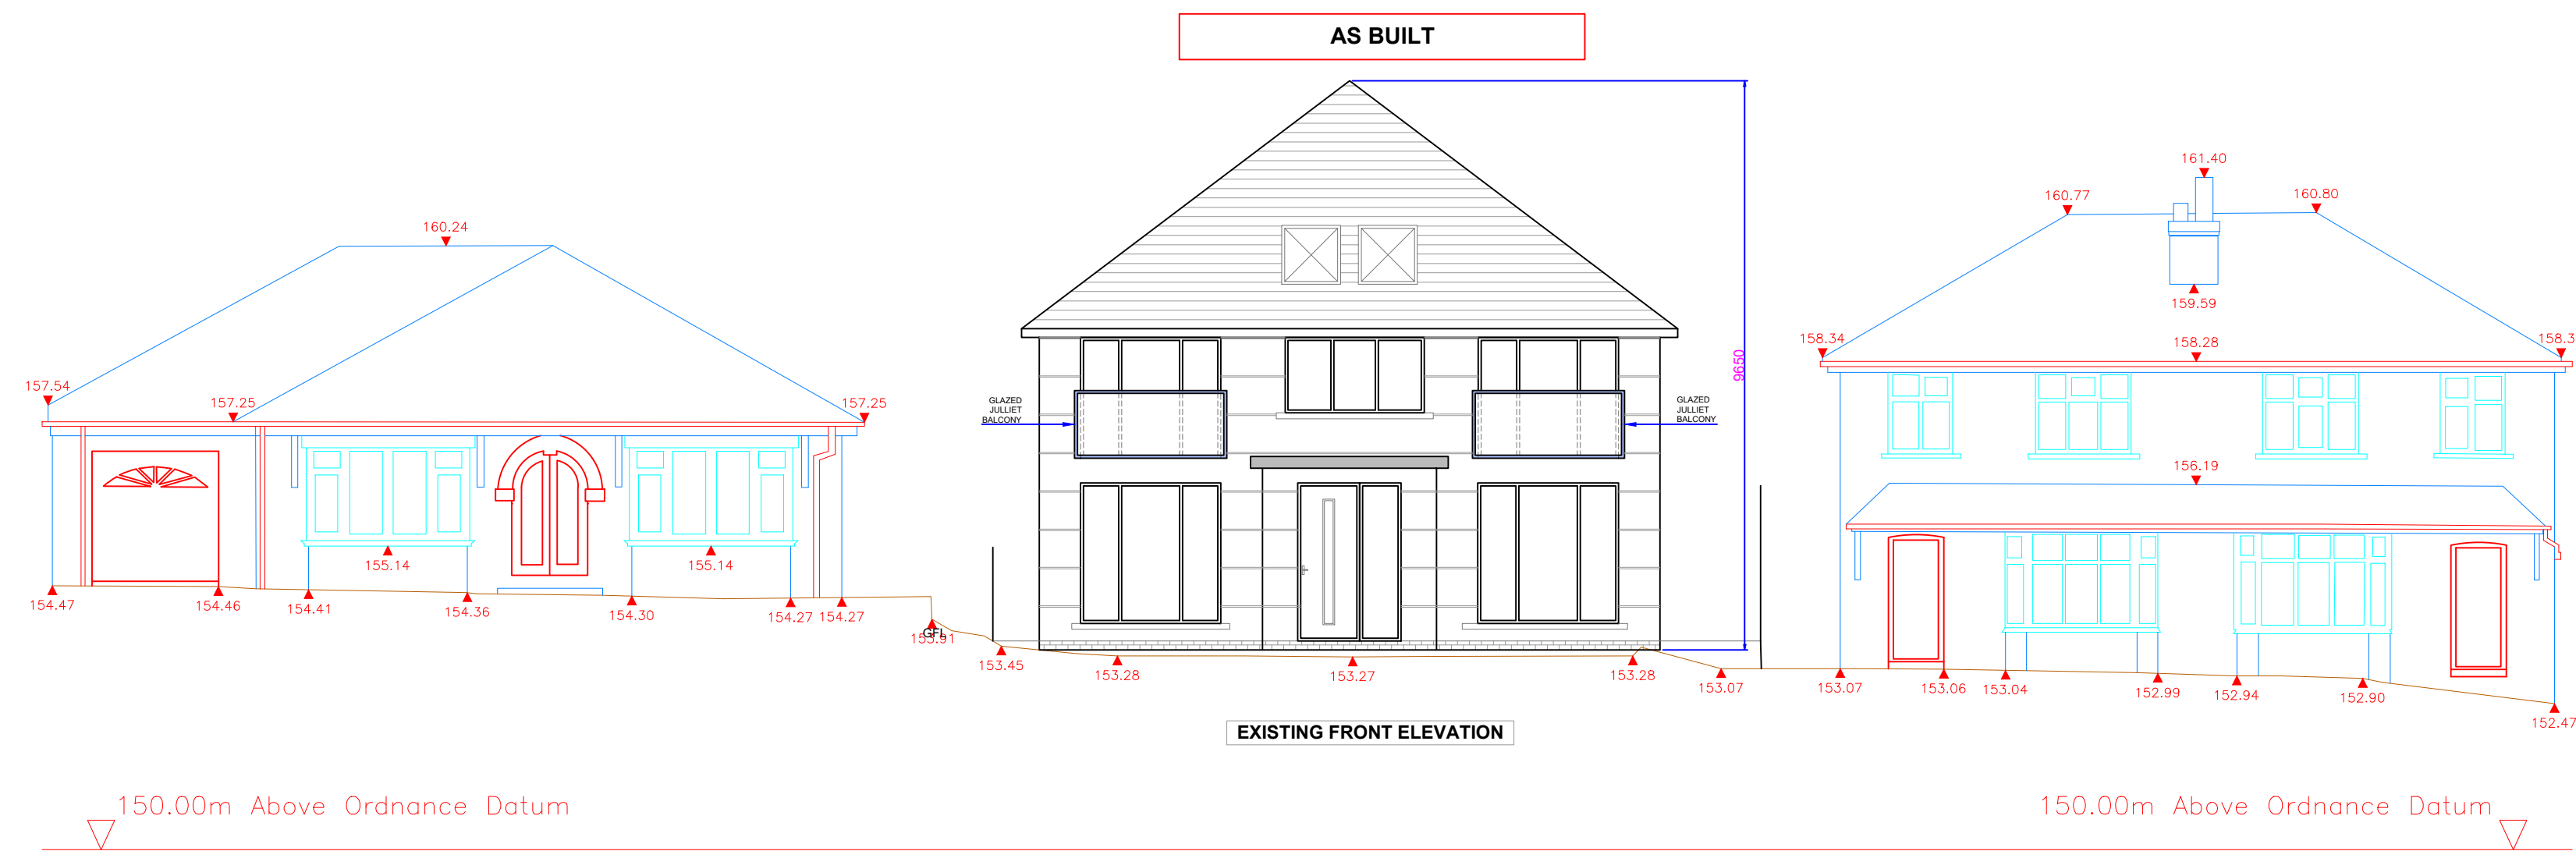

Street scene



Street scene

REVISIONS

PROJECT: 22 COCKEY MOOR ROAD, BURY.

CLIENT: SAEED POSTCHI

SCALE: 1:100 @ A1 SHEET

REFERENCE NO: 1423 STREETSCENE

BARRY CULLEN
ARCHITECTURE LTD
email: barrycullenarchitecture@gmail.com
mob: 07851262695

