



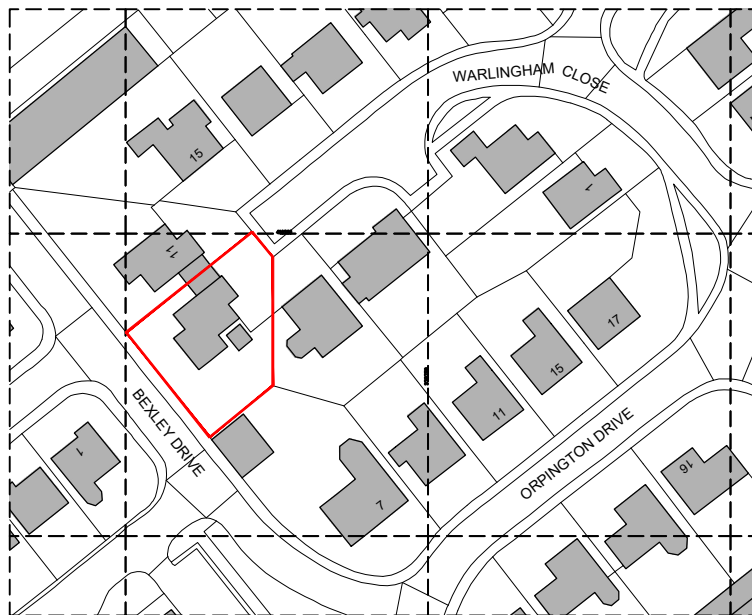

Ordnance Survey, (c) Crown Copyright 2022. All rights reserved. Licence number 100022432

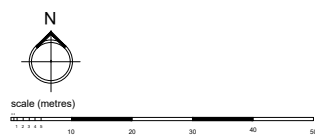

Location Plan

AREEBA
ARCHITECTURE LTD

Daisyfield Mill, Blackburn, BB1 3BL
01254 580701 / hello@areeba.co.uk

Client: Mr Jaffer Iqbal
Project: Extension & Remodelling
9 Warlingham Close
Bury, BL8 2QN

Scale: 1:1250 @ A4

Date: March 2022

Drawing No.

BB340_A

Purpose of Issue:

Planning Submission