


36 and 40 Walmersley Road Bury BL9 6DP

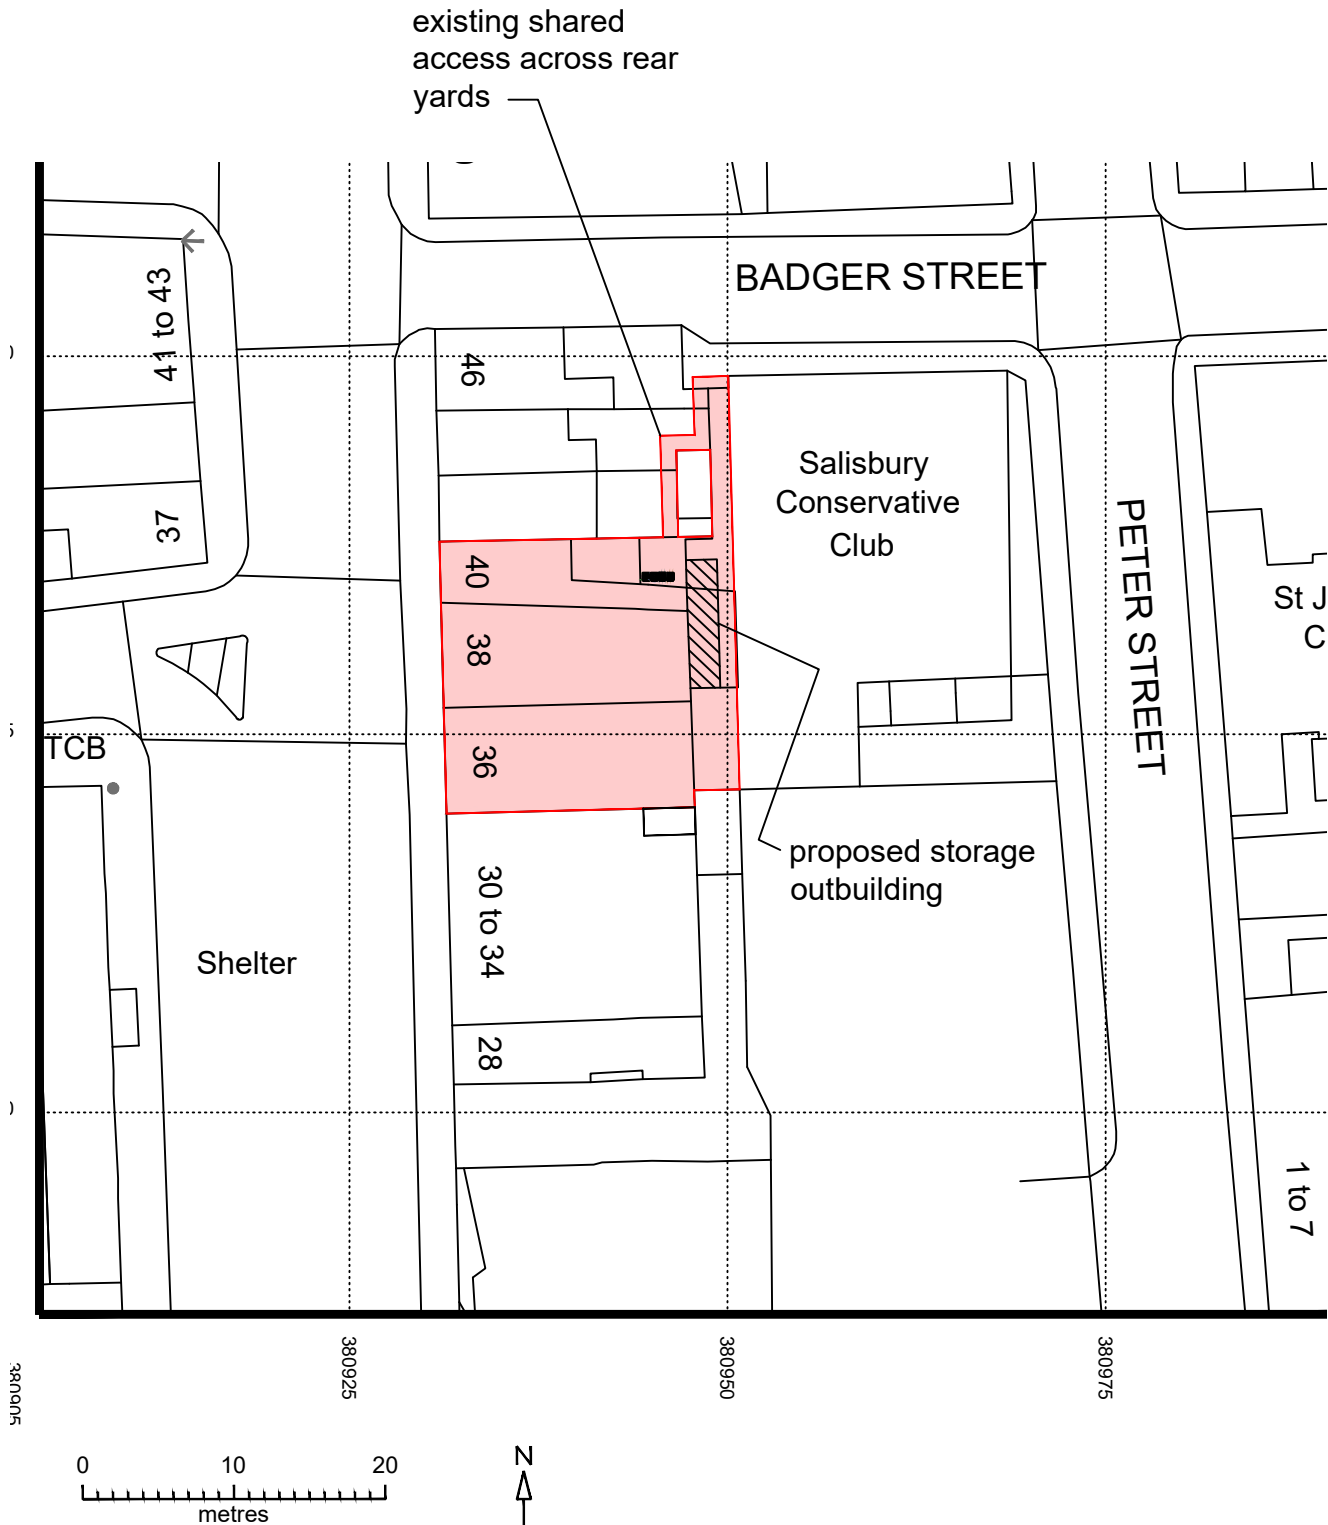

site plan as proposed

aj cocker associates
tel 01706 764 880

```
date      Dec 2021
scale     1-500@A4
dwg.nr.   C403-05
```