


ALL DIMENSIONS ARE FOR REFERENCE
PURPOSES ONLY DISCRPENCIES ARE TO BE
REPORTED TO THE DRAWINGS AUTHOR. DO NOT
SCALE FROM DRAWING.

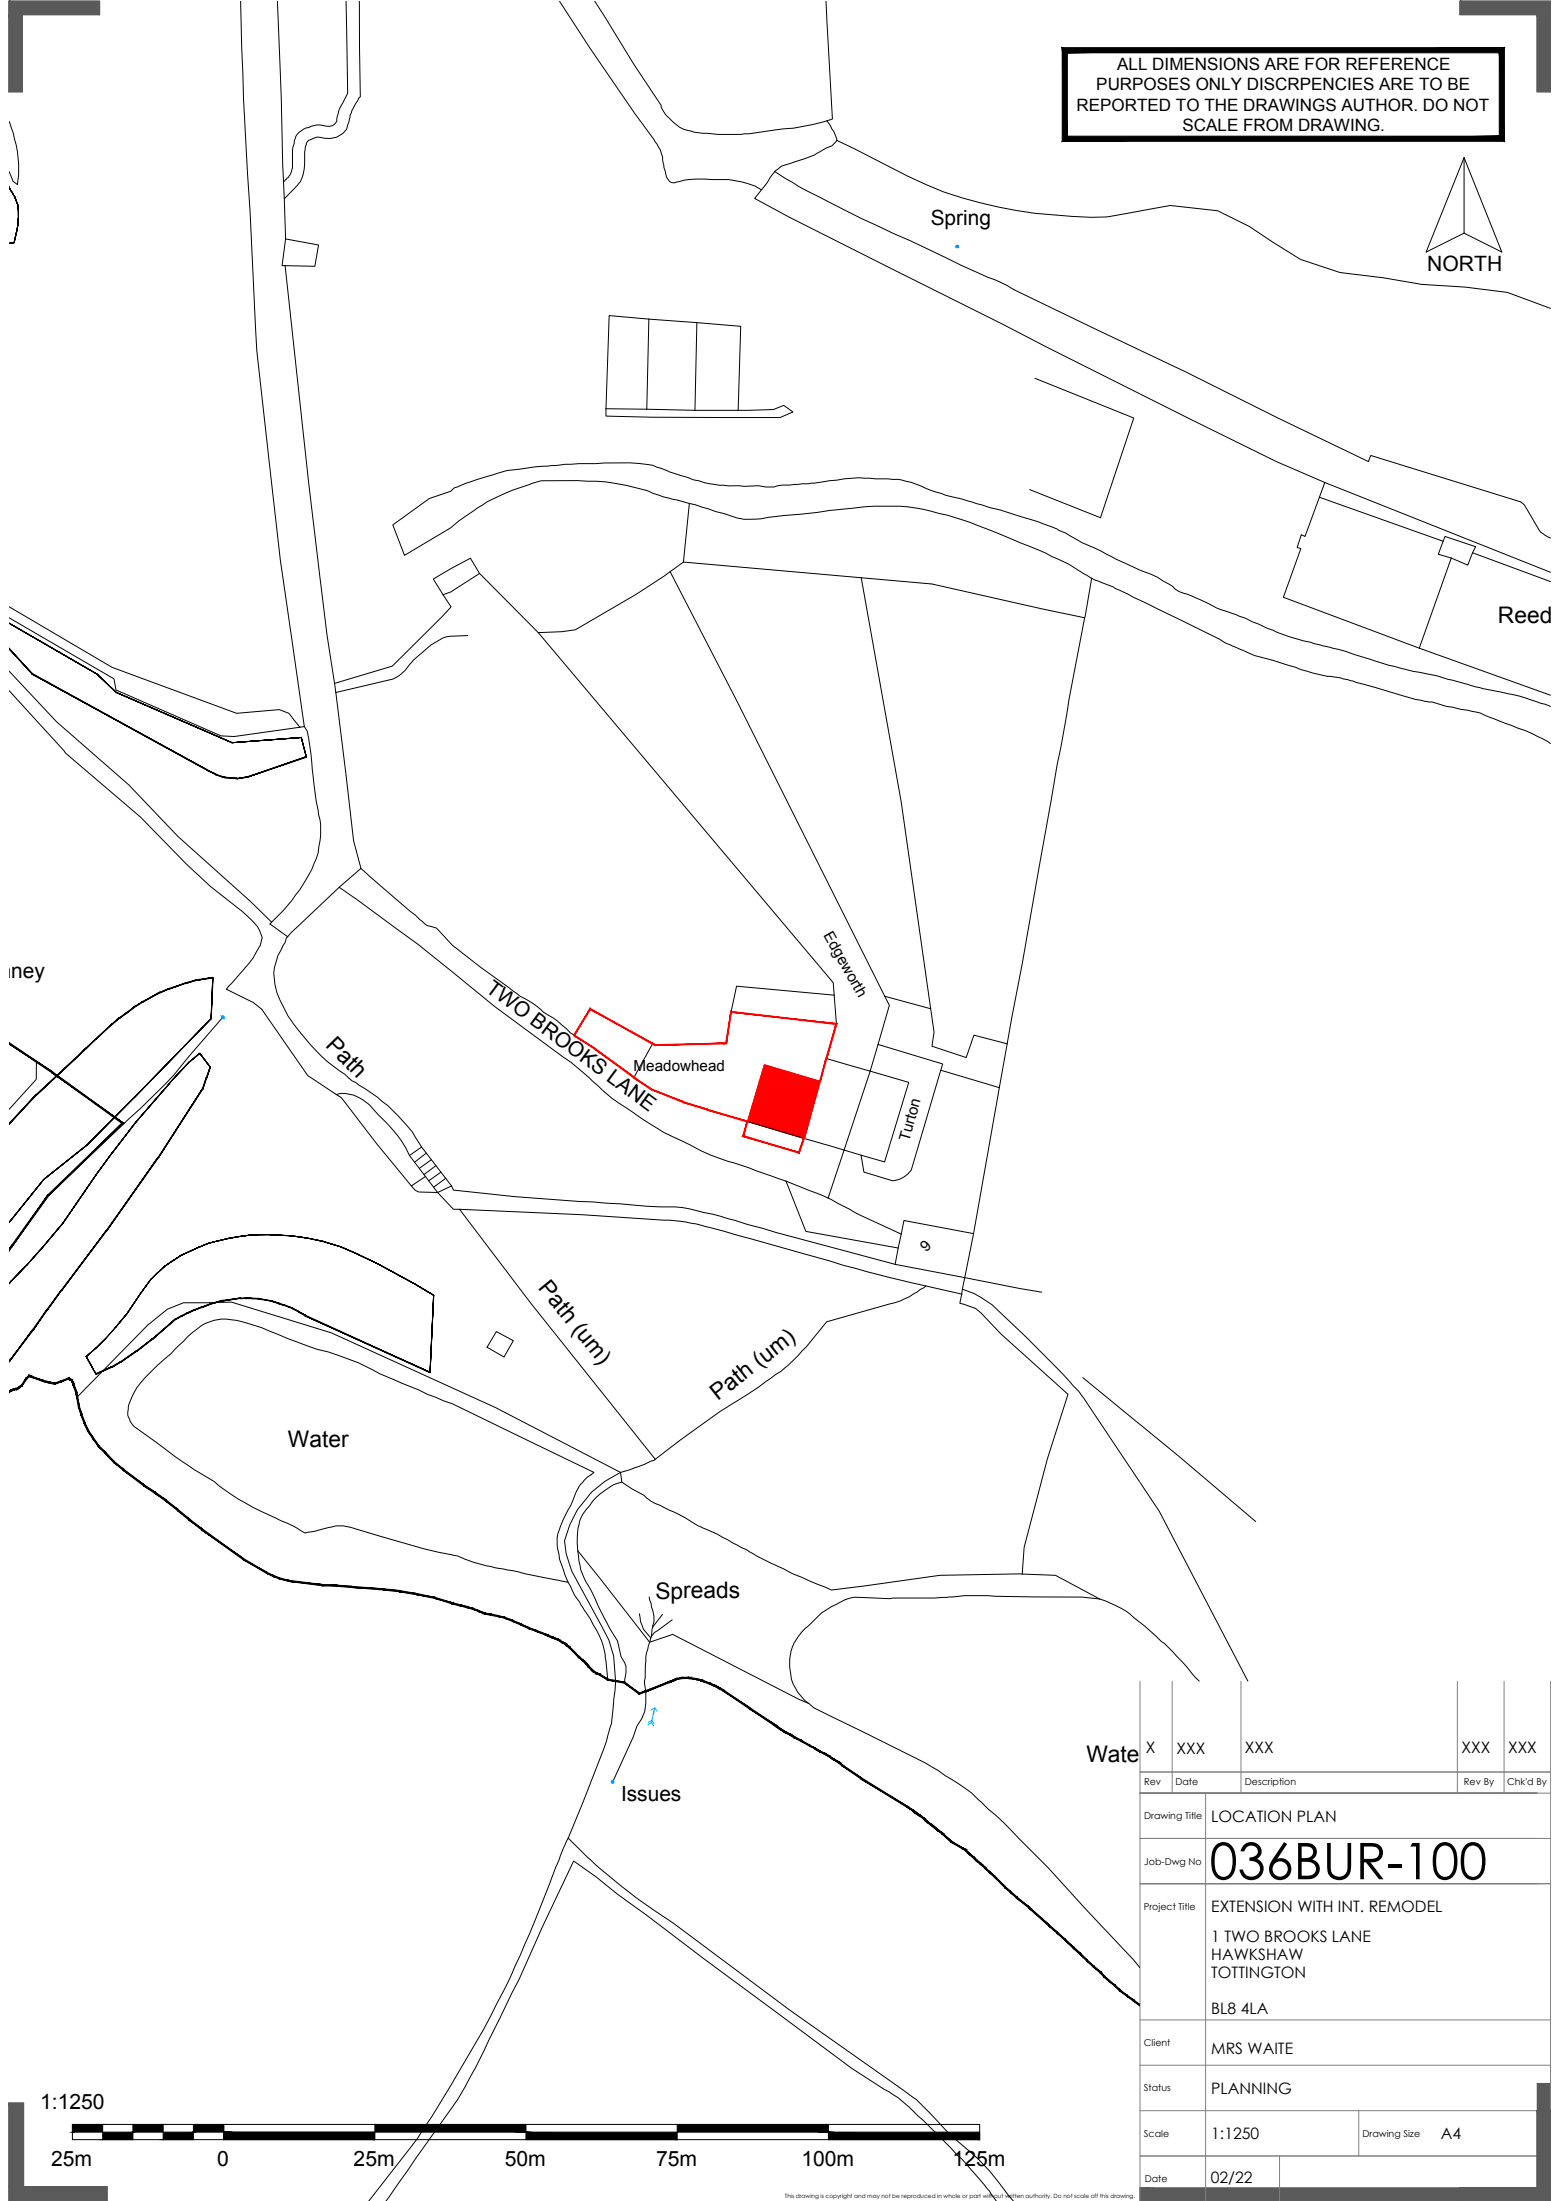

Rev	Date	Description	Rev By	Chk'd By
X	XXX	XXX	XXX	XXX
Drawing Title				
LOCATION PLAN				
Job-Dwg No				
036BUR-100				
Project Title				
EXTENSION WITH INT. REMODEL				
1 TWO BROOKS LANE				
HAWKSHAW				
TOTTINGTON				
BL8 4LA				
Client				
MRS WAITE				
Status				
PLANNING				
Scale		1:1250	Drawing Size	
			A4	
Date		02/22		

