


|   |  |
|---|--|
| <p>Do not scale off this drawing</p> <p>All dimensions are to be checked on site and any discrepancies to be referred to the designer before proceeding. All levels to be checked on site All discrepancies between information shown on the drawings and the information in the specification to be referred to the designer prior to proceeding. All component sizes and references to be checked before ordering</p> <p>Position of existing drain runs to be confirmed prior to proceeding and drains checked as necessary.</p> <p>All relevant boundary positions are to be checked prior to proceeding</p> <p>Building regulation drawings can be used for building estimates, however for an accurate quote builders must attend site as these drawings do not account for all aspects of the building works.</p> |  |
|---|--|

## A minimalist line drawing of a modern house. The house features a gabled roof on the left side, with a chimney on the right. There are several windows of different sizes and shapes, including a large double window on the left, a smaller window in the center, and a large double window on the right. The drawing is composed of simple black lines on a white background.

## A minimalist line drawing of a modern house. The house features a large, light gray gabled roof. On the left side, there is a large, multi-paned window. To the right of the main house, there is a smaller structure with a chimney. The drawing is composed of simple black outlines on a white background.

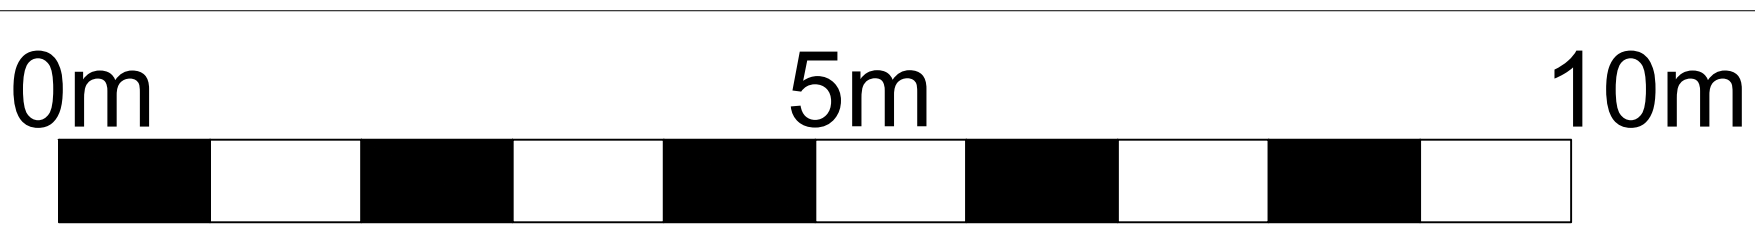

| Rev                                                   | Description                         | Date     | By                       | Chk |  |  |
|-------------------------------------------------------|-------------------------------------|----------|--------------------------|-----|--|--|
| Status                                                |                                     |          | Purpose for Issue        |     |  |  |
| Survey                                                | <input type="checkbox"/>            | Tender   | <input type="checkbox"/> |     |  |  |
| Construction                                          | <input checked="" type="checkbox"/> | As Built | <input type="checkbox"/> |     |  |  |
| <b>Client</b>                                         |                                     |          |                          |     |  |  |
| Zahir Mohammed<br>27 Knowsley Road, Ainsworth, Bolton |                                     |          |                          |     |  |  |
| <b>Contract</b>                                       |                                     |          |                          |     |  |  |
| Proposed Garage Conversion and First Floor Extension  |                                     |          |                          |     |  |  |
| <b>Drawing</b>                                        |                                     |          |                          |     |  |  |
| Existing Rear and Side Elevations                     |                                     |          |                          |     |  |  |
| <b>Drawing No.</b> TDS-25-196-05                      |                                     |          | <b>Revision</b>          | /   |  |  |
| Scales                                                | 1:50                                | Date     | May '25                  |     |  |  |
| Drawn                                                 | ZTT                                 | Checked  |                          |     |  |  |

