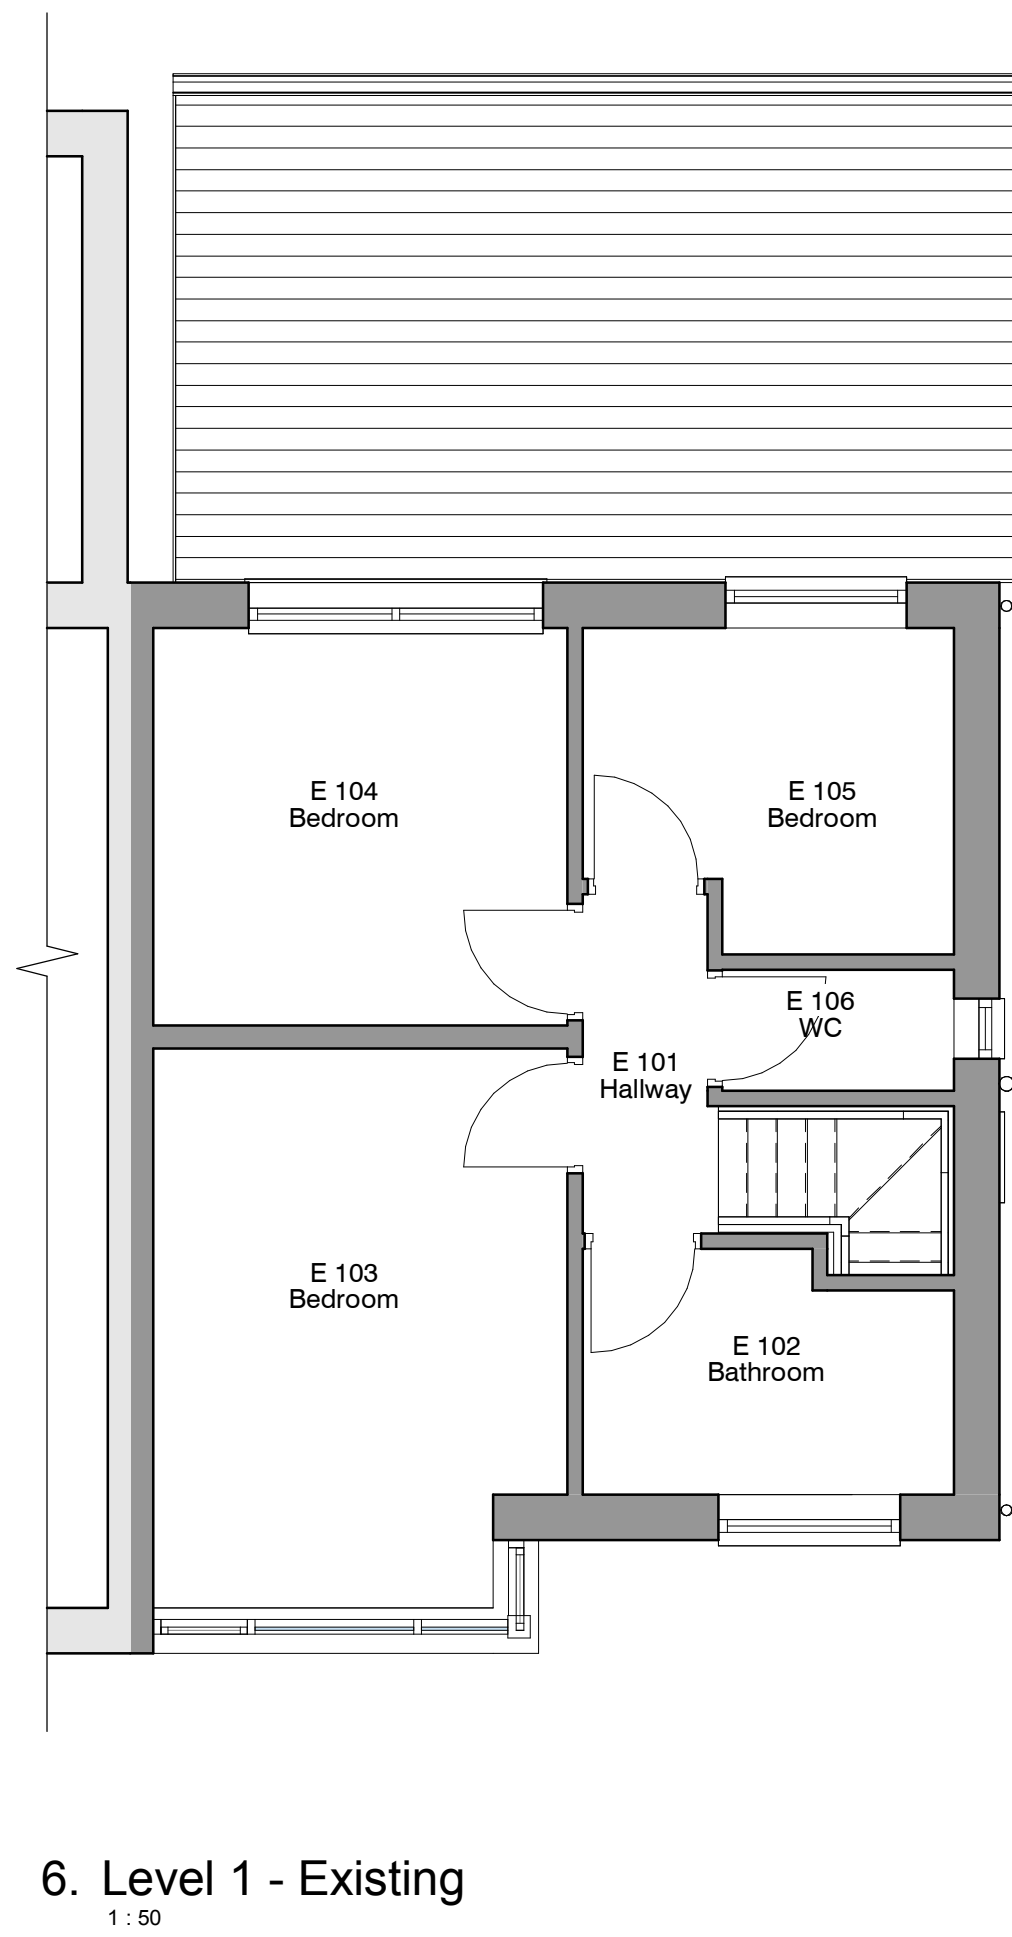
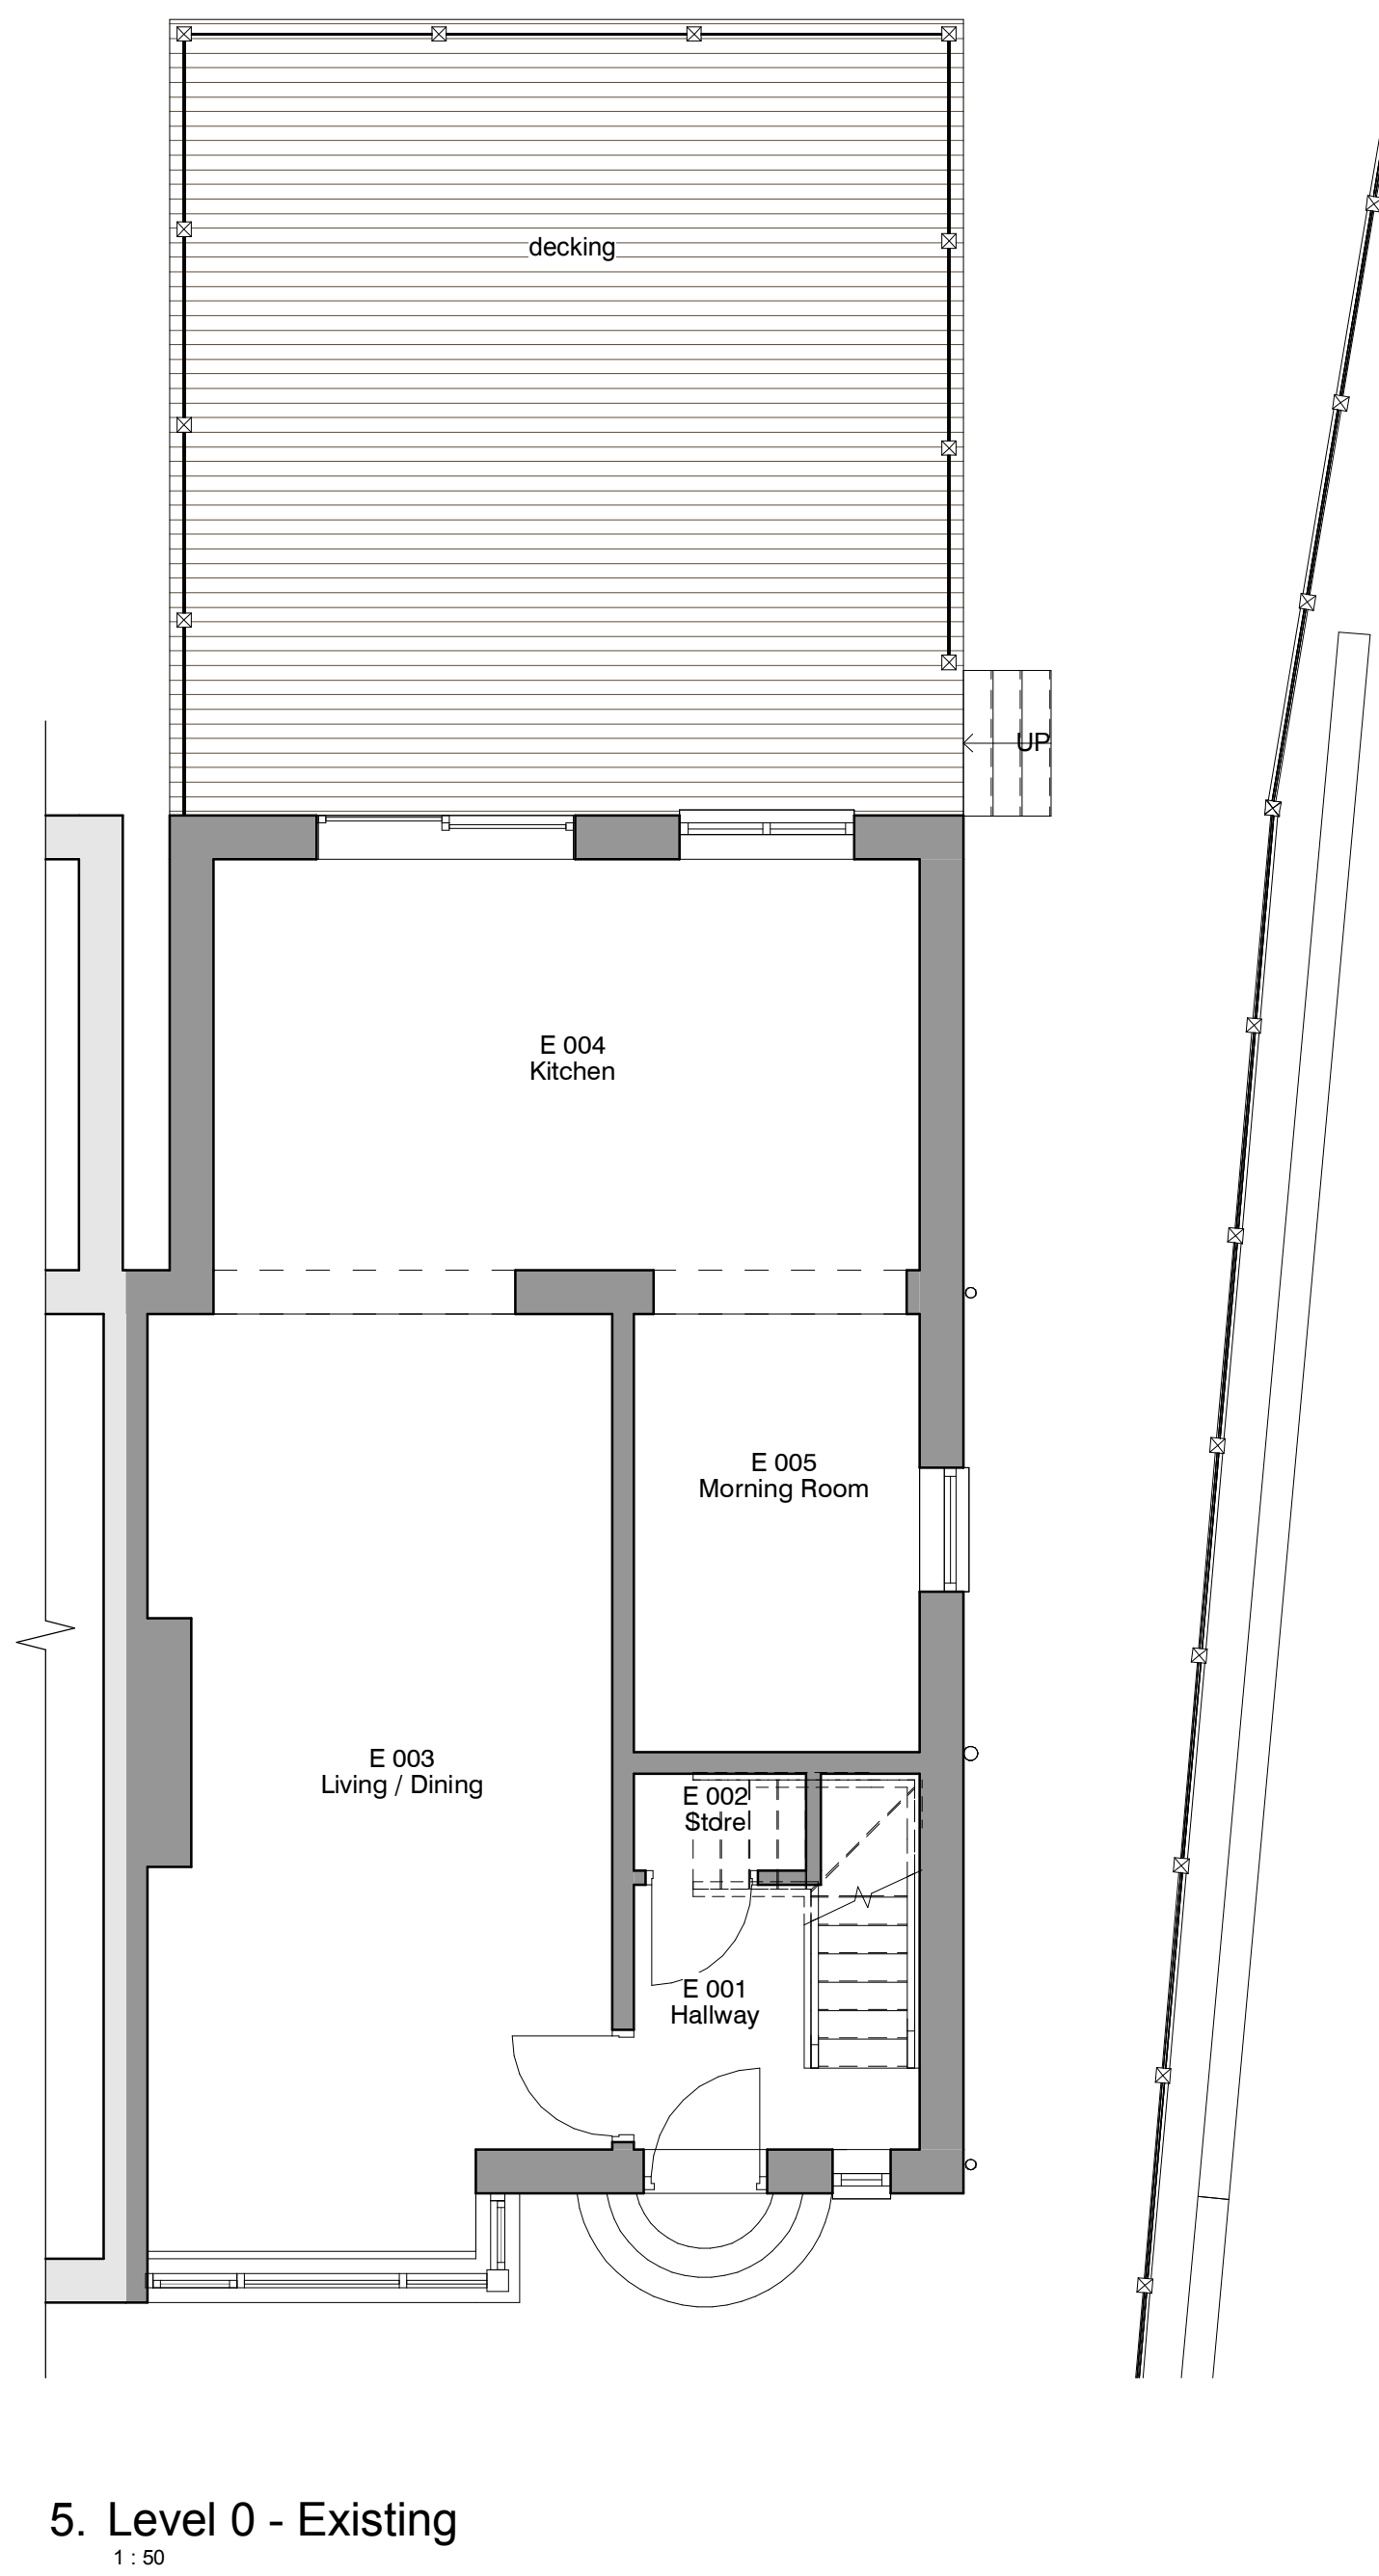
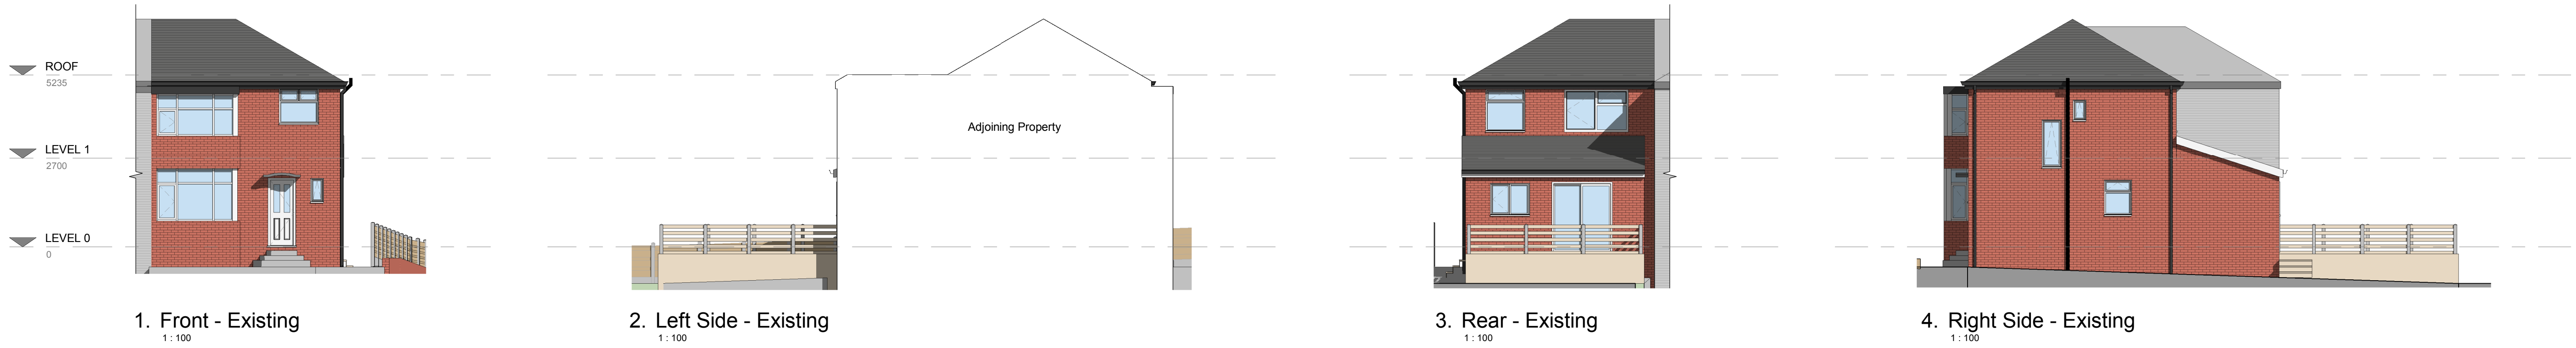


REV	DESCRIPTION	BY	DATE
 RADNOR ARCHITECTURE PLANNING & DESIGN office@radnorarchitecture.co.uk			
PROJECT 155 Downham Crescent			
PROJECT NO. RA25018		CLIENT Cohen	
DATE 01 MAY 2025		DRAWN BY ER	
TITLE Existing Plans and Elevations			
SHEET NO. 002.		REV.	
SCALE @ A1		As indicated	
NOTES © COPYRIGHT. ALL RIGHTS RESERVED. NO PART OF THIS PUBLICATION MAY BE REPRODUCED, EITHER WHOLLY OR IN PART, WITHOUT THE WRITTEN PERMISSION OF RADNOR ARCHITECTURE. THE DESIGN, AS CONSTRUCTED, MAY DIFFER FROM THE DESIGN AS SHOWN ON THE DRAWINGS. THE CLIENT'S RESPONSIBILITY IS TO ENSURE THAT THE DESIGN IS COMPLETED IN ACCORDANCE WITH THE RELEVANT LEGISLATION, REGULATORY STANDARDS AND BEST PRACTICE. RADNOR ARCHITECTURE ACCEPTS NO LIABILITY FOR ANY LOSS OR DAMAGE, INCLUDING BUT NOT LIMITED TO, LOSS OF PROFITS, ARISING FROM THE USE OF THE DRAWINGS. ALL CONSTRUCTION AND FINISHES ARE INDICATED UNLESS OTHERWISE STATED.			