

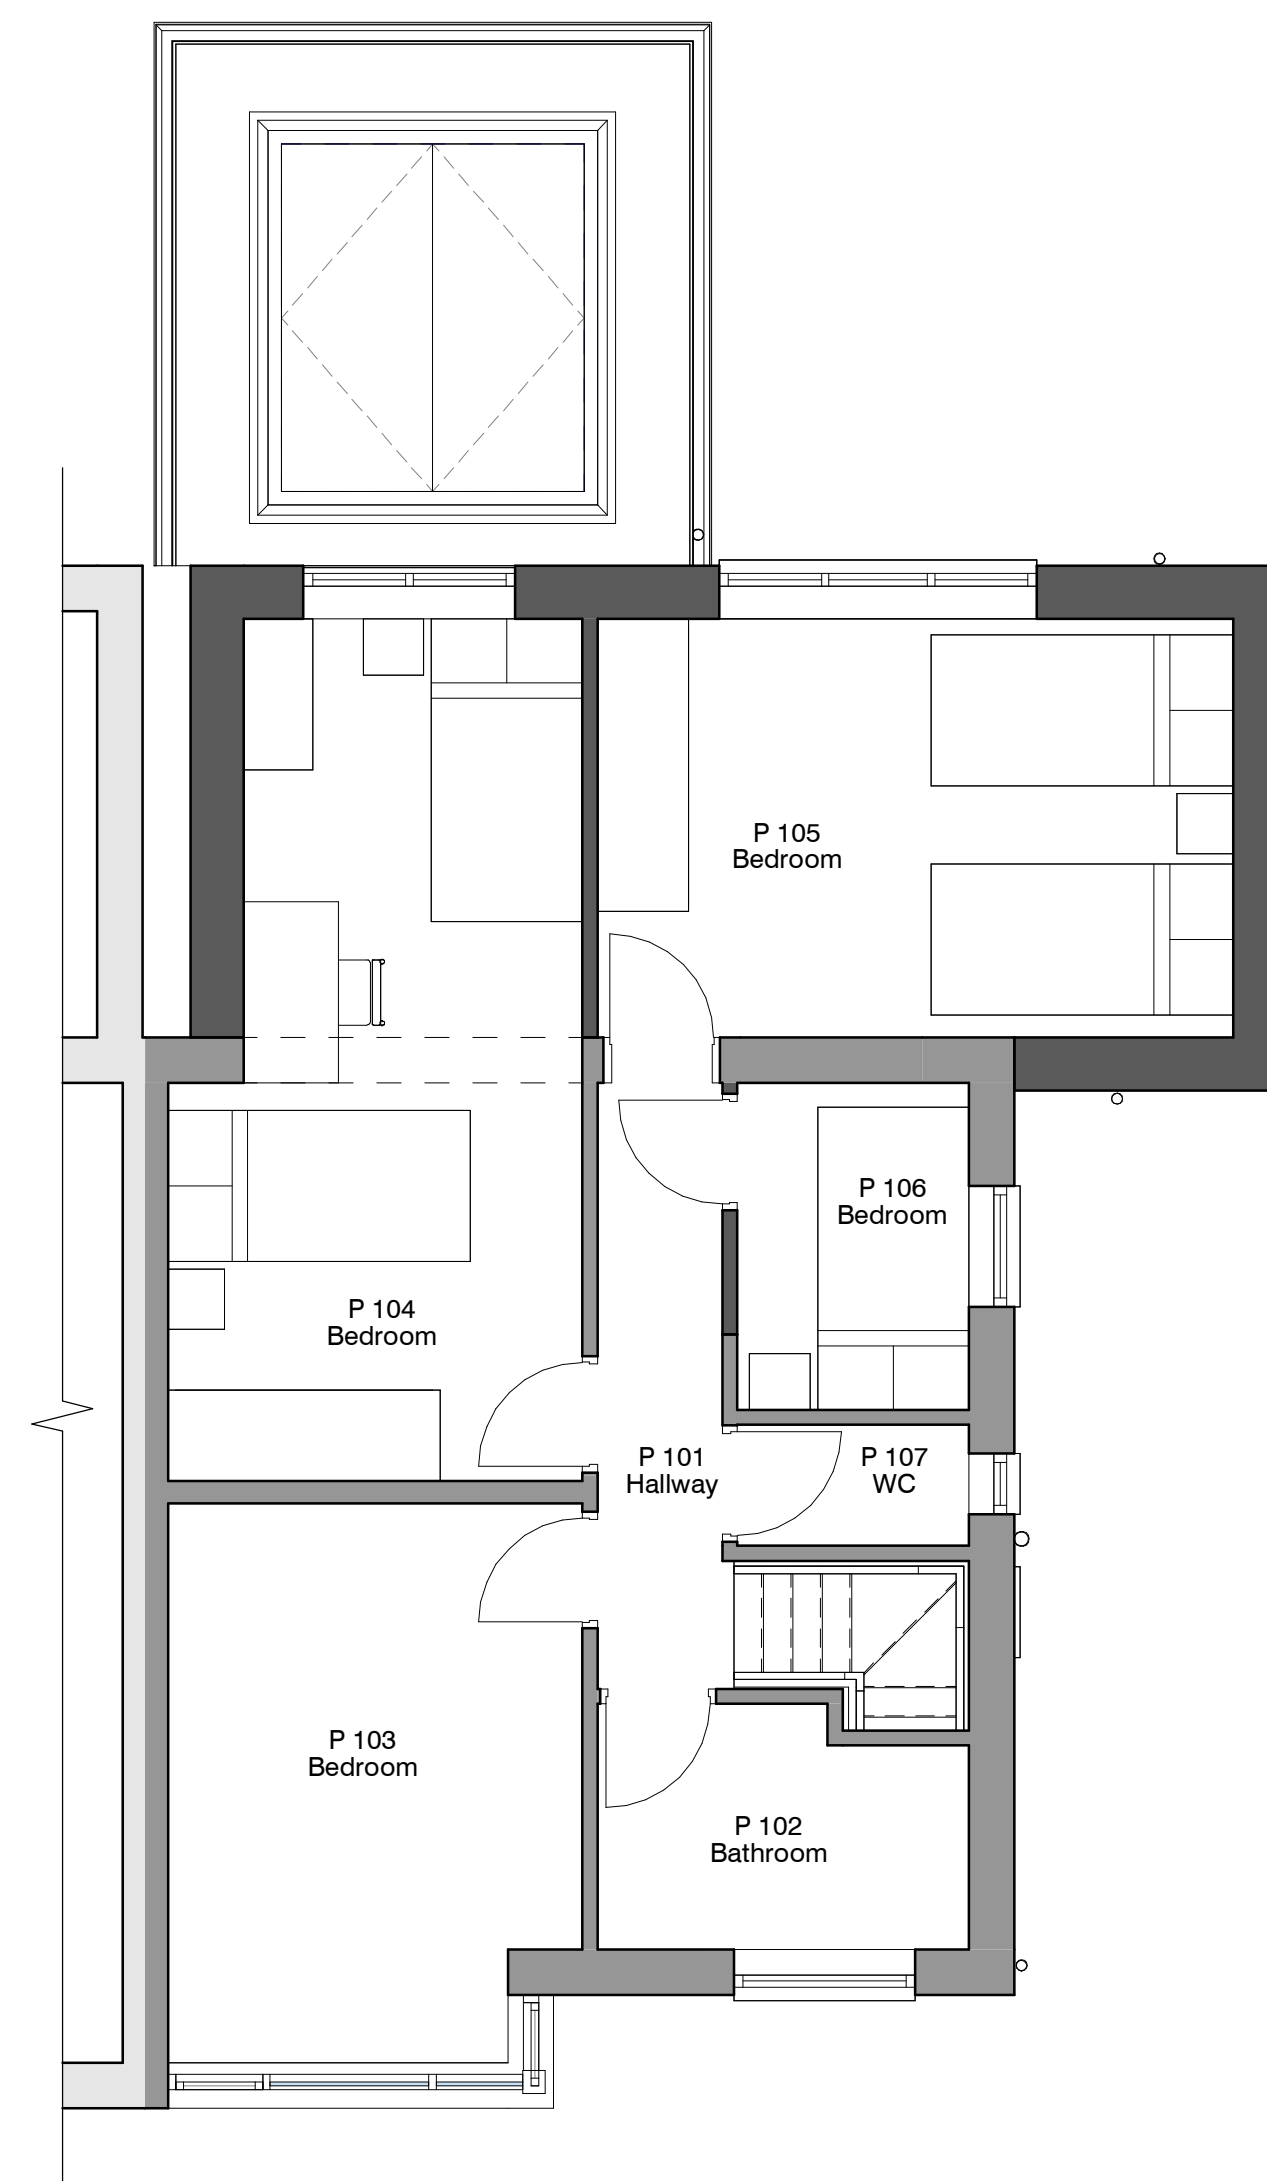


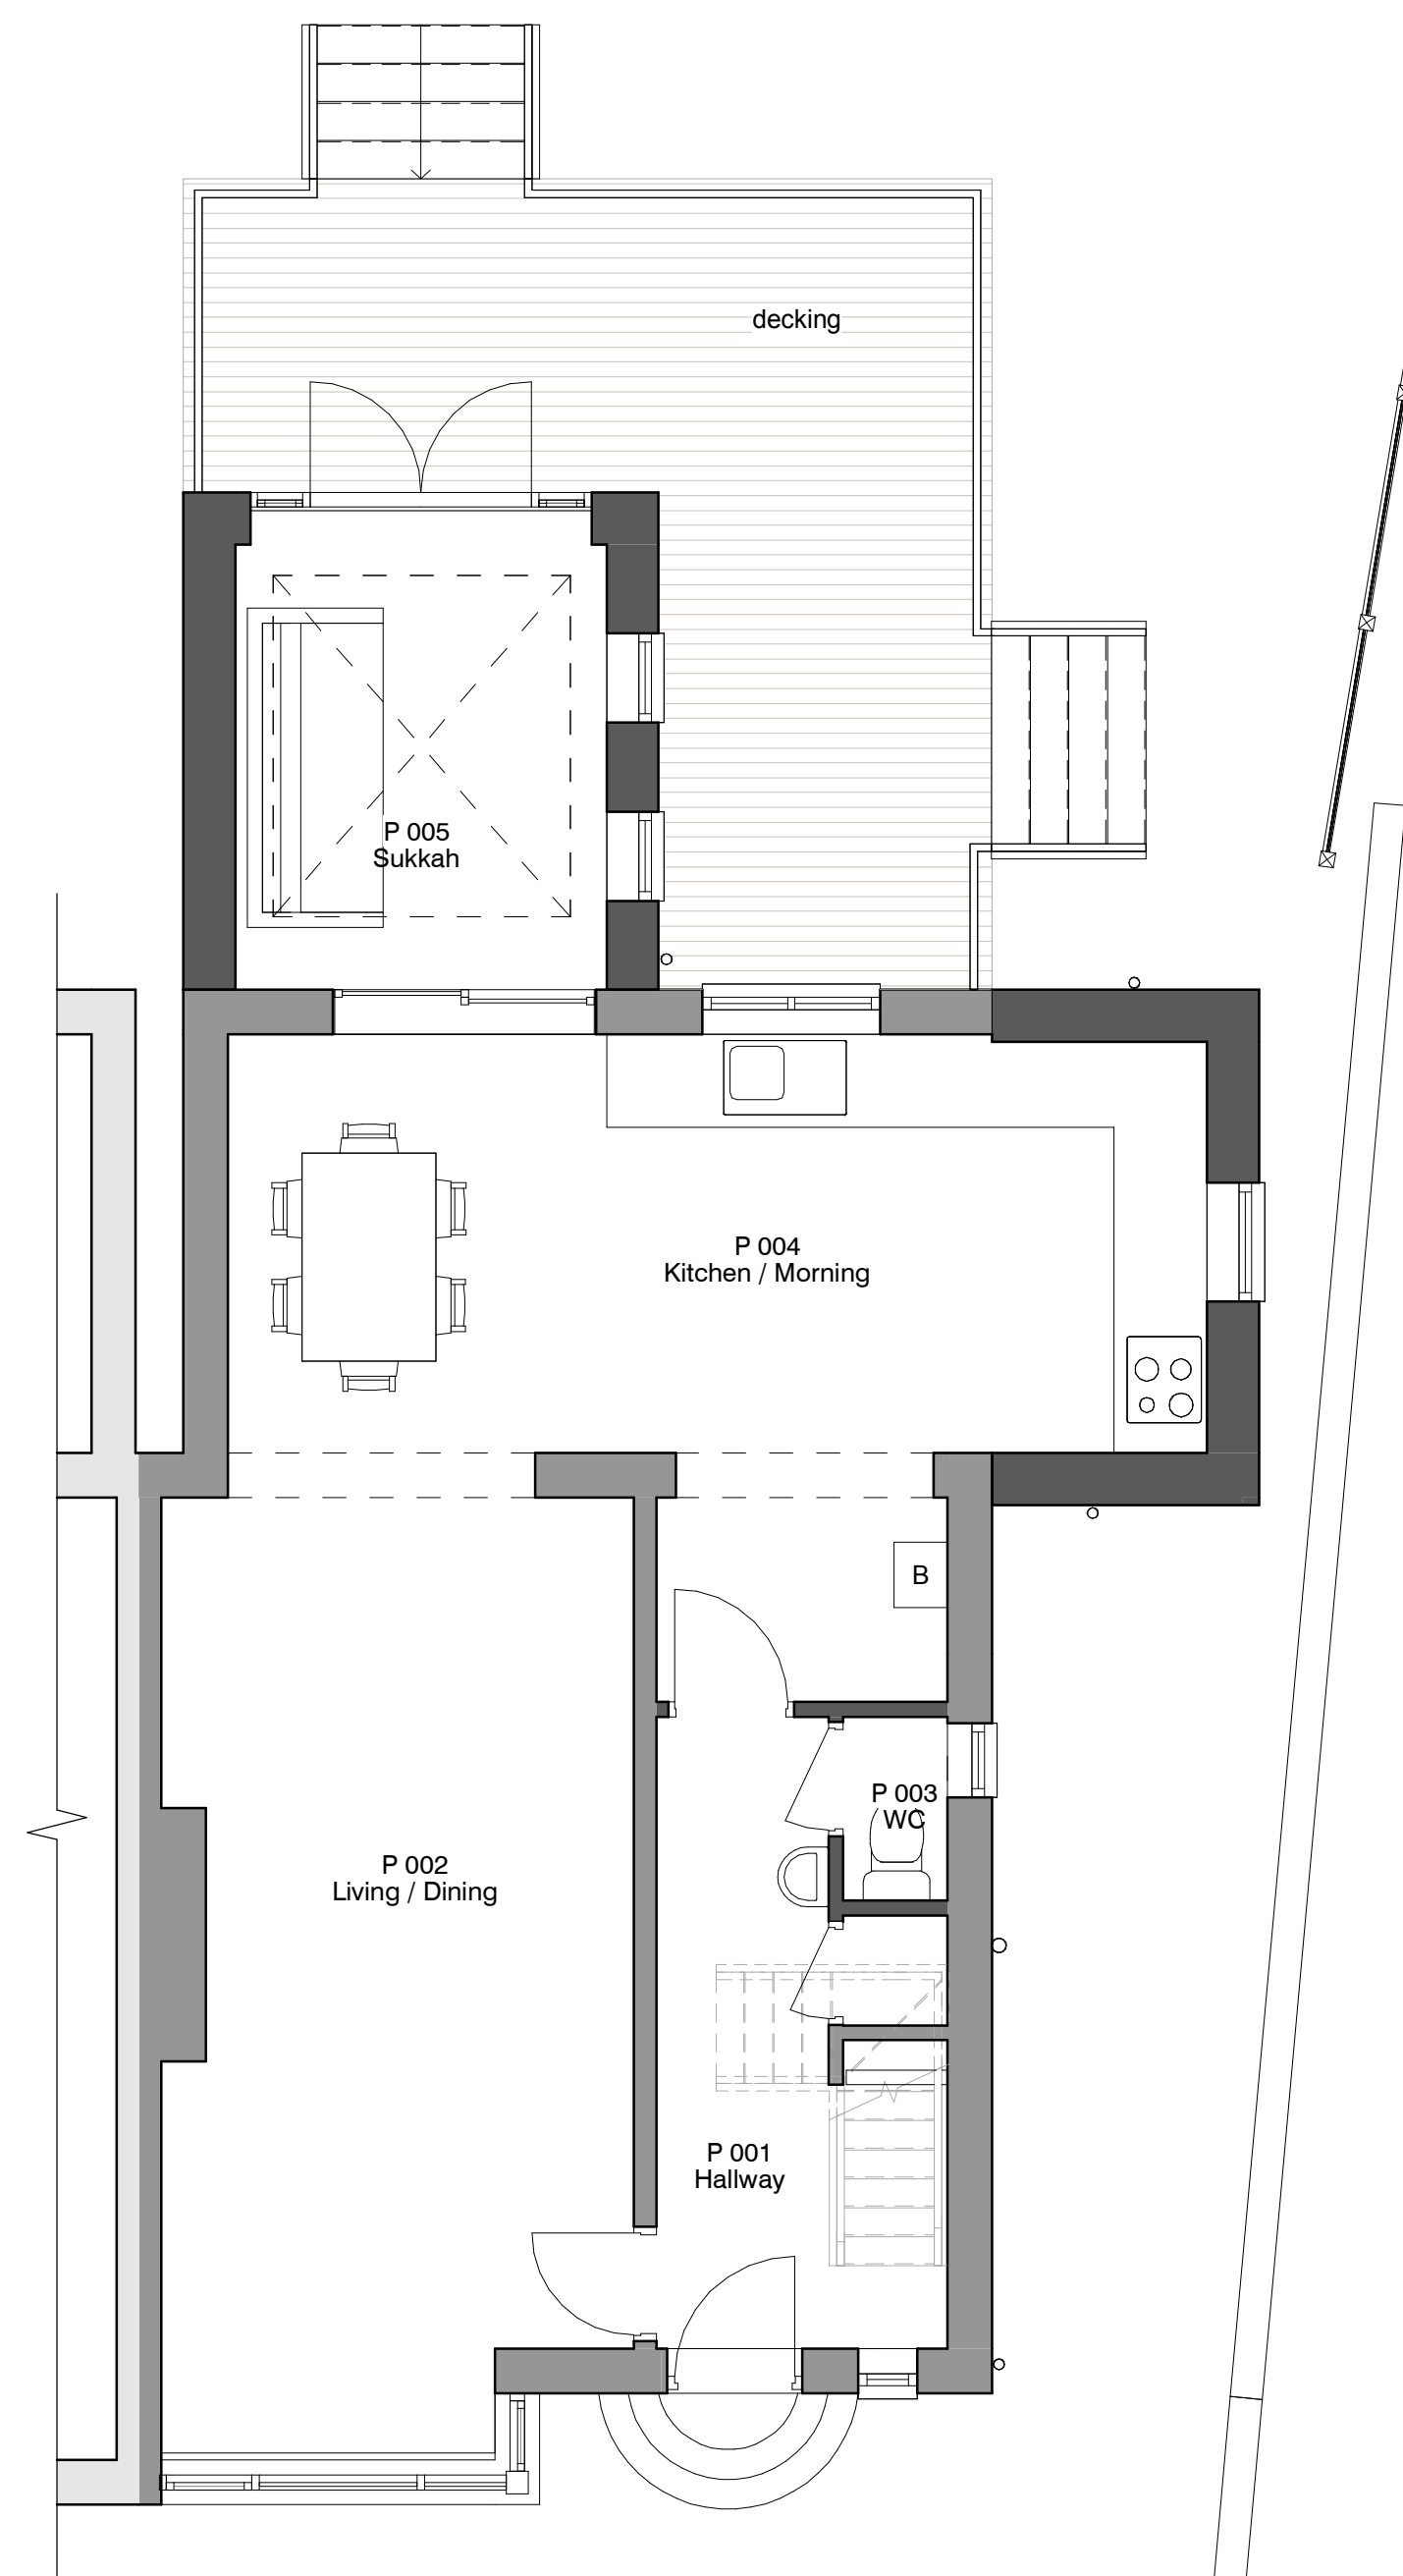

	Cabled 30m wire Plan attached	ER: 15-06-20 ET: 07-05-20
REV.	DESCRIPTION	BV DATE

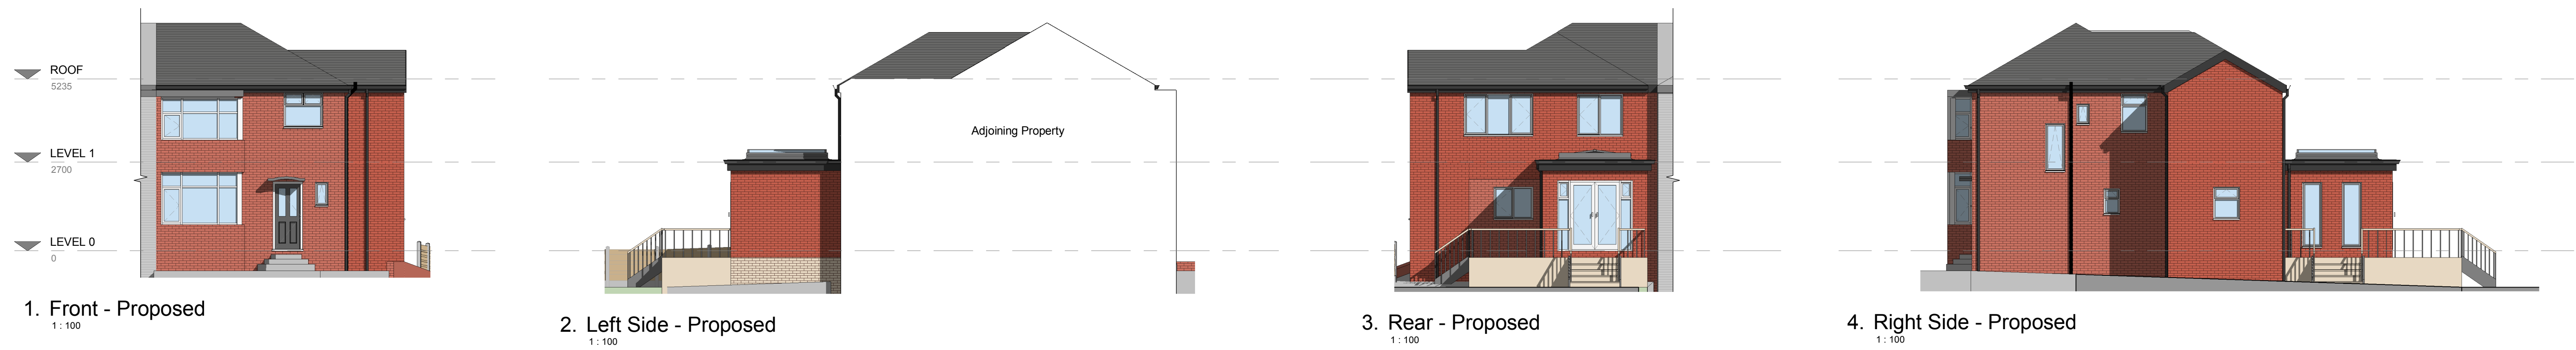

office@radnorarchitecture.co.uk

PROJECT		155 Downs Downham Crescent
PROJECT NO.		RA25018.
CLIENT		Cohen
DATE		01 MAY 2025
DRAWN BY		ER
Proposed Plans and Elevations		
SHEET NO. 003.		REV. 2

SCALE @ A1 As indicated

NOTES

© COPYRIGHT: ALL RIGHTS RESERVED. NO PART OF THIS PUBLICATION MAY BE REPRODUCED OR TRANSMITTED IN ANY FORM OR BY ANY MEANS WITHOUT PERMISSION FROM THE DESIGNER. ALL DIMENSIONS ARE SETTING OUT ARE TO BE CHECKED AND CORRECTED ON SITE BEFORE COMMENCEMENT OF WORK. SEE DRAWINGS FOR FURTHER INFORMATION. THE DESIGNER DOES NOT ACCEPT RESPONSIBILITY FOR ANY LOSS, INCLUDING MATERIAL LOSS, INCURRED BY OVER-COMPLIANCE WITH THESE DIMENSIONS. BELIEVED CODES OF PRACTICE AND STANDARDS APPLIED. ALL DIMENSIONS TO THE DRAWING ARE IN MILLIMETERS UNLESS STATED OTHERWISE.

