



All dimensions to be checked on site by user - any discrepancies, errors or omissions to be reported to the Client before / during the course of the works. In the absence of a structural survey any structural issues and/or defects identified before or during the course of the works is to be reported to the Client. This drawing has been produced for Planning Approval only and does not constitute full working drawings for the building regulations approval.


Rev.	Description	Date	By

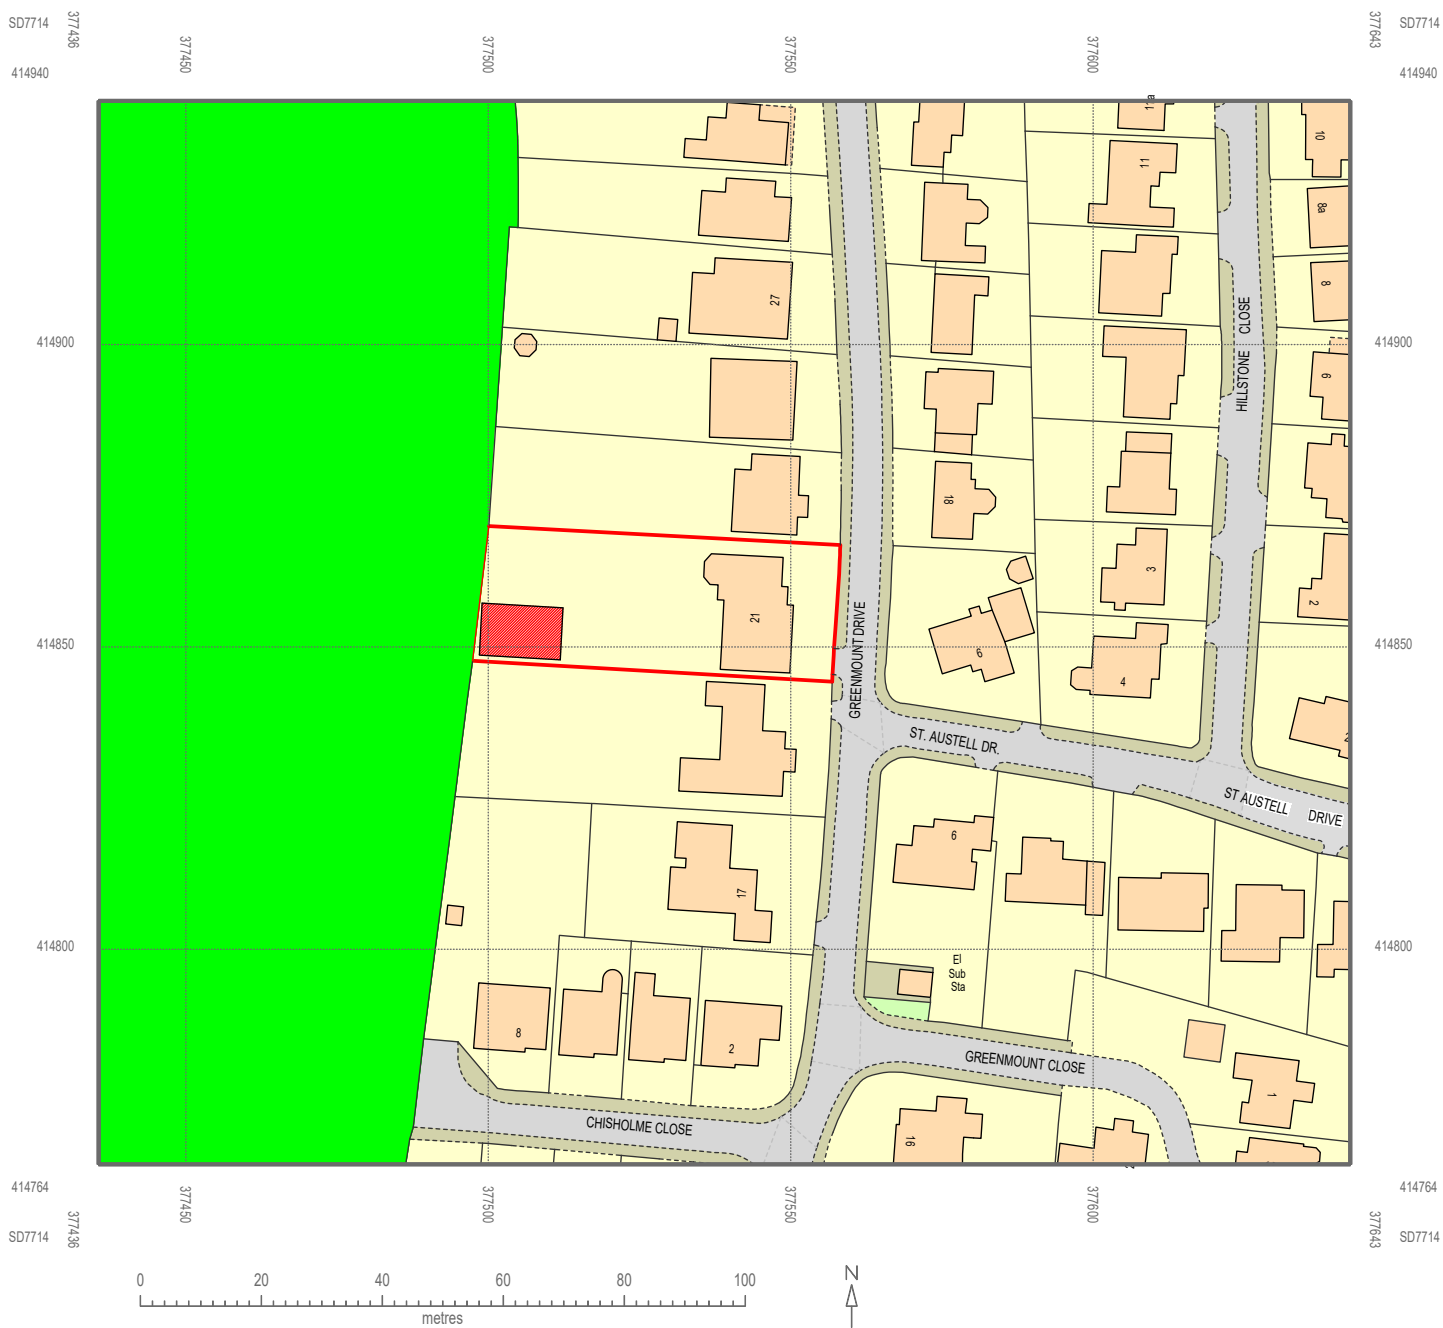

© Crown copyright 2022 Ordnance Survey 100053143

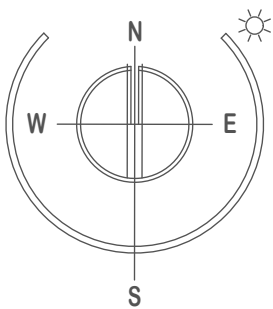

Scale bar 1 : 1250 Location Plan

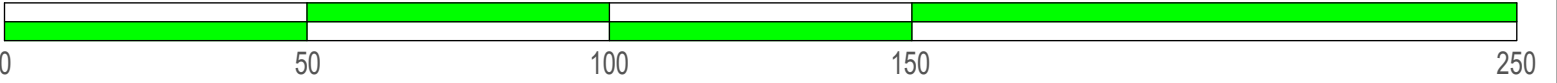

 JPL Architectural Design Ltd.	www.jplarchitecturaldesign.co.uk E-mail info@jplarchitecturaldesign.co.uk 3, Oakley Gardens, Newland, Droitwich Spa, WR9 7GZ Telephone 07445 852370	Client Mr. & Mrs. D. Dudley, 21, Greenmount Dr., Greenmount, BL8 4HA	Scale at A3 As stated
		Site 21, Greenmount Dr., Greenmount, BL8 4HA	Project no. DUD0001
		Project Rear Garden Cabin	Date 10.08.23.
		Title Proposed Location Plan	Drawing no. LP02
		All drawings are the Copyright of JPL Design and Construct Ltd. This drawing may not be copied by any 3rd. party without prior permission.	