


A5 PROPOSED




FRONT ELEVATION

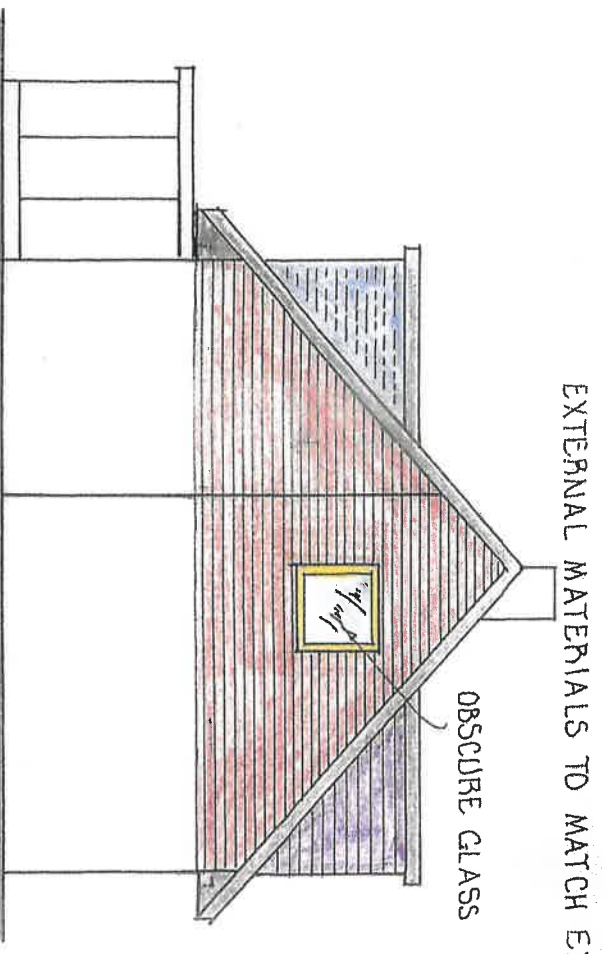


EXTERNAL MATERIALS TO MATCH EXTc

OBSCURE GLASS

SIDE ELEVATION.

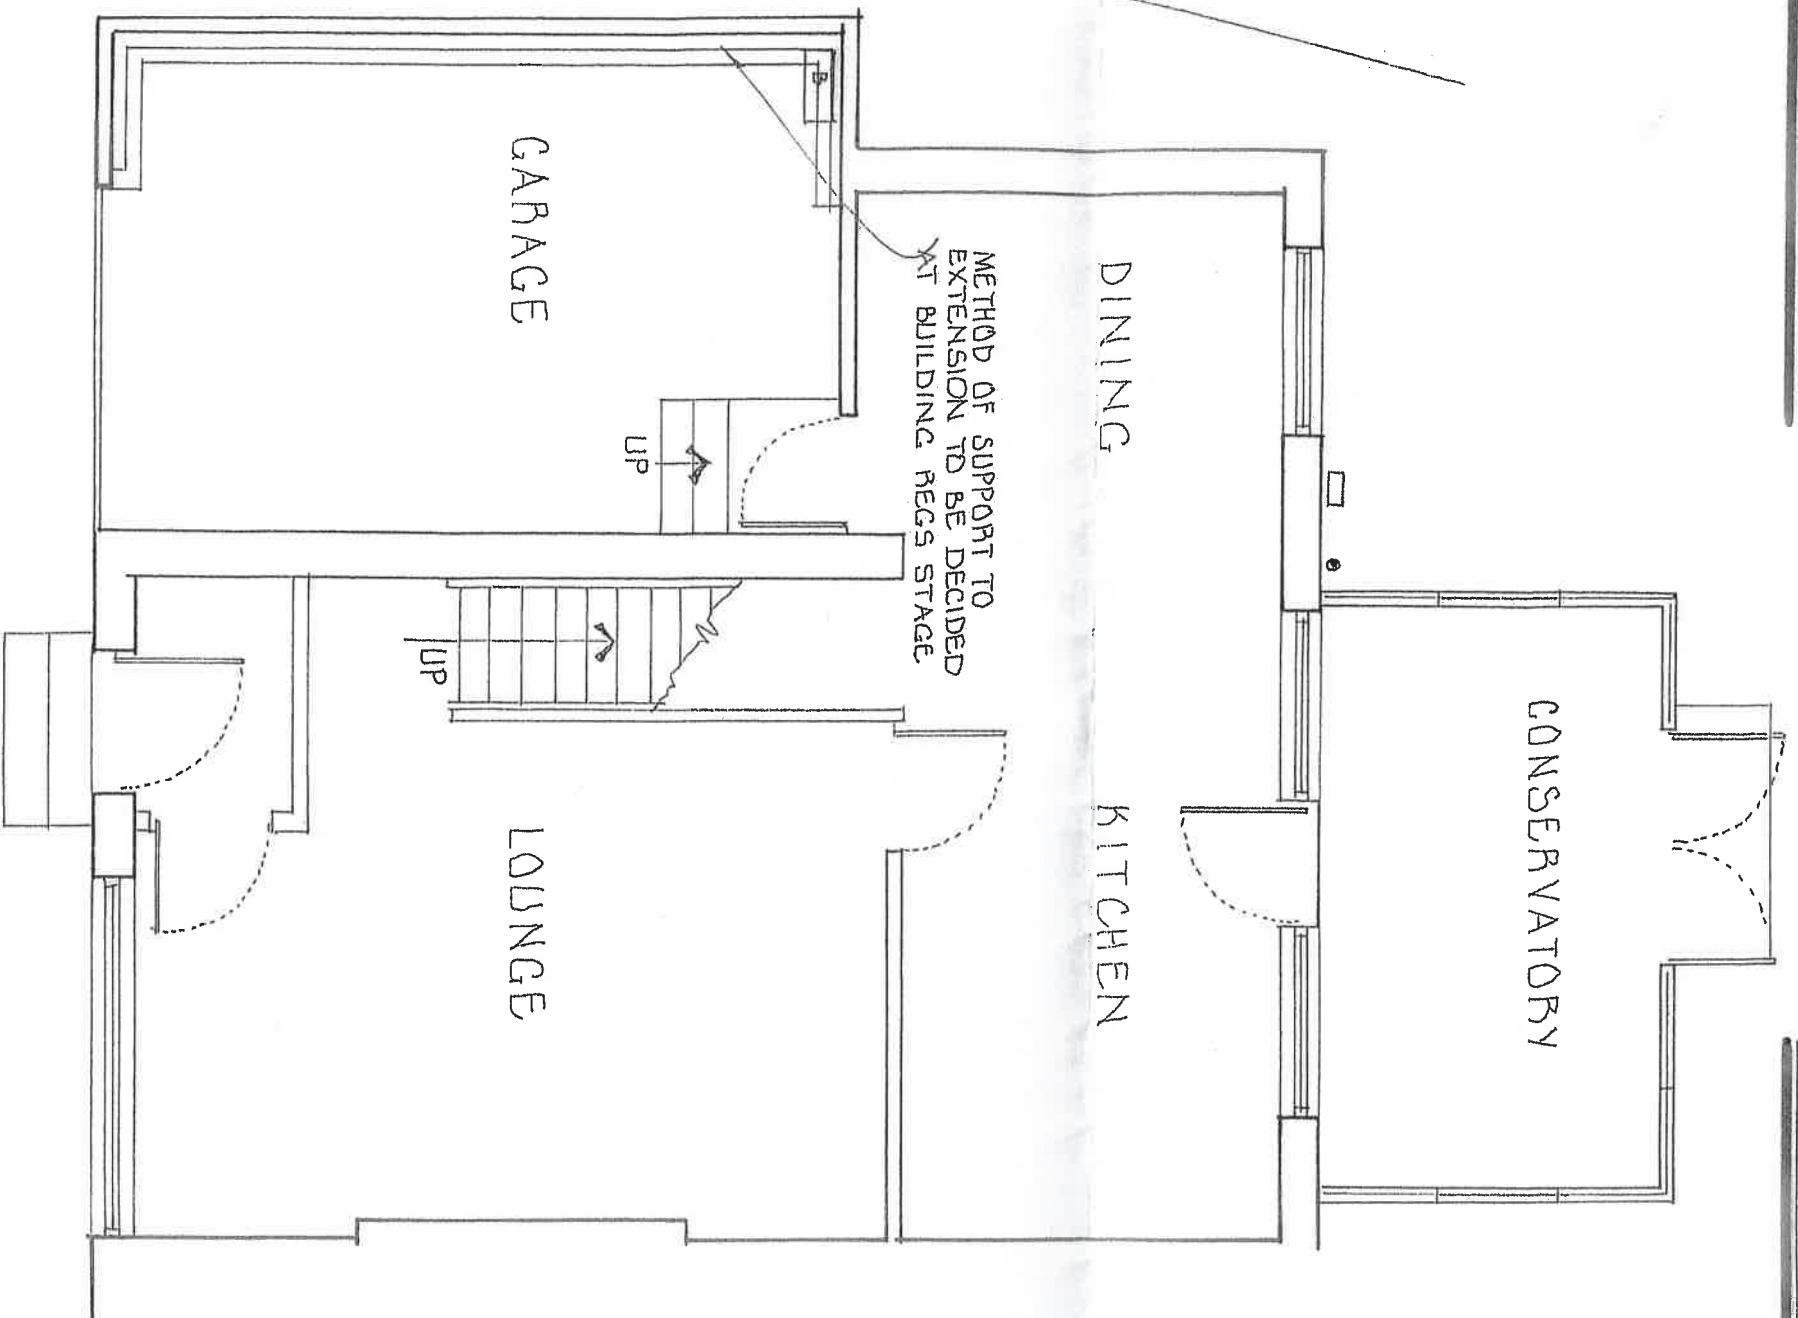

GROUND FLOOR PLAN

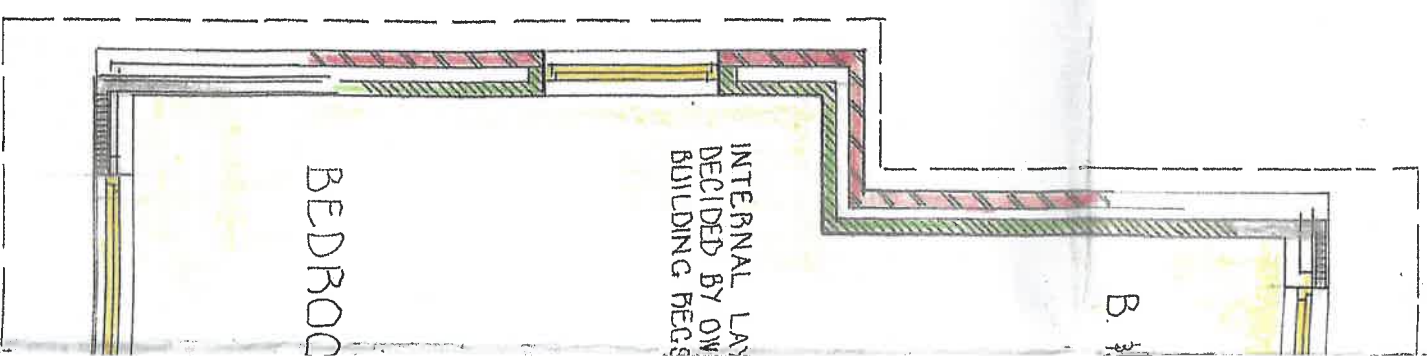

B. 1

INTERNAL LAY
DECIDED BY OW
BUILDING REGS

BEDROOM