
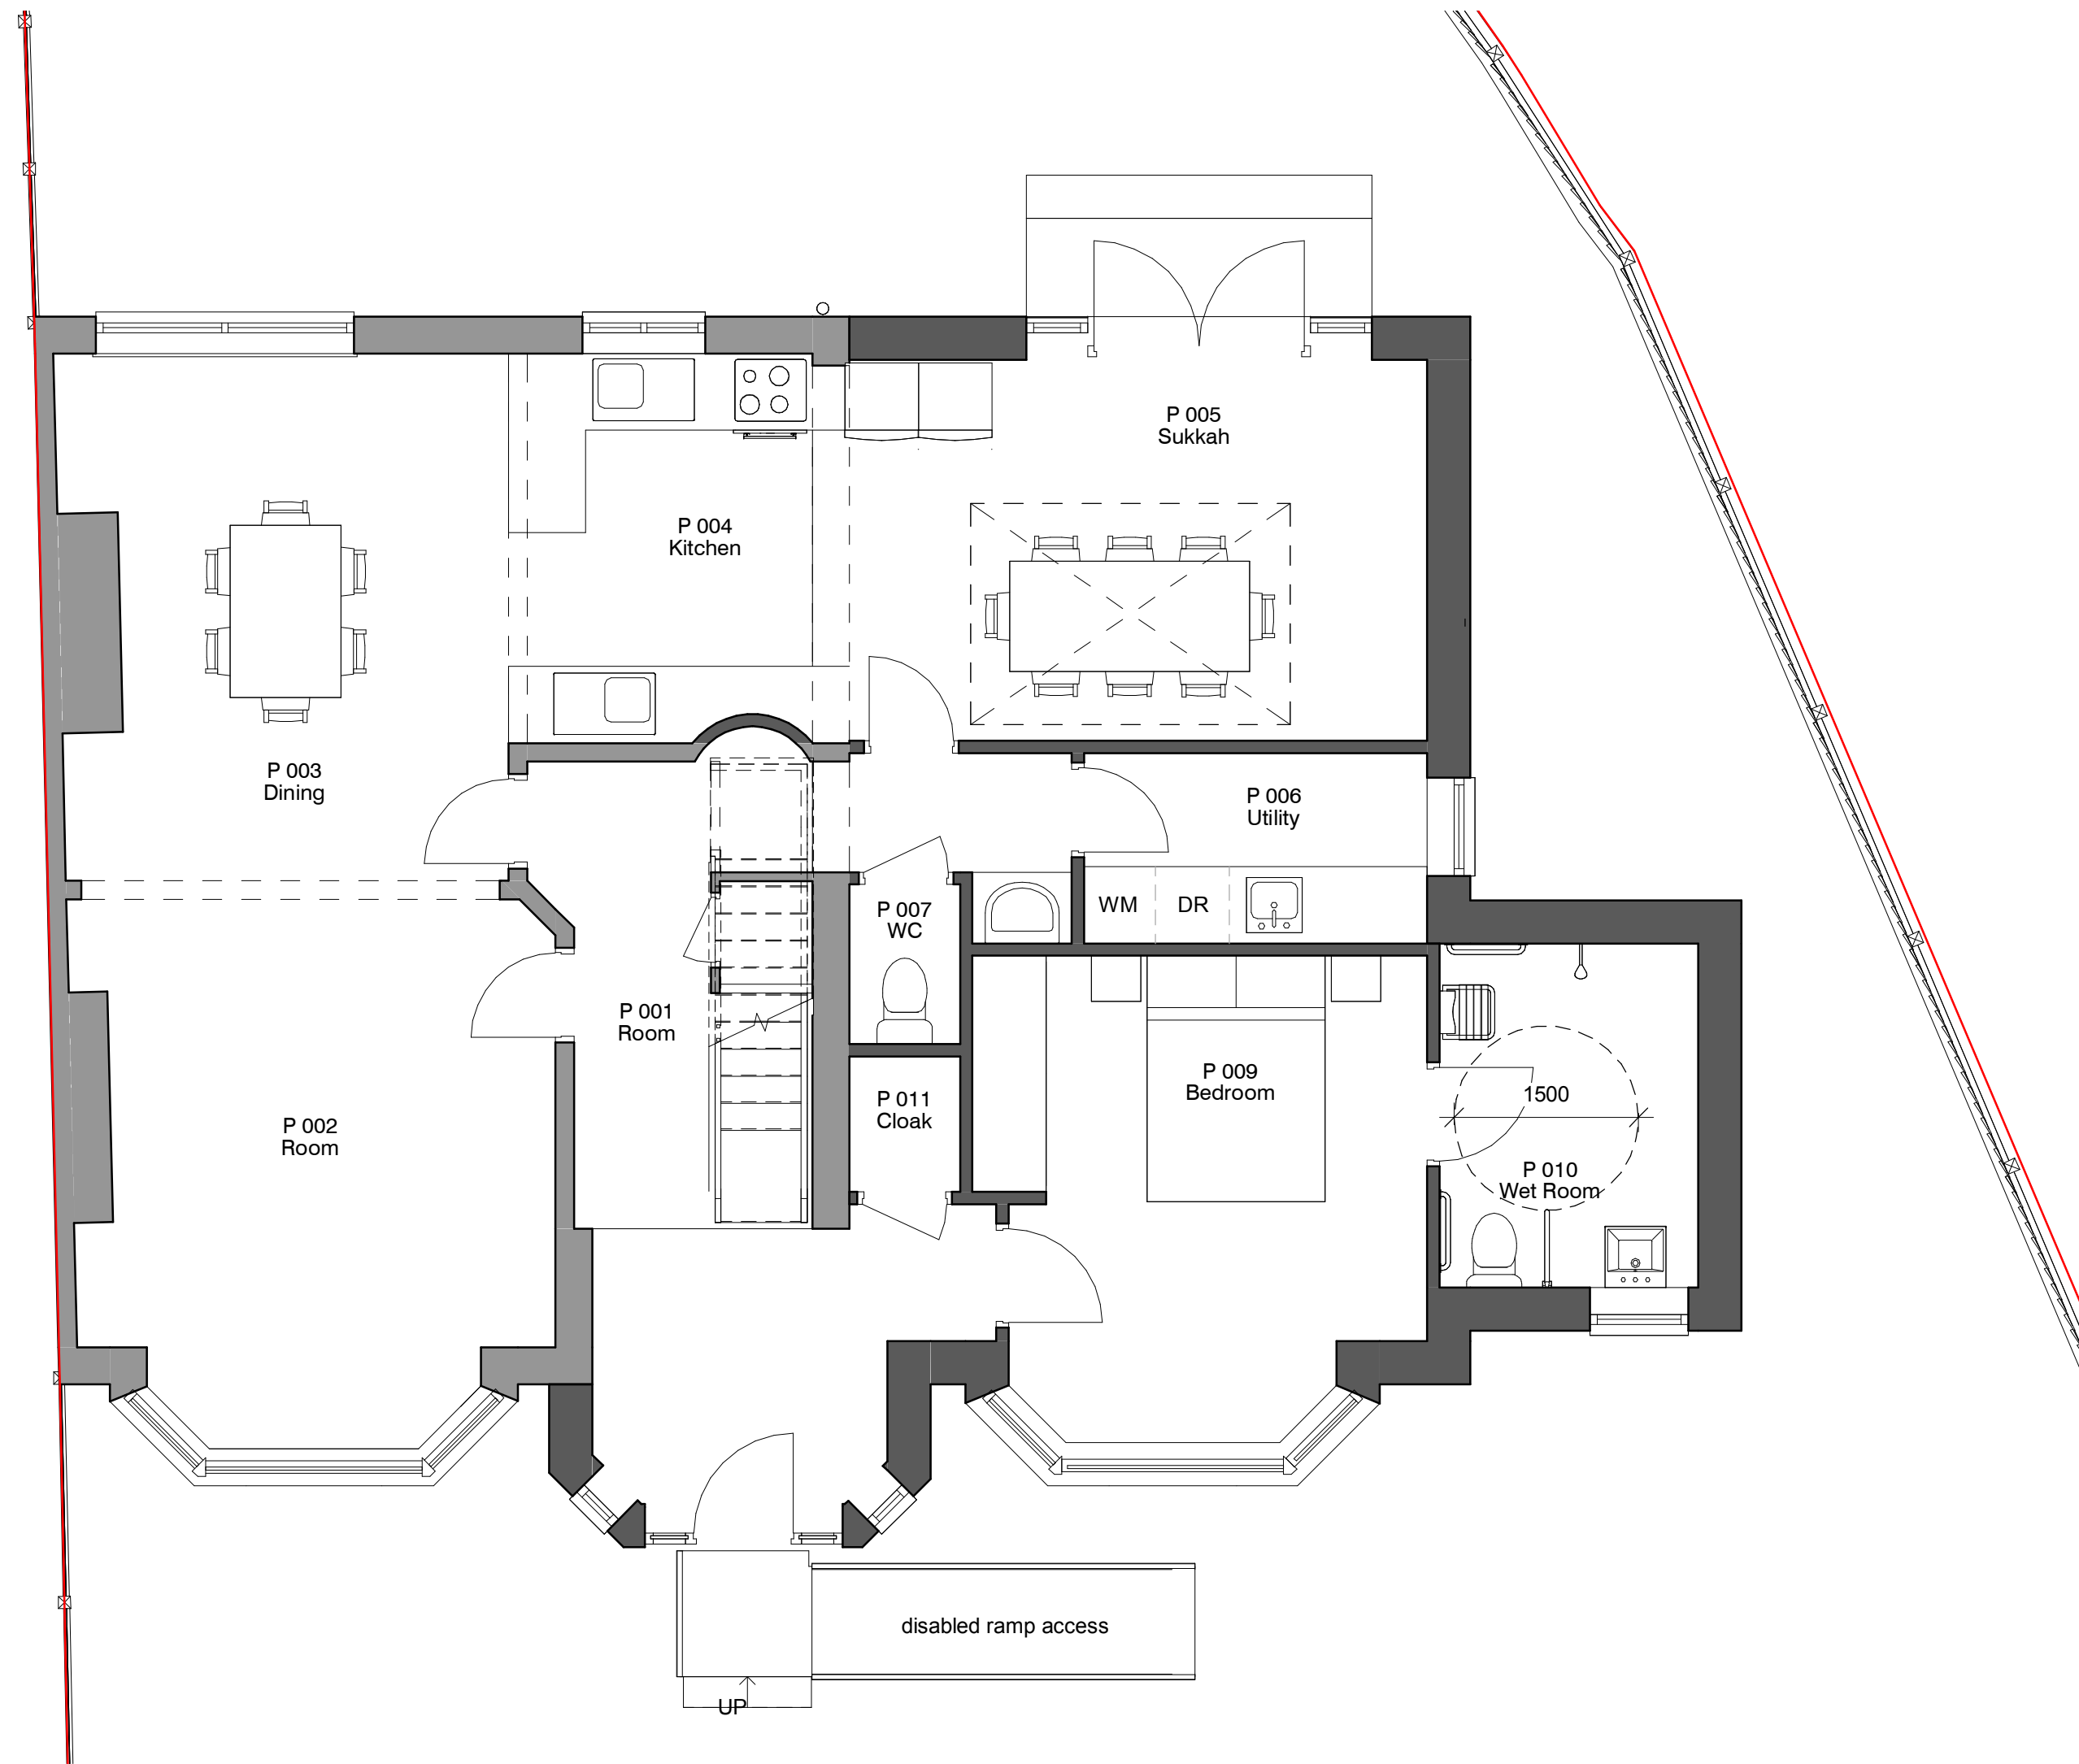


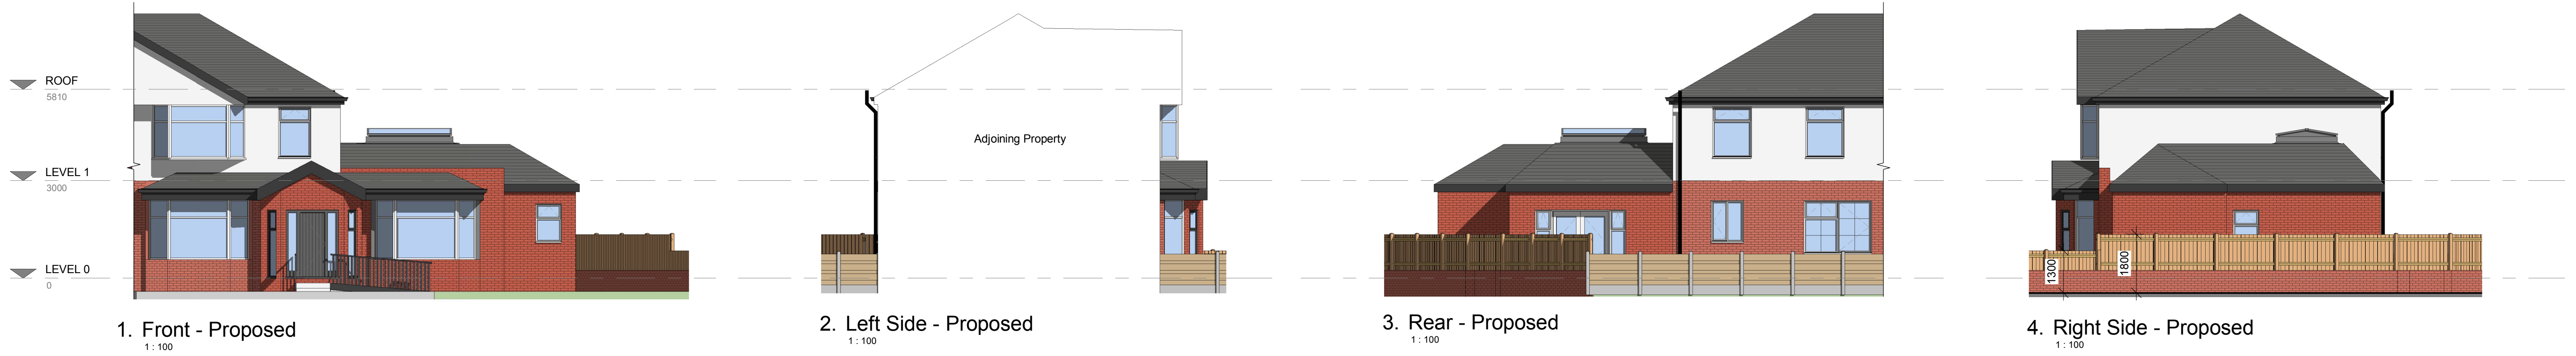

10	Move roof	ER	11-02-26
9	Change boundary wall	ER	11-02-26
8	Step in from boundary	ER	21-01-25
7	Fencing/lander	ER	10-11-24
6	Full structure	ER	07-10-24
5	Bedroom amendment	ER	07-10-24
4	Plot amendments	ER	01-10-24
3	Plot / roof changes	ER	30-08-24
2	Plot amendments	ER	29-08-24
1	Layout design option 3	ER	30-09-24

REV	DESCRIPTION	BY	DATE
10	Move roof	ER	11-02-26
9	Change boundary wall	ER	11-02-26
8	Step in from boundary	ER	21-01-25
7	Fencing/lander	ER	10-11-24
6	Full structure	ER	07-10-24
5	Bedroom amendment	ER	07-10-24
4	Plot amendments	ER	01-10-24
3	Plot / roof changes	ER	30-08-24
2	Plot amendments	ER	29-08-24
1	Layout design option 3	ER	30-09-24

**RADNOR**
ARCHITECTURE
PLANNING & DESIGN

office@radnorarchitecture.co.uk

PROJECT	23 Winchester Avenue
PROJECT NO.	RA24029
CLIENT	-
DATE	27 SEP 2024
DRAWN BY	ER
TITLE	Proposed Plans and Elevations
SHEET NO.	003.
REV.	10
SCALE @ A1	As indicated

NOTES

© COPYRIGHT. ALL RIGHTS RESERVED. NO PART OF THIS PUBLICATION MAY BE REPRODUCED, EITHER WHOLLY OR IN PART, WITHOUT THE WRITTEN PERMISSION OF RADNOR ARCHITECTURE. THE DESIGN, AS CONCEPT AND DETAIL, IS THE PROPERTY OF RADNOR ARCHITECTURE. ANY UNAUTHORIZED REPRODUCTION OR USE OF THIS DOCUMENT IS STRICTLY PROHIBITED. THE CLIENT AGREES TO HOLD RADNOR ARCHITECTURE HARMLESS FROM AND TO DEFEND AND INDEMNIFY RADNOR ARCHITECTURE FROM AND AGAINST ALL CLAIMS, DAMAGES, LOSSES AND EXPENSES, INCLUDING REASONABLE ATTORNEY'S FEES, THAT MAY BE ASSERTED AGAINST OR INCURRED BY RADNOR ARCHITECTURE IN CONNECTION WITH THIS AGREEMENT. STATUTORY LEGISLATION, REGULATORY CODES OF PRACTICE AND INDUSTRY STANDARDS, AS APPLICABLE TO THE DESIGN AND PRACTICE, SHALL BE OBSERVED.

