


Location Plan

Site Address: 47, Rudgwick Drive, Bury, BL8 1YE

Date Produced: 23-Feb-2026

Scale: 1:1250 @A4

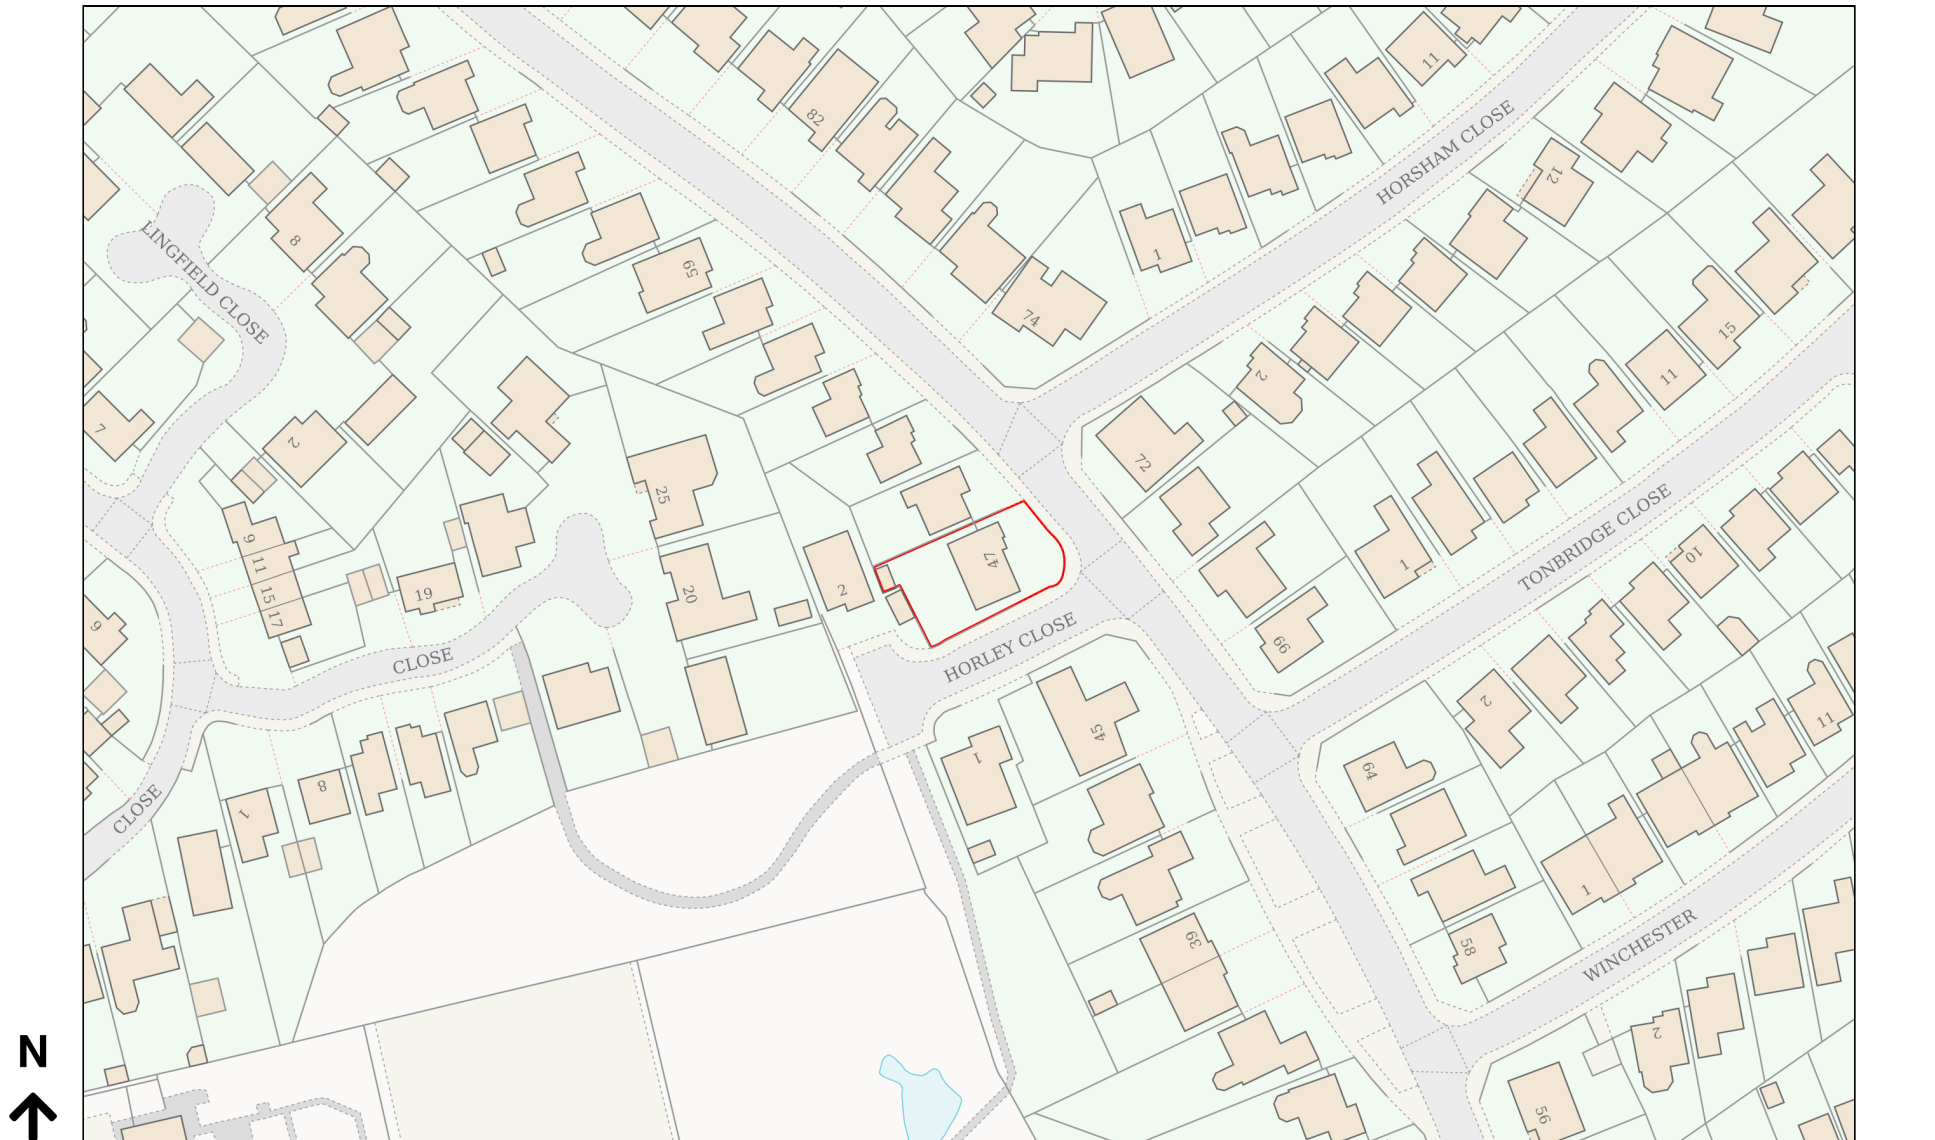

Planning Portal Reference: PP-14729301v1

0 50
Metres