



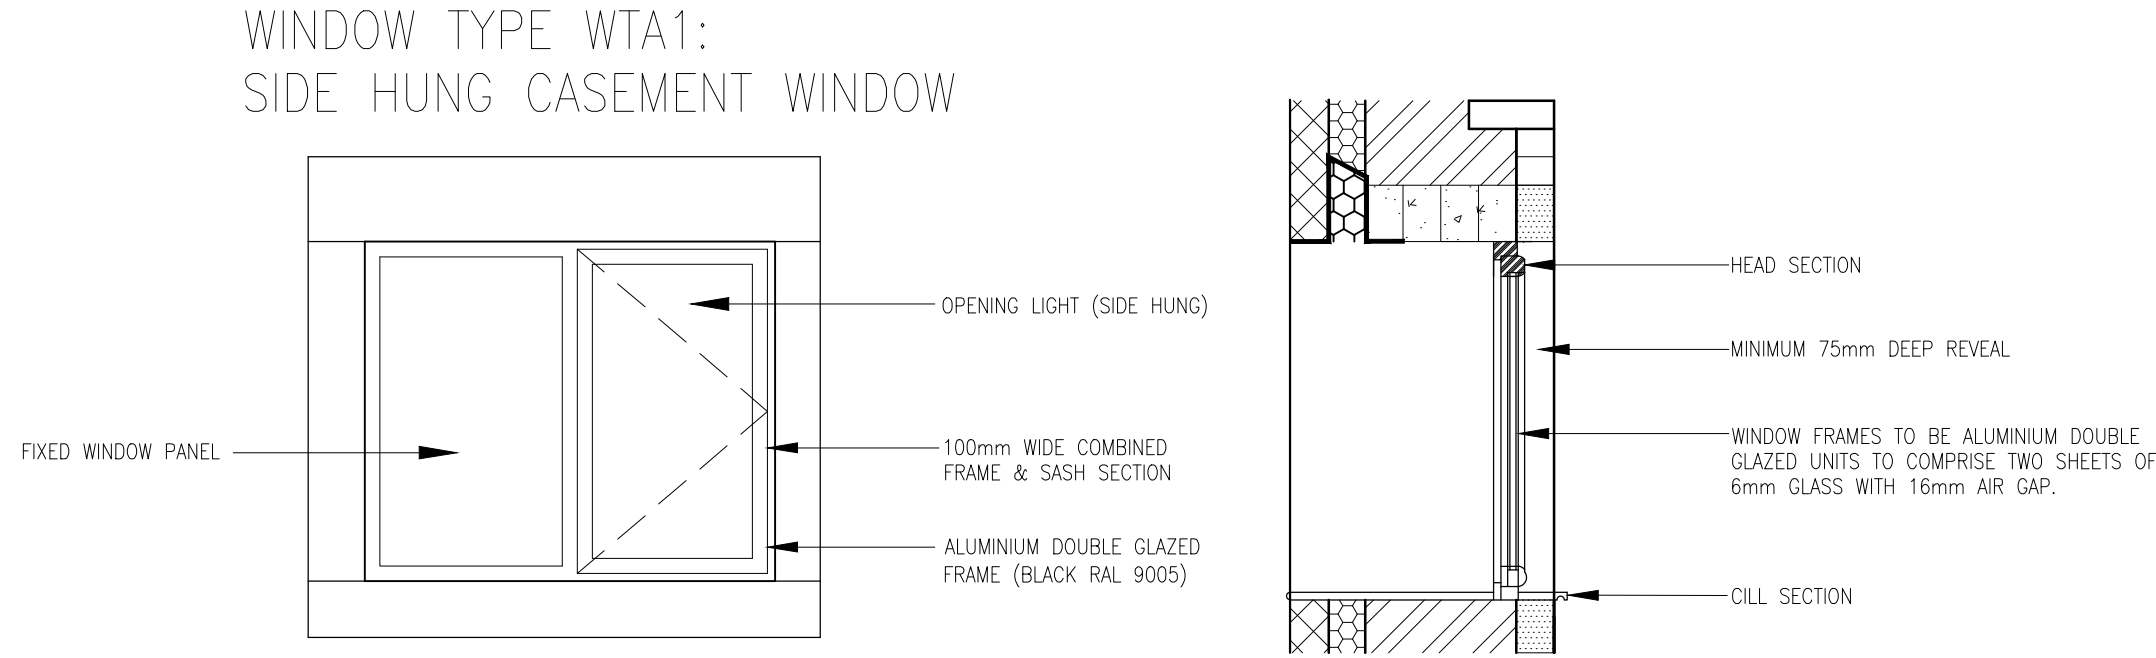

W1

TYPICAL ELEVATION (1:20)


TYPICAL SECTION (1:20)

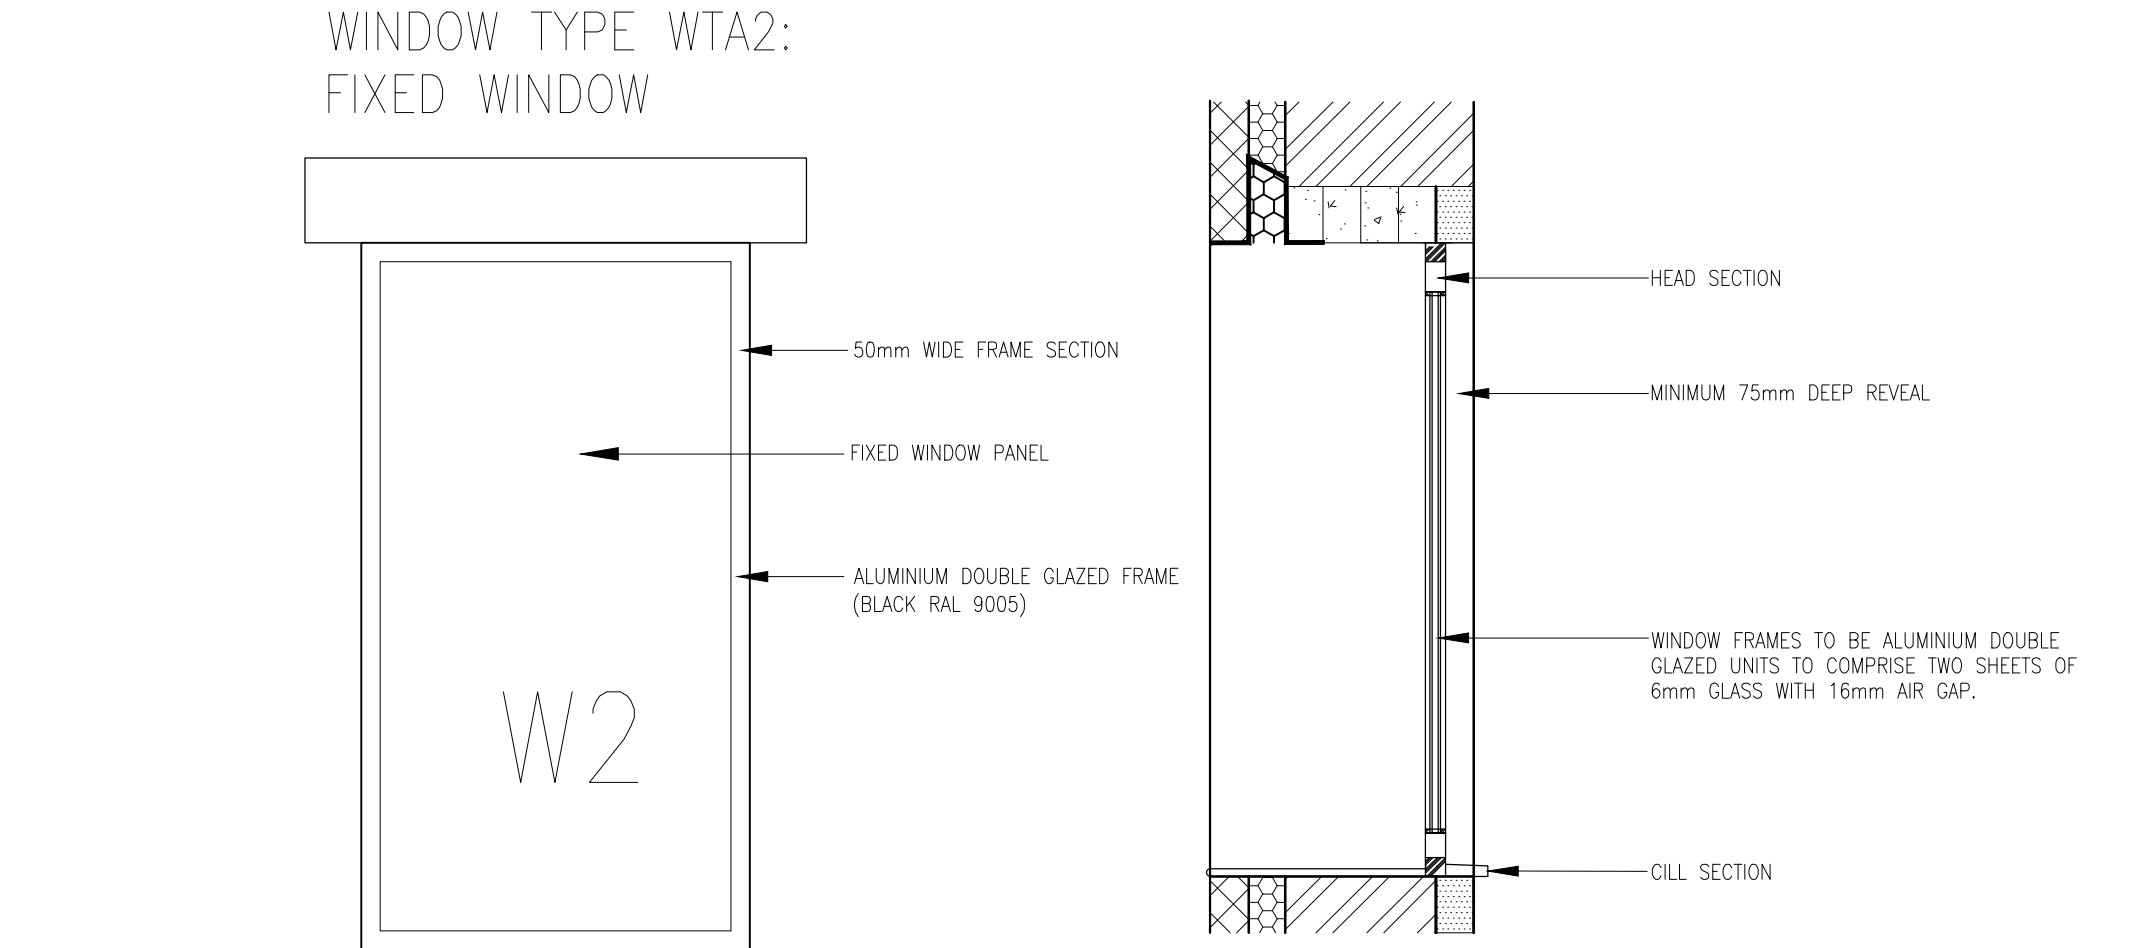

W2

TYPICAL ELEVATION (1:20)


TYPICAL SECTION (1:20)

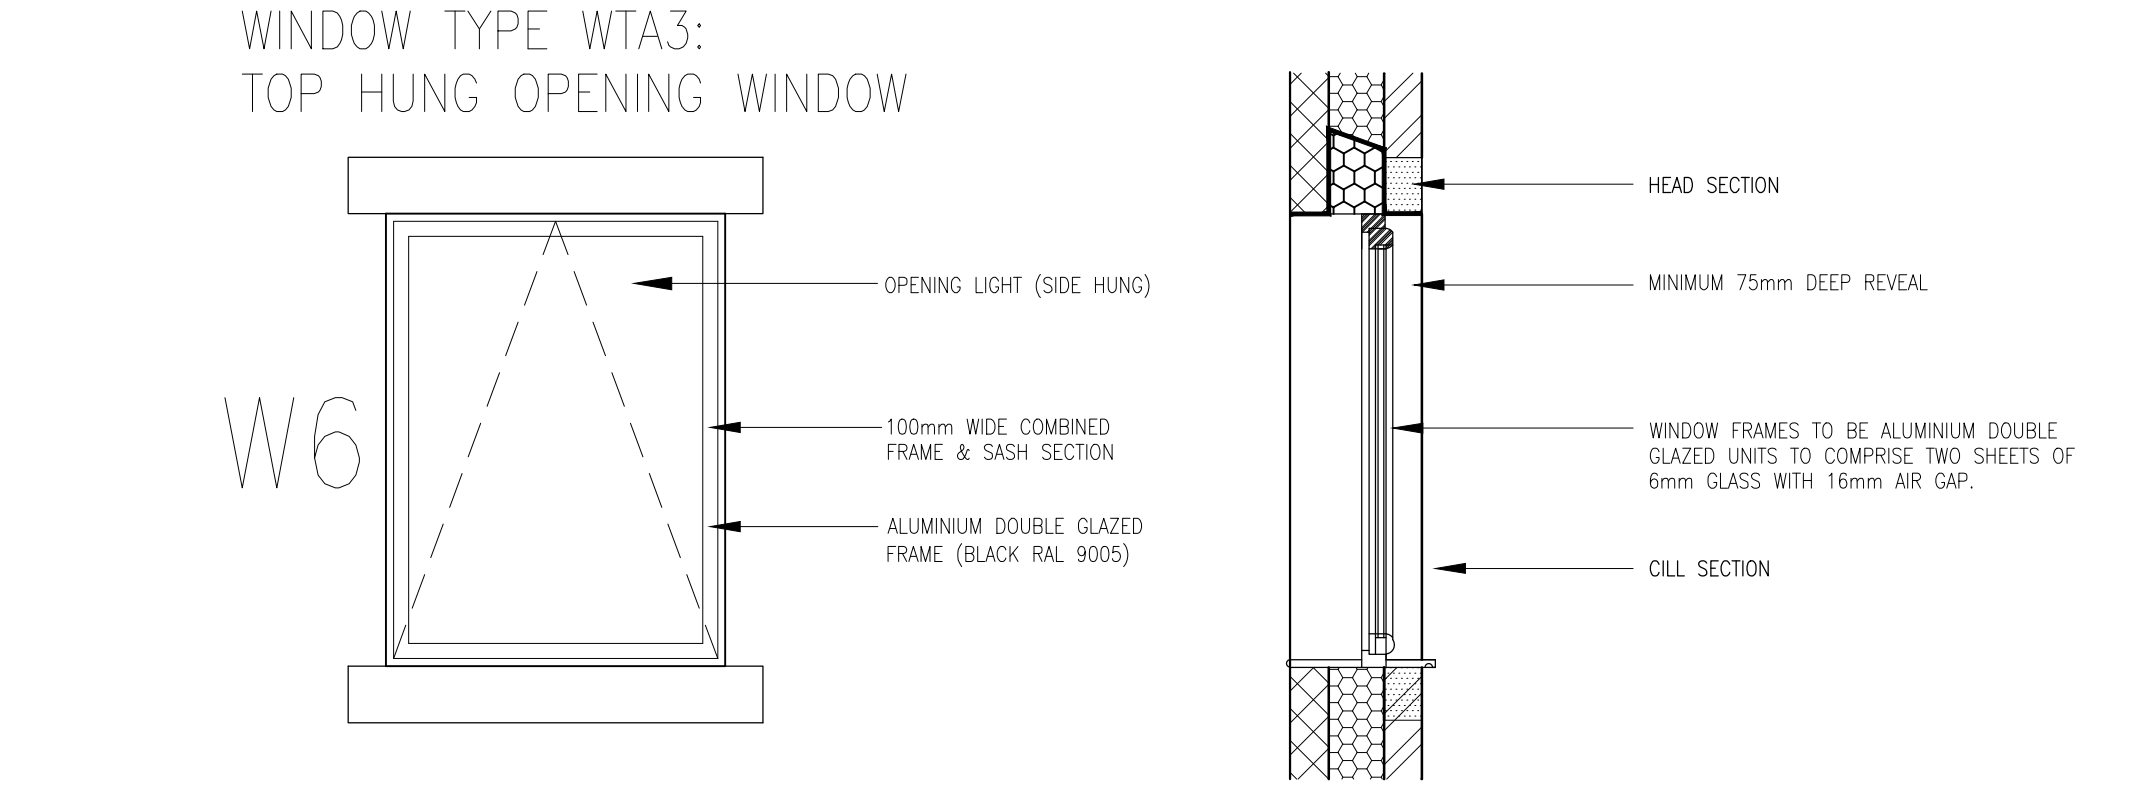

W6

TYPICAL ELEVATION (1:20)


TYPICAL SECTION (1:20)

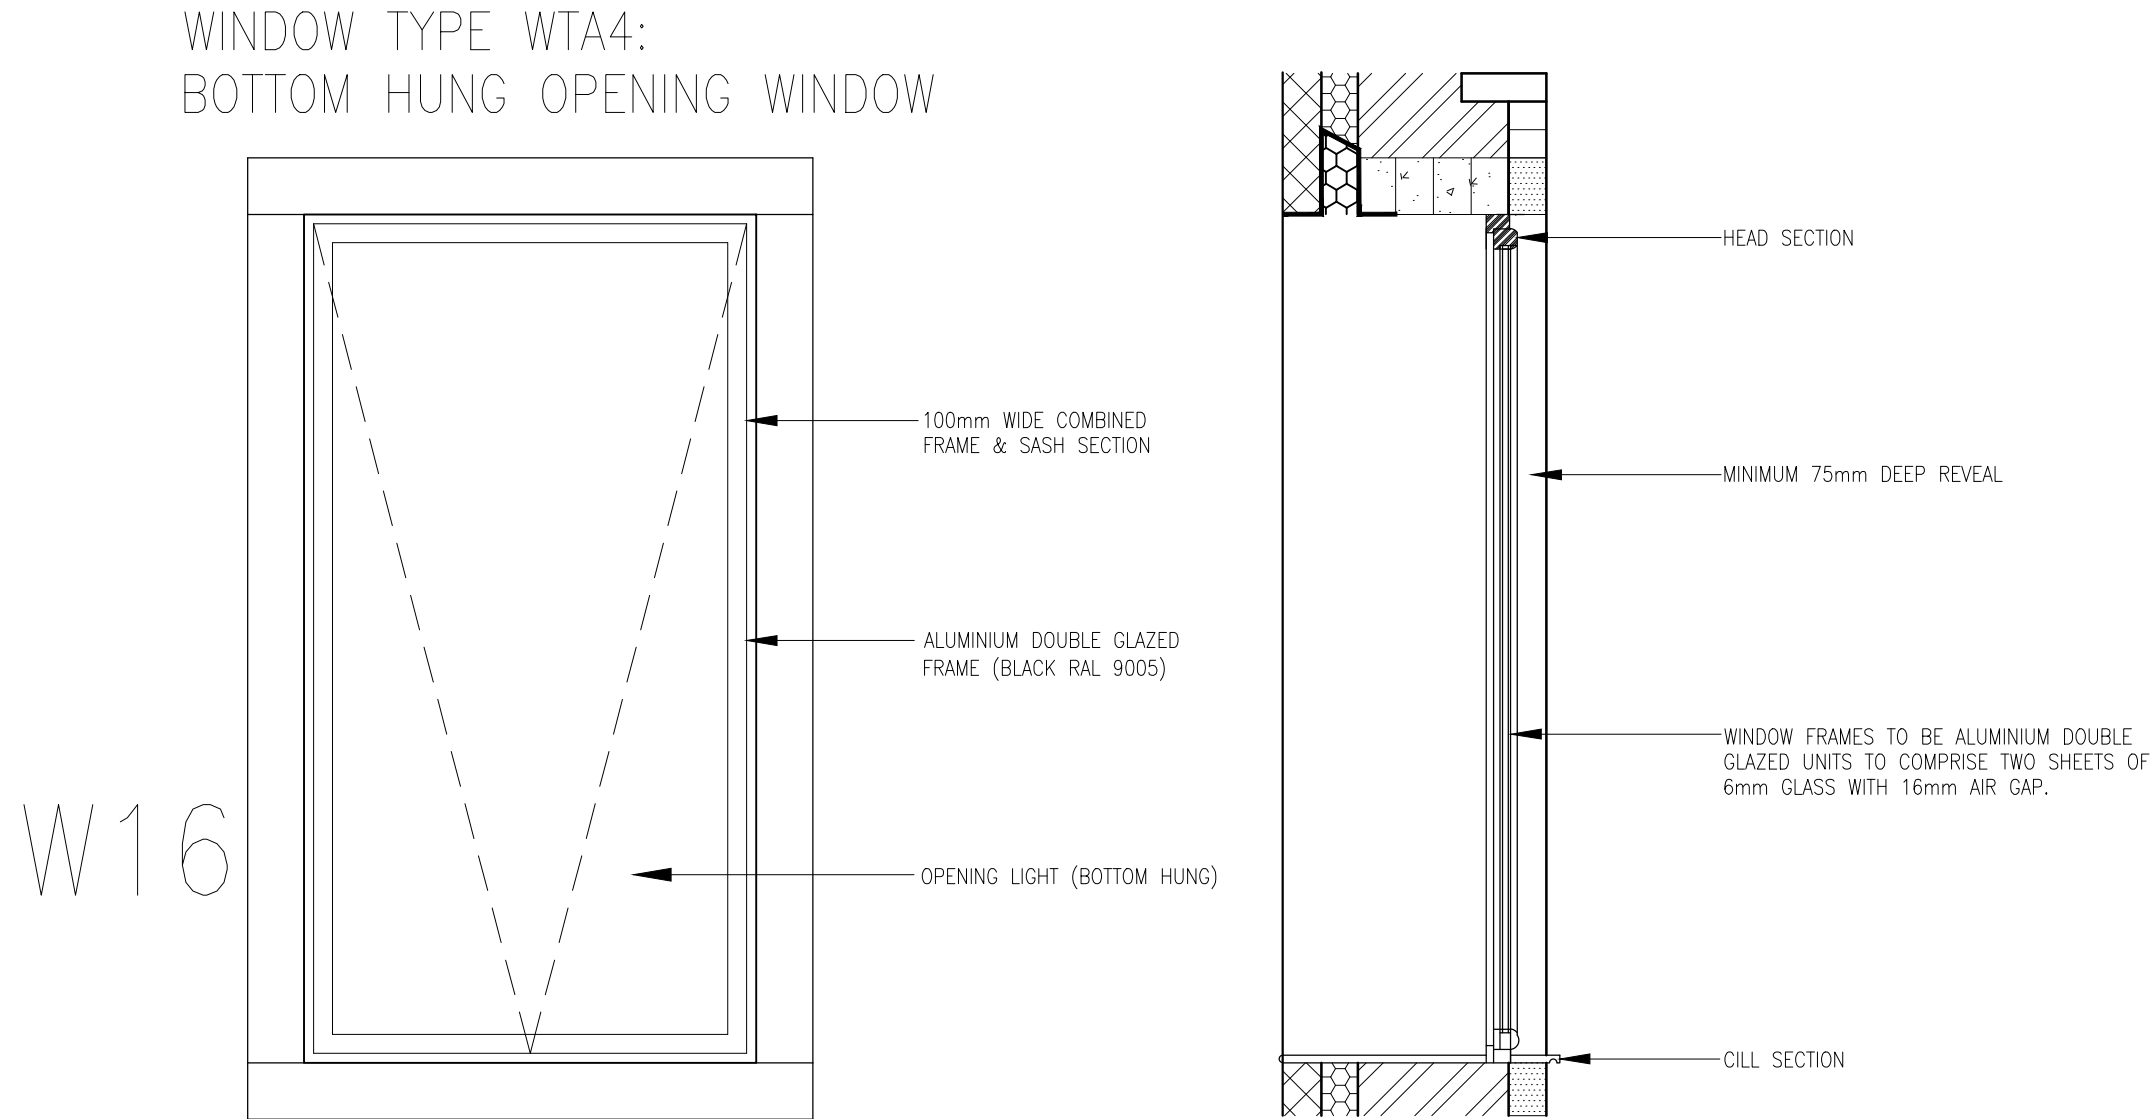


W16

TYPICAL ELEVATION (1:20)

TYPICAL SECTION (1:20)

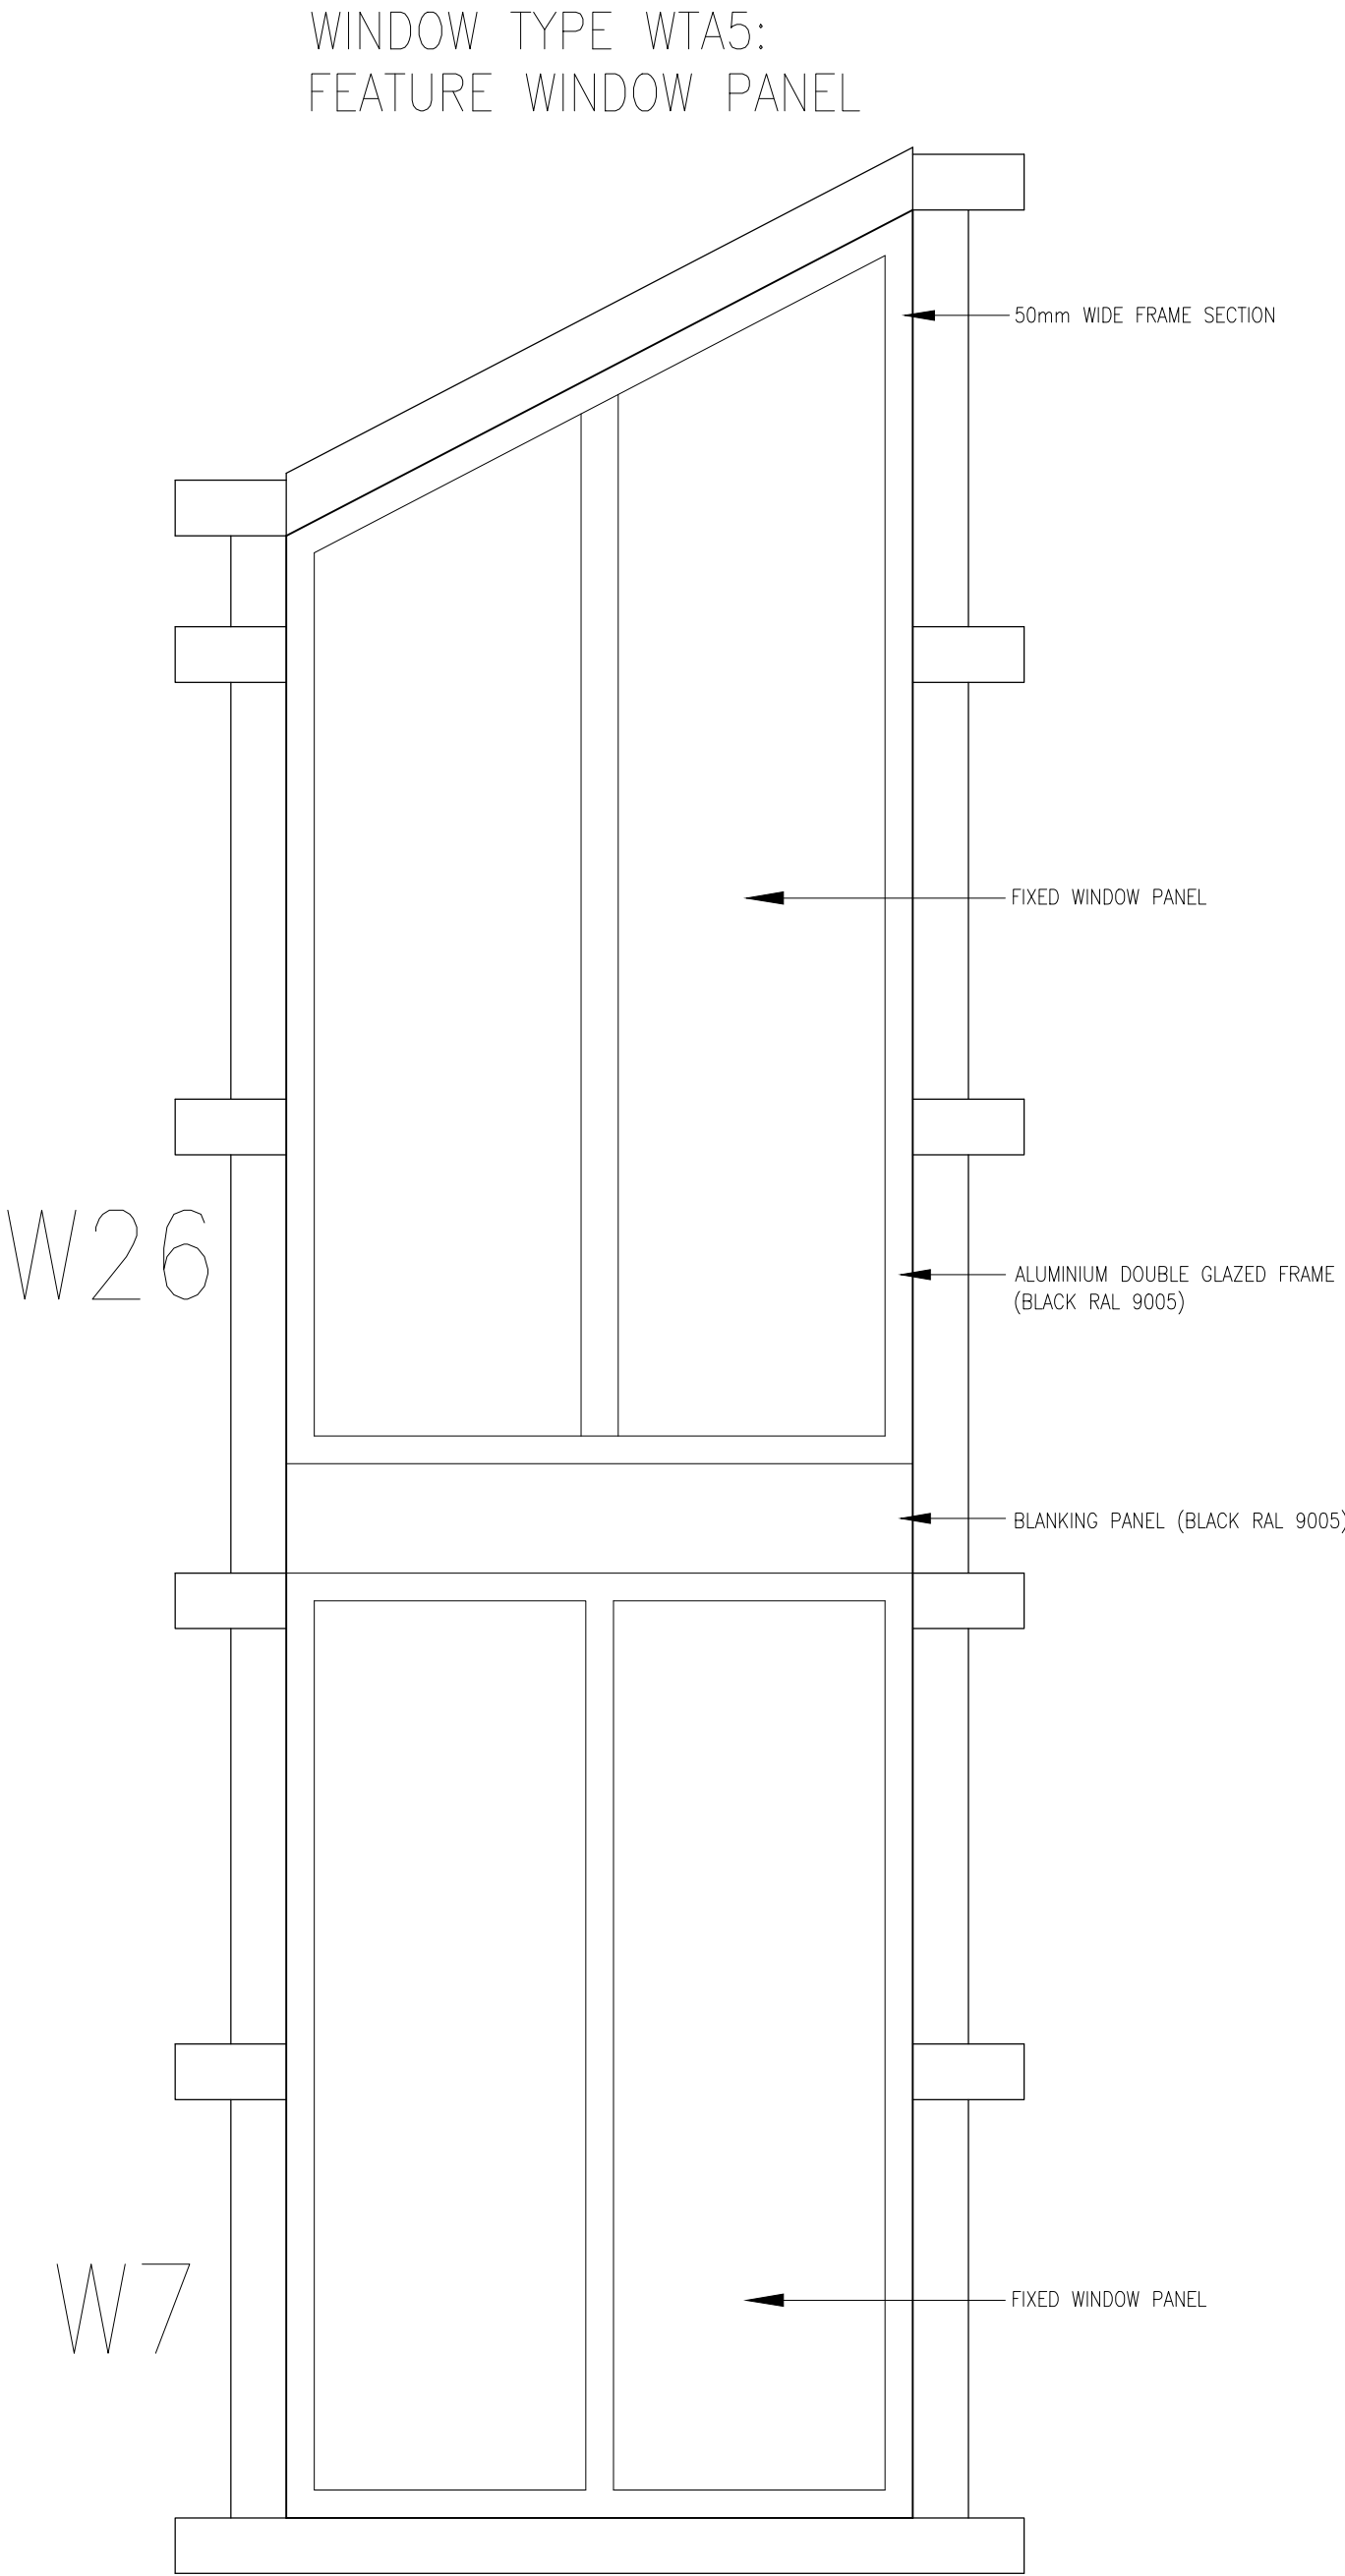

TYPICAL ELEVATION (1:20)

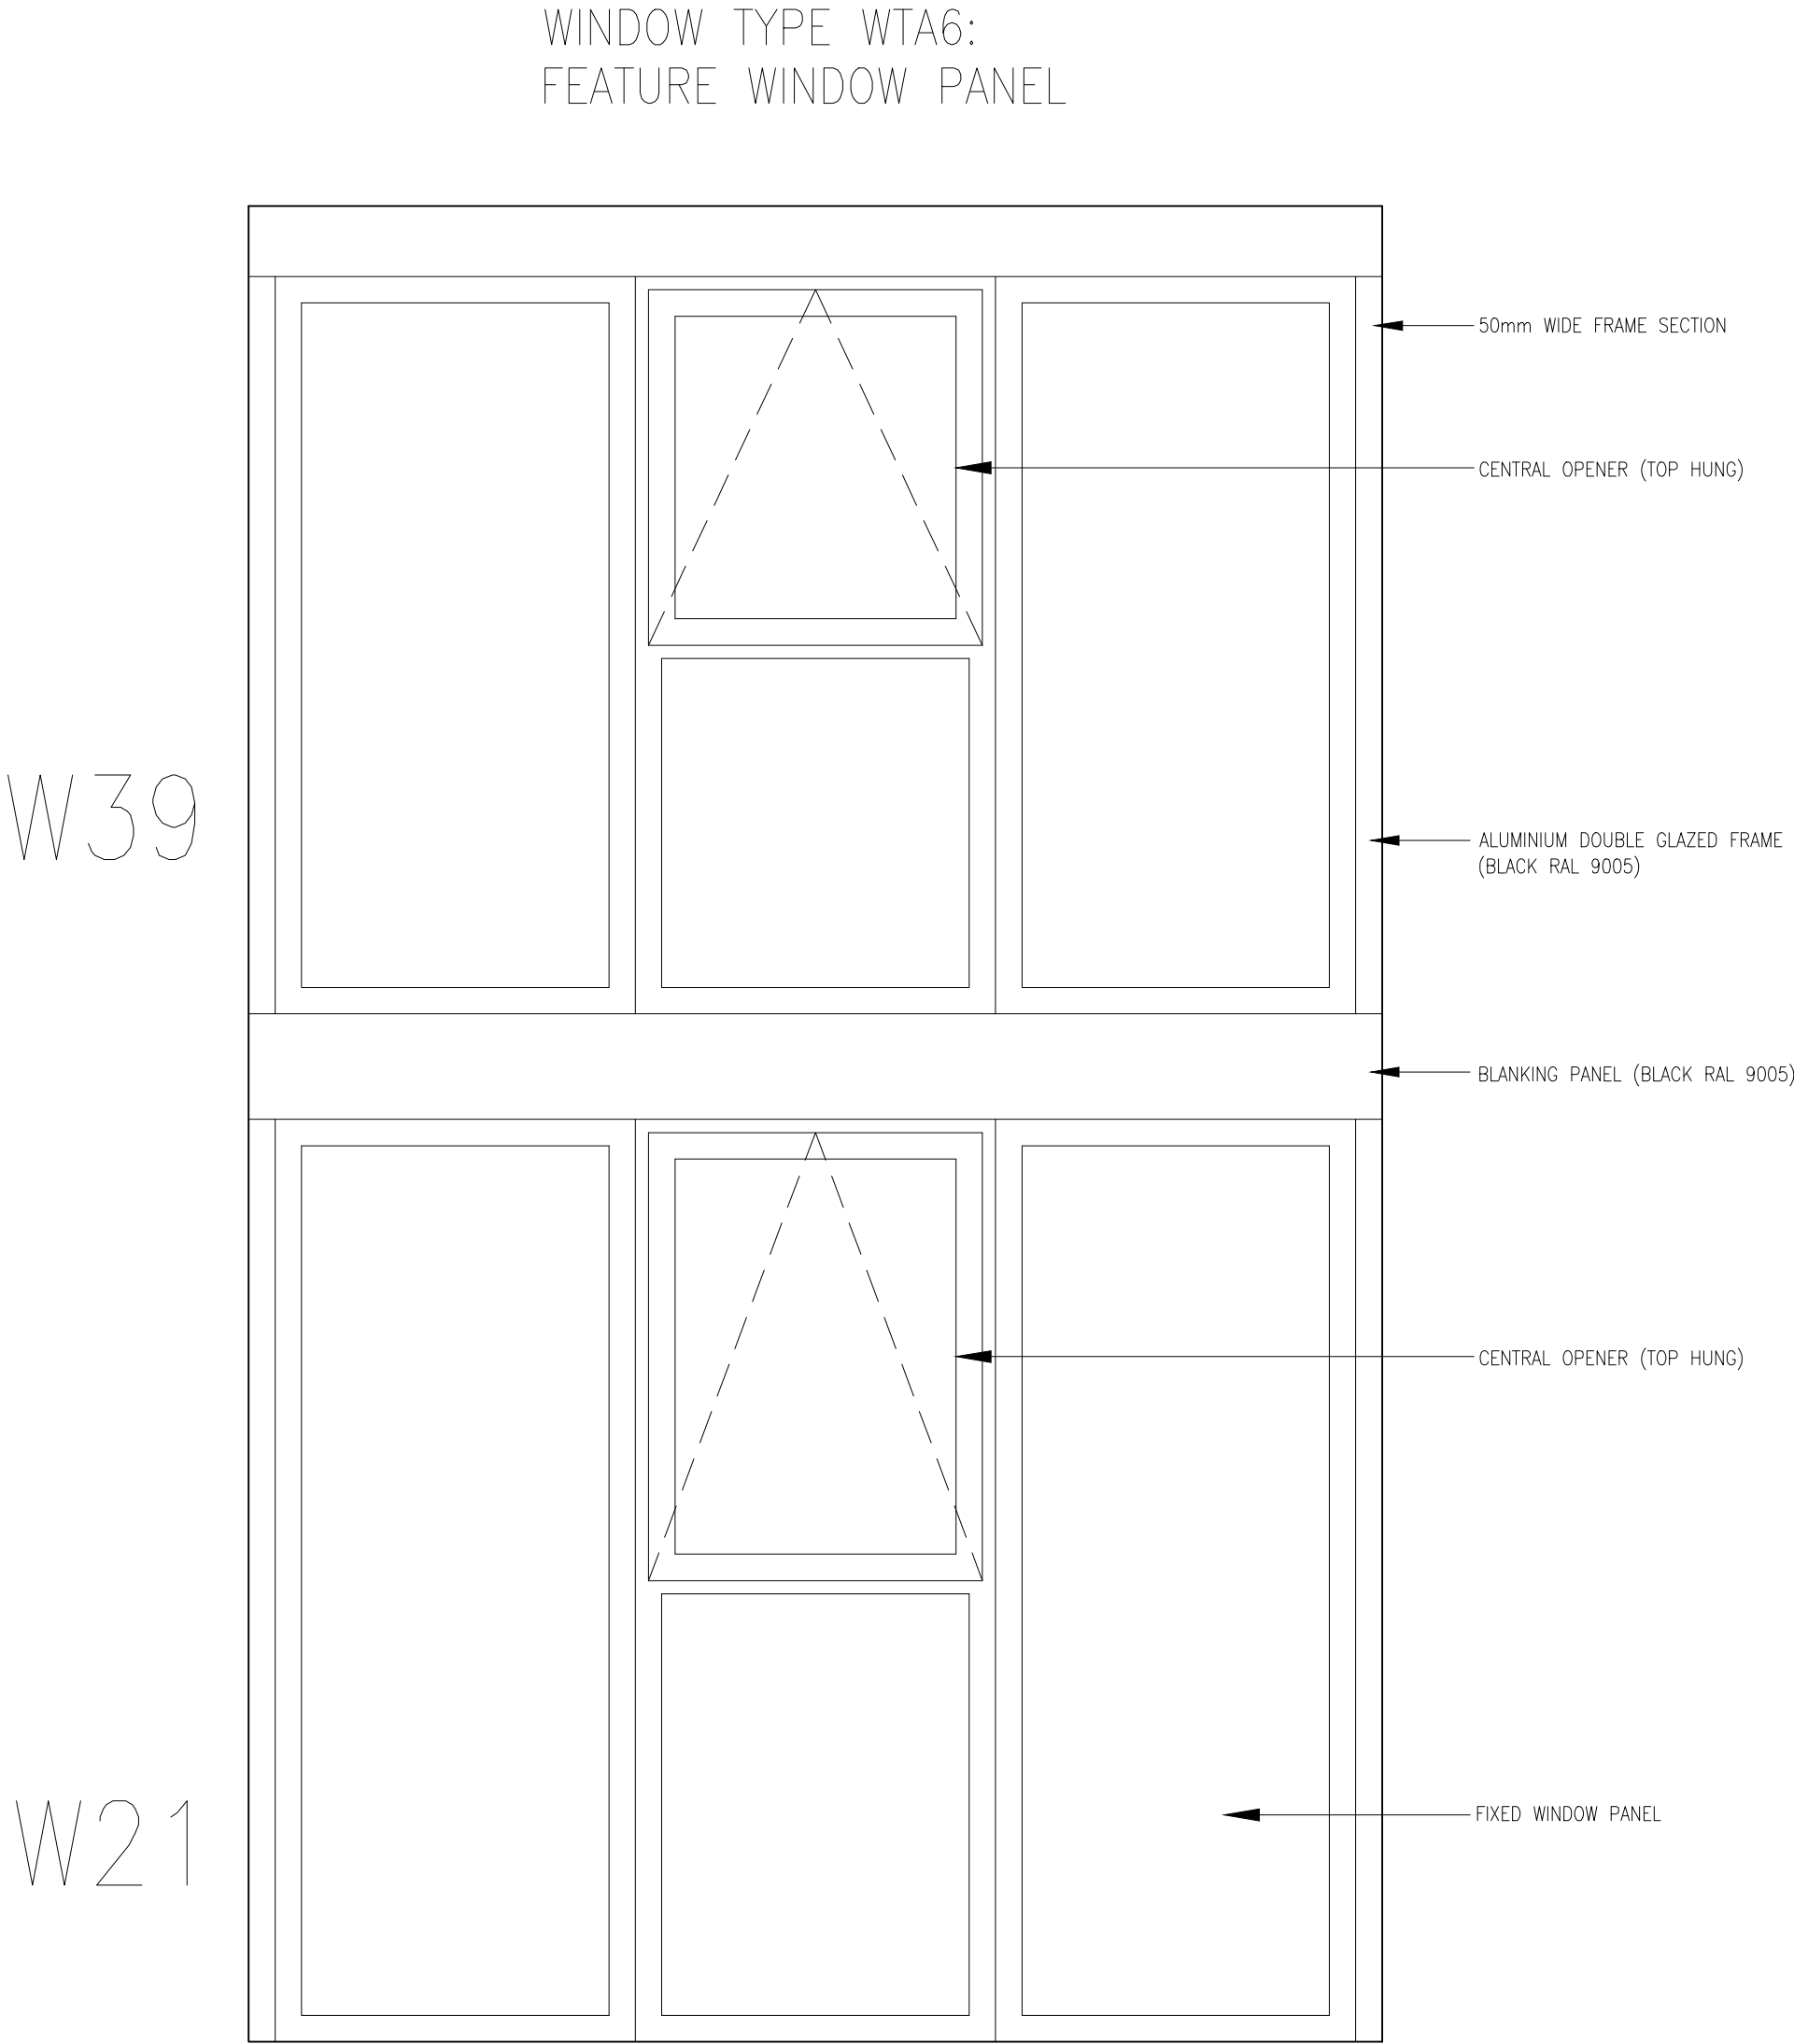

TYPICAL ELEVATION (1:20)

Amendments			Project	
A 23.04.24	JPE	FENESTRATION DESIGN AMENDED TO W7 AND W21.	Title	
			CONVERSION & ADAPTATION OF BUILDINGS AT BARRACK FOLD FARM TO DWELLINGS AT BARRACK FOLD FARM, OFF KNOWSLEY ROAD, AINSWORTH~	
			Client	
			MR C. D. DUDLEY	
			Dwg. No.	
			23/1283/214A – WINDOW DETAILS – UNITS 1–4	
Date		Plot Scale	Drawn by	Status
29.02.2024		A1@1:20	JPE	PLANNING